FAYETTE COUNTY

FIRE STATION NO. 4

278 MCELROY ROAD
FAYETTEVILLE, GA 30214

09.27.18 FOR BID

OWNER	CIVIL	ARCHITECT	STRUCTURAL	MECHANICAL/PLUMBING	ELECTRICAL
FAYETTE COUNTY	CROY ENGINEERING	K.A. OLDHAM DESIGN, INC.	WILLETT ENGINEERING CO.	GEORGE ENGINEERING ASSOCIATES, LLC	MADDOX GROUP INC.
140 STONEWALL AVE WEST	200 NORTH COBB PKWY SUITE 413	75 JACKSON ST. SUITE 401	3528 HABERSHAM AT NORTHLAKE	405 MILLARD FARMER ROAD SUITE B	9309 SEMINOLE ROAD
FAYETTEVILLE, GA 30214	MARIETTA, GA 30062	NEWNAN, GA 30263	TUCKER, GA 30084	NEWNAN, GA 30263	JONESBORO, GA 30236
PHONE: 770.305.5174	PHONE: 770.971.5407	PHONE: 770.683.9170	PHONE: 770.270.9484	PHONE: 770.252.4669	PHONE: 770.471.9076
CONTACT: DAVID SCARBROUGH	CONTACT: CARL CARVER, P.E.	FAX: 770.683.9171	CONTACT: DAN VINES, P.E.	CONTACT: MARTIN S. GEORGE, PE	CONTACT: ROBERT M. MADDOX, P.E.
DAVIDS@FAYETTECOUNTYGA.GOV	*CCARVER@CROYENGINEERING.COM*	CONTACT: LYNDA ALEXANDER	*DVINES@WILLETTENGINEERING.COM*	*MSG@GEA-LLC.COM*	*MADDOXGROUP@COMCAST.NET*
		LALEXANDER@KAOD.COM			

GENERAL NOTES

1 THE GC SHALL BE RESPONSIBLE FOR FIELD VERIFYING ALL DIMENSIONS AND CONDITIONS OF CONTRACT DOCUMENTS PRIOR TO ORDERING OF MATERIALS AND PROCEEDING WITH THE WORK. THE GC IS TO NOTIFY THE ARCHITECT OF ALL DISCREPANCIES AND QUESTIONS AND OBTAIN REQUIRED CLARIFICATION PRIOR TO PROCEEDING WITH THE WORK.

2. DO NOT SCALE DRAWINGS. DIMENSIONS GOVERN.

3. ALL PLUMBING CHASES ARE TO BE VENTED INTO SOFFITS WHERE POSSIBLE AND REQUIRED WHERE UNVENTED SOFFITS ARE INDICATED, REFER TO ELEVATIONS FOR LOCATIONS.

4. GC SHALL PROVIDE AND INSTALL EQUIPMENT AND/OR APPLIANCES SPECIFIED UNLESS OTHERWISE NOTED. GC SHALL PROVIDE INSTALLATION OF OWNER FURNISHED EQUIPMENT AND/OR APPLIANCES WHERE DESIGNATED. GC TO VERIFY WITH OWNER ALL PLUMBING AND ELEC. REQUIREMENTS FOR OWNER FURNISHED EQUIPMENT AND/OR APPLIANCES.

5. GC TO UNDERCUT DOORS AS REQUIRED FOR FLOOR FINISHES, BUT NO MORE THAN CODE ALLOWS FOR RATING REQUIREMENTS. VERIFY ALL UNDERCUT LOCATIONS WITH ANY NOTED REQUIREMENTS PER MECHANICAL DRAWINGS.

6. PROVIDE BRACING ABOVE GLAZED OPENING FRAMES, CEILING HEIGHT PARTITIONS WHEN LONG UNBRACED LENGTHS OCCUR AND AT ALL DOORS AND GLAZED OPENING JAMBS AND MULLIONS IN ACCORDANCE WITH MANUFACTURES SPECIFICATIONS.

7. FLOOR TOLERANCE: IN LAYING OUT AND DETAILING THE WORK TO BE COMPLETED, CONSIDERATION SHALL BE GIVEN TO VARIATIONS IN THE FLOOR LEVELNESS RESULTING FROM CONSTRUCTION QUALITY AND LIVE AND DEAD LOADS IMPOSED ON THE STRUCTURE. FIELD VERIFICATIONS SHALL BE MADE OF CONDITIONS TO VERIFY CONSTRUCTION TOLERANCES. ALIGNMENT OF DOOR HEADS AND OTHER HORIZONTAL ELEMENTS SHALL BE MAINTAINED AT A CONSTANT LEVEL AND SHALL NOT FOLLOW VARIATIONS IN FLOOR PLANE.

8. ALL WOOD USED AS STUDS, BLOCKING, OR BRACING SHALL BE FIRE TREATED AS REQUIRED BY CODE. CONTRACTOR IS RESPONSIBLE FOR PROVIDING ALL NECESSARY BLOCKING TO ACCOMMODATE INTERIOR FINISHES AND EQUIPMENT AS DESCRIBED IN THE DOCUMENTS.

9. "TYPICAL" MEANS THE REFERENCED DETAIL SHALL APPLY FOR ALL SIMILAR CONDITIONS UNLESS NOTED OTHERWISE.

10. ALL HEIGHTS FOR HANDICAP ELEMENTS ARE TO BE IN ACCORDANCE WITH THE ADA FOR MAKING FACILITIES ACCESSIBLE AND USABLE FOR PHYSICALLY HANDICAPPED PEOPLE. THE GC IS RESPONSIBLE FOR COORDINATION AND PROPER INSTALLATION OF ALL RELATED ELEMENTS.

11. FURNISH ACCESS PANELS IN WALLS AND NON-ACCESSIBLE TYPE CEILINGS WHERE SERVICE OR ADJUSTMENT TO MECHANICAL, PLUMBING, AND ELECTRICAL EQUIPMENT MAY BE REQUIRED. ACCESS PANELS SHALL BE EQUAL IN FIRE RATING TO SURFACE IN WHICH THEY OCCUR. REFER TO CONSULTANT DRAWINGS FOR ANY SPECIFIC REQUIREMENTS. FINAL LOCATIONS OF PANELS NOT SHOWN ON ARCHITECTURAL CEILING PLANS SHALL BE APPROVED BY THE ARCHITECT.

12. PROVIDE CONTROL JOINTS IN GYPSUM WALL BOARD SURFACES AS REQUIRED BY MANUFACTURERS SPECIFICATIONS.

13. ALL EXTERIOR LUMBER EXPOSED TO MOISTURE SHALL BE PRESSURE TREATED, UNLESS OTHERWISE SPECIFIED ON PLANS.

14. THE CONTRACTOR IS RESPONSIBLE FOR ALL MECHANICAL AND ELECTRICAL ITEMS INDICATED ON ALL CONSTRUCTION DOCUMENTS. ALL ITEMS INDICATED ON ANY DRAWING ARE TO BE INCLUDED AS A COMPLETE SYSTEM.

15. WHERE ELECTRICAL, MECHANICAL, AND/OR OTHER WALL MOUNTED DEVICES OCCUR AT THE SAME LOCATION BUT AT DIFFERENT HEIGHTS, THEY SHALL BE CENTERED ABOVE EACH OTHER.

16. OWNER HAS FINAL APPROVAL OF BUILDING MATERIALS, FINISH CHOICES, AND FIXTURE AND APPLIANCE CHOICES.

17. CONTRACTOR WILL BE RESPONSIBLE FOR ACQUIRING AND FOLLOWING MANUFACTURERS SPECIFICATIONS FOR ALL EQUIPMENT, MATERIALS, AND CONSTRUCTION SYSTEMS.

18. CONTRACTOR WILL BE RESPONSIBLE FOR ALL TEMPORARY STRUCTURE FOR WEATHERPROOFING, SECURITY, PRIVACY, AND SUPPORT.

19. ALL ADVERSE CONDITIONS OF SITE AND BUILDING DISCOVERED DURING WORK MUST BE REPORTED TO THE OWNER/ARCHITECT IMMEDIATELY.

GENERAL NOTES (CONT.)

19. CONTRACTOR WILL BE RESPONSIBLE FOR THE DISPOSABLE OF ALL CONSTRUCTION DEBRIS.

20. ALL MATERIALS STORED ON SITE MUST BE SECURED BY CONTRACTOR.

21. ALL MATERIALS STORED OFF SITE SHALL BE STORED IN A BONDED WAREHOUSE.

22. CONTRACTOR MUST LOCATE AND MARK ALL EXISTING UTILITIES PRIOR TO CONSTRUCTION AND/OR DEMOLITION.

23. ALL UTILITIES AND EQUIPMENT WILL BE TESTED AND PROVED IN WORKING ORDER BEFORE JOB IS DEEMED COMPLETE.

24. CONSTRUCTION SHALL CONFORM TO THE REQUIREMENTS OF GOVERNING FEDERAL, STATE, AND LOCAL CODES

25. CONTRACTOR IS RESPONSIBLE FOR OBTAINING ANY OTHER REQUIRED STRUCTURAL, ELECTRICAL, MECHANICAL, PLUMBING, AND/OR CIVIL INFORMATION NOT INCLUDED IN THE FINAL DRAWINGS.

26. PARTITIONS ARE DIMENSIONED TO FACE OF STUD UNLESS NOTED OTHERWISE. DIMENSIONS SHOWN ON DRAWINGS SHALL BE CONSIDERED CRITICAL. IT SHALL BE THE RESPONSIBILITY OF THE CONTRACTOR TO NOTIFY THE ARCHITECT OF DEVIATIONS IN THE PLACEMENT OF WORK PER THESE DIMENSIONS.

27. SEPARATE DISSIMILAR METALS AS DIRECTED TO PREVENT GALVANIC ACTION

28. THE DRAWINGS ILLUSTRATE GENERAL WORK SCOPE REQUIREMENTS AND DO NOT ELABORATE ON INSTALLATION TECHNIQUES. WORK PERFORMED SHALL MEET OR EXCEED INDUSTRY STANDARDS, BE PERFORMED IN ACCORDANCE WITH MANUFACTURES RECOMMENDATIONS, AND SHALL CONFORM TO ALL APPLICABLE BUILDING CODES.

29. REFER TO INDIVIDUAL SHEETS FOR NOTES RELATED TO SPECIFIC PARTS OF THE WORK.

30. COORDINATE ALL PLACEMENT AND SIZING OF STEEL MEMBERS & STRUCTURAL COMPONENTS W/ STRUCTURAL DRAWINGS.

ABBREVIATIONS

ACT	ACOUSTICAL CEILING TILE	EA	EACH
ADA	AMERICAN DISABILITIES ACT	ELEC	ELECTRIC(AL)
AFF	ABOVE FINISH FLOOR	ELEV	ELEVATION
ALUM	ALUMINUM	EOS	EDGE OF SLAB
ASST	ASSISTANT	EQ	EQUAL
AUTO	AUTOMATIC	EW	EACH WAY
		EXIST	EXISTING
BLDG	BUILDING	EXP	EXPOSED
BM	BEAM	EXP JT	EXPANSION JOINT
BO	BOTTOM OF	EXT	EXTERIOR
BOT	BOTTOM OF TRUSS		
		FDC	FIRE DEPARTMENT CONNECTION
CJ	CONTROL JOINT	FD	FLOOR DRAIN
CL	CENTERLINE	FE	FIRE EXTINGUISHER
CLG	CEILING	FEC	FIRE EXTINGUISHER CABINET
CLR	CLEAR	FFE	FINISH FLOOR ELEVATION
COL	COLUMN	FLR	FLOOR
CONC	CONCRETE	FRP	FIBERGLASS REINFORCED PANEL
CONF	CONFERENCE	FRT	FIRE RETARDENT TREATED
CONT	CONTINUOUS	FOB	FACE OF BRICK
CORR	CORRIDOR		
COORD	COORDINATE	GA	GAUGE
CMU	CONCRETE MASONRY UNIT	GALV	GALVANIZED
		GC	GENERAL CONTRACTOR
DBL	DOUBLE	GWB	GYPSUM WALL BOARD
DIA	DIAMETER		
DIM	DIMENSION		
DS	DOWNSPOUT	WD	WOOD
DWG	DRAWING	WWF	WELDED WIRE FABRIC

ABBREVIATIONS (CONT)

HCP	HANDICAPPED	PLAM	PLASTIC LAMINATE
HM	HOLLOW METAL	PL	PLATE
		PLY	PLYWOOD
INSUL	INSULATION	PT	PRESSURE TREATED
INT	INTERIOR	PTD	PAINTED
JBE	JOIST BEARING ELEVATION	RD	ROOF DRAIN
JT	JOINT	REQ	REQUIRED
		REINF	REINFORCED
LAV	LAVATORY	RO	ROUGH OPENING
MAX	MAXIMUM	SAB	SOUND ATTENUATION BATTS
MECH	MECHANICAL	SCW	SOLID CORE WOOD
MFR	MANUFACTURER	SIM	SIMILAR
MIN	MINIMUM	SOG	SLAB ON GRADE
MTL	METAL	STN	STAIN
		STRUCT	STRUCTURAL
NA	NOT APPLICABLE		
NFWH	NON-FREEZE WALL HYDRANT	TO	TOP OF
NIC	NOT IN CONTRACT	TYP	TYPICAL
NOM	NOMINAL		
NTS	NOT TO SCALE	UNO	UNLESS NOTED OTHERWISE
OC	ON CENTER	VERT	VERTICAL
OPP	OPPOSITE	VIF	VERIFY IN FIELD
OPT	OPTION (AL)		
ORD	OVERFLOW ROOF DRAIN	WD	WOOD
		WWF	WELDED WIRE FABRIC

ARCHITECTURAL SYMBOLS

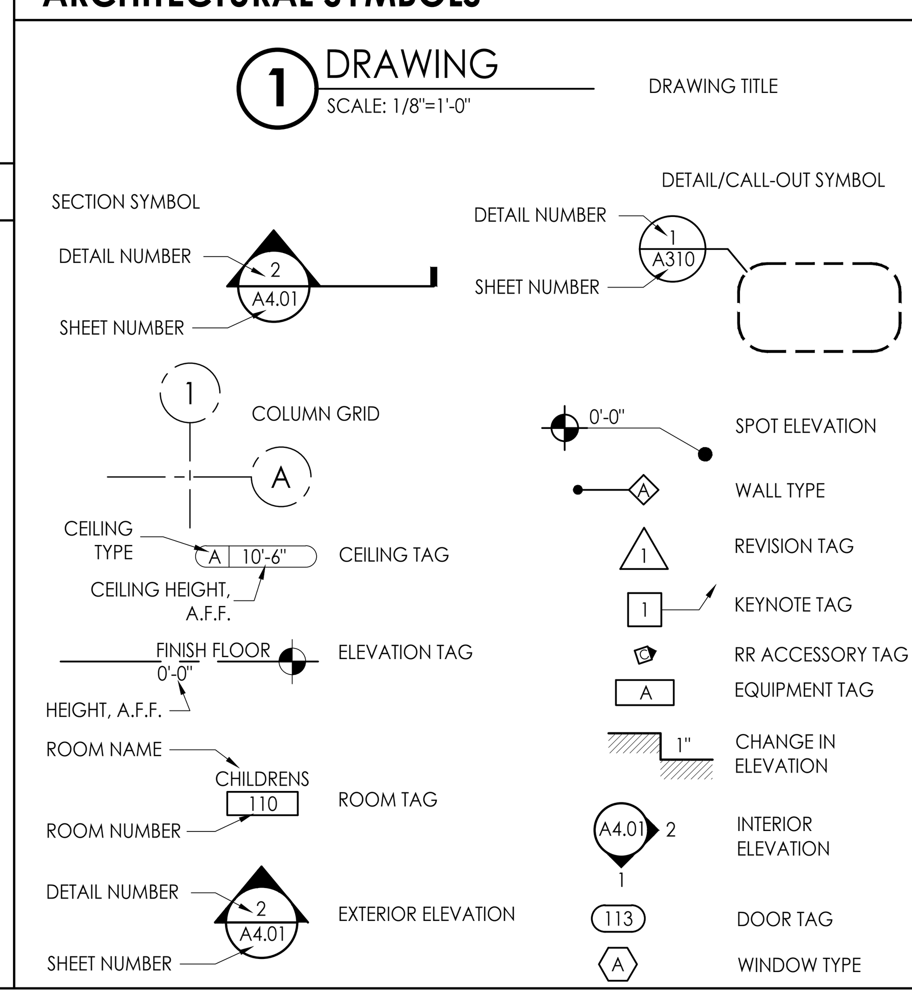

DRAWING INDEX

SHEET #	SHEET NAME	08.23.18 FOR REVIEW	09.27.18 FOR BID
	TITLE		
T001	TITLE SHEET AND PROJECT INFORMATION	●	●
UL101	UL FIRE RESISTANCE RATINGS		●
	CIVIL		
C - 000	COVER SHEET		●
C - 100	EXISTING CONDITIONS		●
C - 200	SITE PLAN		●
C - 201	VEHICLE TRACKING		●
C - 300	UTILITY PLAN		●
C - 301	UTILITY PLAN		●
C - 400	GRADING & DRAINAGE PLAN		●
C - 500	DETENTION POND PLAN, PROFILE & DETAILS		●
C - 600	PROFILES		●
C - 700	CONCRETE JOINT LAYOUT		●
C - 800	SEPTIC FIELD PLAN		●
C - 900	PRE-DEVELOPED BASINS		●
C - 901	EXISTING - DEVELOPED BASINS		●
C - 902	POST - DEVELOPED BASINS		●
C - 1000	CONSTRUCTION DETAILS		●
C - 1001	CONSTRUCTION DETAILS		●
C - 1002	CONSTRUCTION DETAILS		●
C - 1003	CONSTRUCTION DETAILS		●
ER - 000	EROSION CONTROL COVER		●
ER - 100	EROSION CONTROL NOTES		●
ER - 200	EROSION CONTROL PLAN - INITIAL PHASE		●
ER - 300	EROSION CONTROL PLAN - INTERMEDIATE PHASE		●
ER - 400	EROSION CONTROL PLAN - FINAL PHASE		●
ER - 500	EROSION CONTROL DETAILS		●
ER - 501	EROSION CONTROL DETAILS		●
	STRUCTURAL		
S001	GENERAL NOTES		●
S101	FOUNDATION PLAN		●
S201	SECTIONS AND DETAILS		●
S202	SECTIONS AND DETAILS		●
S203	SECTIONS AND DETAILS		●
	ARCHITECTURAL		
A001	ARCHITECTURAL SITE PLAN		●
A100	LIFE SAFETY PLAN	●	●
A101	FLOOR PLAN	●	●
A102	COLUMN DIMENSIONS	●	●
A103	WALL PARTITIONS & PROJECT STANDARDS	●	●
A104	MILLWORK & CEILING DETAILS	●	●
A105	ROOF PLAN		●
A201	EXTERIOR BUILDING ELEVATIONS	●	●
A202	EXTERIOR BUILDING ELEVATIONS	●	●
A301	BUILDING SECTIONS	●	●
A302	BUILDING SECTIONS		●
A303	BUILDING SECTIONS		●
A401	PLUMBING ACCESSORIES & RESTROOM PLAN DETAILS	●	●
A402	KITCHEN, LAUNDRY ROOM, & PATIO PLAN DETAILS	●	●
A403	PLAN DETAILS		●
A404	DOOR & WINDOW SCHEDULE / DETAILS	●	●
A501	WALL SECTIONS		●
A502	WALL SECTIONS		●
A503	WALL SECTIONS		●
A504	SECTION DETAILS		●
A505	WALL SECTIONS		●
A506	ENTRY DETAILS		●
A507	FOUR FOLD DOOR GENERAL LAYOUT		●
A601	REFLECTED CEILING PLAN	●	●
A701	DETAIL FLOOR PLAN		●
A702	FLOOR FINISH PLAN		●
A703	FURNITURE PLAN		●
A704	INTERIOR SCHEDULES		●
A705	INTERIOR ELEVATIONS		●
A706	INTERIOR ELEVATIONS		●
A707	INTERIOR ELEVATIONS		●
A708	INTERIOR ELEVATIONS		●
A709	INTERIOR ELEVATIONS		●
A710	EXTERIOR FINISHES		●
A711	EXTERIOR FINISHES		●
	MECHANICAL		
M101	HVAC SPECIFICATIONS		●
M102	HVAC DETAILS & SCHEDULES		●
M201	FLOOR PLAN - HVAC		●
	ELECTRICAL		
E-0.1	ELECTRICAL CRITERIA		●
E-0.4	ELECTRICAL GEN SET CRITERIA & DETAILS		●
E - 02	ELECTRICAL RISER & SCHEDULES		●
E - 03	ELECTRICAL RISER & SCHEDULES		●
E - 10	ELECTRICAL & LIGHTING PLAN		●
E - 11	ELECTRICAL EQUIPMENT PLAN		●
E - 12	ELECTRICAL OUTLET PLAN		●
E - 20	LIGHTING PLAN		●
E - 21	LIGHTING PLAN		●
	PLUMBING		
P101	PLUMBING SCHEDULES, DETAILS & SPECIFICATIONS		●
P201	FLOOR PLAN - SANITARY PIPING		●
P202	FLOOR PLAN - WATER PIPING		●
P203	FLOOR PLAN - GAS PIPING		●
P204	FLOOR PLAN - COMPRESSED AIR PIPING		●
P301	SANITARY PIPING RISER DIAGRAM		●

CODE SUMMARY

BUILDING DEPARTMENT

DEPARTMENT OF BUILDING SAFETY
140 STONEWALL AVE WEST SUITE 201
FAYETTEVILLE, GA 30214
770.305.5130

APPLICABLE CODES AND REGULATIONS

BUILDING	2012 INTERNATIONAL BUILDING CODE W/ GA AMENDMENTS
MECHANICAL	2012 INTERNATIONAL MECHANICAL CODE W/ GA AMENDMENTS
PLUMBING	2012 INTERNATIONAL PLUMBING CODE W/ GA AMENDMENTS
ELECTRICAL	2011 NATIONAL ELECTRICAL CODE W/ GA AMENDMENTS
FIRE	2012 INTERNATIONAL FIRE CODE W/ GA AMENDMENTS
GAS	2012 INTERNATIONAL FUEL GAS CODE W/ GA AMENDMENTS
ENERGY	2009 INTERNATIONAL ENERGY CONSERVATION CODE W/ GA AMENDMENTS
	2012 NFPA 101: LIFE SAFETY CODE
	2010 ADA STANDARDS FOR ACCESSIBLE DESIGN

OCCUPANCY/CONSTRUCTION REQUIREMENTS

IBC 2012 RESIDENTIAL (R2) NFPA 101 2012 LODGING/BOARDING HOUSE	IBC 2012 STORAGE (S2) NFPA 101 2012 STORAGE (ORDINARY HAZARD)
CONSTRUCTION TYPE (IBC) VA SPRINKLED	CONSTRUCTION TYPE (IBC) VA SPRINKLED
FIRE RATINGS	FIRE RATINGS
STRUCTURAL FRAME: 0 HOURS BEARING WALLS - EXTERIOR: 0 HOURS BEARING WALLS - INTERIOR: 0 HOURS FLOOR CONSTRUCTION: 0 HOURS ROOF CONSTRUCTION: 0 HOURS	STRUCTURAL FRAME: 0 HOURS BEARING WALLS - EXTERIOR: 0 HOURS BEARING WALLS - INTERIOR: 0 HOURS FLOOR CONSTRUCTION: 0 HOURS ROOF CONSTRUCTION: 0 HOURS
OCCUPANCY SEPARATION (IBC 508.4) RESIDENTIAL/STORAGE (S2) SPRINKLED 1 HOUR FIRE SEPARATION	OCCUPANCY SEPARATION (IBC 508.4) RESIDENTIAL/STORAGE (S2) SPRINKLED 1 HOUR FIRE SEPARATION
AREA ALLOWED (IBC 503) RESIDENTIAL (R2) PROVIDED: 4,696 ALLOWED: 12,000	AREA ALLOWED (IBC 503) STORAGE (S2) PROVIDED: 5,526 ALLOWED: 21,000
HEIGHT ALLOWED (IBC 503) (504.2) RESIDENTIAL (R2) PROVIDED: 1 STORY/40 FEET ALLOWED: 4 STORIES/60 FEET	HEIGHT ALLOWED (IBC 503) STORAGE (S2) PROVIDED: 1 STORY/40 FEET ALLOWED: 4 STORIES
OCCUPANT LOAD FACTOR NFPA 101 2012: 26.1.1.1 OCCUPANT LOAD -16	OCCUPANT LOAD FACTOR NFPA 101 2012: 7.3.1.2 OCCUPANT LOAD -NA

EGRESS REQUIREMENTS (NFPA)

LODGING/BOARDING HOUSES	STORAGE
EGRESS WIDTH FACTOR (7.3.3.1):	EGRESS WIDTH FACTOR (7.3.3.1):
LEVEL COMPONENTS = 0.2" PER PERSON EGRESS WIDTH REQUIRED: 3.2" (36" MIN) EGRESS WIDTH PROVIDED: 36" MIN AT ALL DOORS/CORRIDORS	LEVEL COMPONENTS = 0.2" PER PERSON EGRESS WIDTH REQUIRED: 3.2" (36" MIN) EGRESS WIDTH PROVIDED: 36" MIN AT ALL DOORS/CORRIDORS
TRAVEL DISTANCE : REQUIRED: 0' PROVIDED: 79'	TRAVEL DISTANCE : REQUIRED: 400' PROVIDED: 93'
COMMON PATH OF TRAVEL: REQUIRED: 0' PROVIDED: 37"	COMMON PATH OF TRAVEL: REQUIRED: 100' PROVIDED: 93'
DEAD-END CORRIDOR: REQUIRED: 0' PROVIDED: 0'	DEAD-END CORRIDOR: REQUIRED: 100' PROVIDED: 0'
EXITS REQUIRED: 1 (26.1.3.2.1) EXITS PROVIDED: 1	EXITS REQUIRED: 1 (42.2.4.1) EXITS PROVIDED: 1
MIN EXIT SEPARATION DISTANCE: REQUIRED: 0' PROVIDED: 116'	MIN EXIT SEPARATION DISTANCE: REQUIRED: NA
PRIMARY MEANS OF ESCAPE MUST COMPLY WITH CHAPTER 24 (26.2.1.1.1) MEANS OF ESCAPE (24.2.2.1.2) REQUIRED: 1 PER SLEEPING ROOM PROVIDED:1 PER SLEEPING ROOM	
SEPARATION OF SLEEPING ROOMS (26.3.5.1) (8.4) ACOUSTICAL CEILING TILE MEETS THE REQUIREMENTS FOR A SMOKE PARTITION (A8.4.2.2)	

BUILDING OCCUPANT SUMMARY (FOR LIFE SAFETY/EGRESS)

SPACE	AREA (SF)	OCC. LOAD FACTOR	OCC. LOAD
LODGING/ ROOMING HOUSE: 26.1.1.1	4,696	NA	16
STORAGE (S-2): 7.3.1.2	5,526	NA	NA
		TOTAL PERSONS	16

PLUMBING FIXTURE REQUIRMENTS (PER IBC 2902.1)

PLUMBING FIXTURE - RESIDENTIAL (R-2): TOTAL OCCUPANT LOAD 16

DESCRIPTION	WATER CLOSET	LAVATORY	SHOWER/BATHTUB	DRINKING FOUNTAIN	KITCHEN SINK	CLOTHES WASHER	SERVICE SINK
REQUIRED	1 PER DWELLING UNIT	1 PER DWELLING UNIT	1 PER DWELLING UNIT	0	1	1	1
PROVIDED	4	4	3	1	1	1	1

*PER 2012 IPC SECTION 410 - UP TO 50% SUBSTITUTION BY BOTTLE WATER DISPENSERS SHALL BE PERMITTED. THE REMAINING 50% OF DRINKING FOUNTAINS WILL BE PROVIDED BY THE TENANT.
*2902.2 SEPARATE FACILITIES EXCEPTION: SEPARATE FACILITIES SHALL NOT BE REQUIRED FOR DWELLING UNITS AND SLEEPING UNITS.

LOCATION MAP

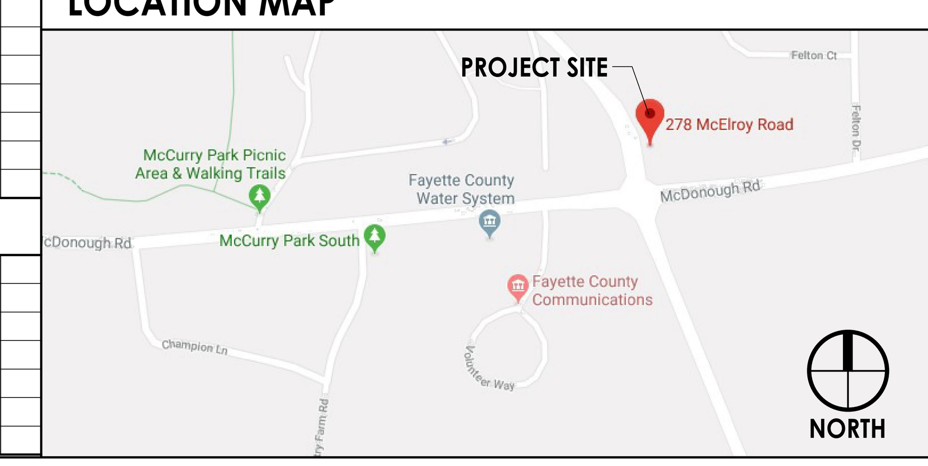

architecture
interiors
town planning

KAOD
K A Oldham Design, Inc

75 Jackson Street Suite 401
Newnan, Georgia 30263
Telephone: (770) 683-9170
Fax: (770) 683-9171
E-Mail: info@kaod.com
Web Site: www.kaod.com

PRINTED

DATE	COMMENTS
08.16.2018	50% REVIEW
08.23.2018	CLIENT REVIEW
09.27.18	FOR BID

STATE OF GEORGIA
KIPPARD A. OLDHAM
REGISTERED ARCHITECT

FAYETTE CO.
FIRE STATION NO. 4

278 MCELROY ROAD
FAYETTEVILLE, GEORGIA

Prepared for
FAYETTE CO.
FIRE DEPT

COMMISSION NO:
1748.00

SHEET TITLE:
FLOOR PLAN

SHEET NO:
T001

NOT ISSUED FOR CONSTRUCTION

ONLINE CERTIFICATIONS DIRECTORY

Design No. V421
BXUV.V421
Fire Resistance Ratings - ANSI/UL 263

Page Bottom

Design/System/Construction/Assembly Usage Disclaimer

- Authorities Having Jurisdiction should be consulted in all cases as to the particular requirements covering the installation and use of UL Certified products, equipment, system, devices, and materials.
- Authorities Having Jurisdiction should be consulted before construction.
- Fire resistance assemblies and products are developed by the design submitter and have been investigated by UL for compliance with applicable requirements. The published information cannot always address every construction nuance encountered in the field.
- When field issues arise, it is recommended the first contact for assistance be the technical service staff provided by the product manufacturer noted for the design. Users of fire resistance assemblies are advised to consult the general Guide Information for each product category and each group of assemblies. The Guide Information includes specifics concerning alternate materials and alternate methods of construction.
- Only products which bear UL's Mark are considered Certified.

BXUV - Fire Resistance Ratings - ANSI/UL 263 Certified for United States

BXUV7 - Fire Resistance Ratings - CAN/ULC-S101 Certified for Canada

See General Information for Fire-resistance Ratings - ANSI/UL 263 Certified for United States
Design Criteria and Allowable Variances

See General Information for Fire Resistance Ratings - CAN/ULC-S101 Certified for Canada
Design Criteria and Allowable Variances

Design No. V421

October 11, 2017

Nonbearing Wall Ratings — 1 & 2 Hr

*** Indicates such products shall bear the UL or cUL Certification Mark for jurisdictions employing the UL or cUL Certification (such as Canada), respectively.**

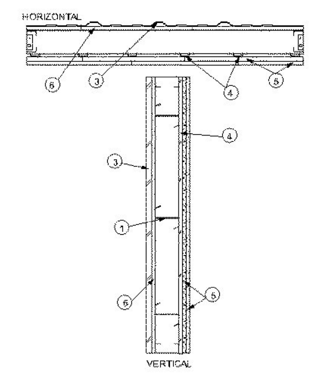

1. **Girts —** "Z" or "C" shaped girts, 0.056 to 0.120 in. thick steel, 6 to 12 in. deep, with 2 to 4 in. wide flanges. Girts placed horizontally (with flanges up or down) and spaced max 48 in. OC. Girts are secured to columns with girt clips, Item 2, or bolted to the column through the girt flange.

2. **Girt Clips —** (not shown) — Steel secured to column by welds or bolts.

3. **Steel Wall Panels —** Min No. 26 MSG, min 16 in. wide coated steel panels. Panel joints offset 6 in. from gypsum sheathing joints. If one layer of exterior wallboard is used, panels are fastened to the horizontal girts with 1-1/2 in. (min) long No. 12-14 self-drilling screws 12 in. OC. If two layers of exterior wallboard are used, panels are fastened to the horizontal girts with 2 in. (min) long No. 12-14 self-drilling screws 12 in. OC. Vertical raised rib profiles of adjacent panels are overlapped approximately 3 in. and attached to each other with 7/8 in. long 1/4-14 (min) self-drilling screws (stitch screws) 24 in. OC (max) along the lap.

3A. **Steel Siding or Brick —** (Optional, not shown) For Fire Resistance Ratings from inside of wall only, steel siding or brick veneer meeting the requirements of local code agencies, may be installed over additional furring channels (not shown), Item 4, on exterior of wall in place of steel wall panels. Brick veneer attached to furring channels with corrugated metal wall ties attached to each furring channel with steel screws, not more than each sixth course of brick. When a minimum 3-3/4 in. thick brick veneer facing is used, the fire resistance rating applies from either side of the wall.

4. **Furring Channels —** Hat shaped, minimum 25 MSG galv steel, approximately 2-5/8 in wide, 7/8 in. deep, spaced 24 in. OC perpendicular to girts. Channels are secured to each girt with 3/8 in. (min) long self-drilling pan head sheet steel type screws. Two screws are used at each fastening location, one through each leg of the furring channel.

5. **Gypsum Board* — Any 1/2 in. thick UL Classified Gypsum Board that is eligible for use in Design No. X515. Any 5/8 in. thick UL Classified Gypsum Board that is eligible for use in Design Nos. L501, G512 or U305.** See table under Item 6 for number of layers and thickness on interior face of wall. Any 5/8 in. or 1/2 in. thick gypsum board applied horizontally or vertically. First layer attached to furring channels, Item 4, using 1 in. long Type S bugle head gypsum board screws spaced 24 in. OC. vertically and horizontally. Second layer attached to furring channels using 1-5/8 in. long Type S bugle head gypsum board screws spaced 12 in. OC. vertically and 24 in. OC. horizontally. Third layer, when used, attached to furring channels using Type S bugle head gypsum board screws spaced 12 in. OC. vertically and 24 in. OC. horizontally, 1-7/8 in. long for 1/2 in. gypsum board and 2-1/4 in. long for 5/8 in. gypsum board. Fourth layer, when used, attached to steel strapping using 1 in. long (min) bugle head drywall screws spaced 8 in. OC. Steel strapping from flat stock, 1-1/2 in. wide, fabricated from 0.020 in. thick (25 gauge) galv steel. Steel strapping located vertically and attached to third layer of gypsum board at each vertical joint and intermediate stud using 2-5/8 in. Type S bugle head drywall screws 12 in. OC. The horizontal or vertical joints of the wallboard are offset 24 in. when 2 successive layers are applied in the same orientation.

ACADIA DRYWALL SUPPLIES LTD (View Classification) — CKNX.R25370

AMERICAN GYPSUM CO (View Classification) — CKNX.R14196

BEIJING NEW BUILDING MATERIALS PUBLIC LTD CO (View Classification) — CKNX.R19374

CERTAINTEED GYPSUM INC (View Classification) — CKNX.R3660

CGC INC (View Classification) — CKNX.R19751

CONTINENTAL BUILDING PRODUCTS OPERATING CO, L L C (View Classification) — CKNX.R18482

GEORGIA-PACIFIC GYPSUM L L C (View Classification) — CKNX.R2717

LOADMASTER SYSTEMS INC (View Classification) — CKNX.R11809

NATIONAL GYPSUM CO (View Classification) — CKNX.R3501

PABCO BUILDING PRODUCTS L L C, DBA PABCO GYPSUM (View Classification) — CKNX.R7094

PANEL REY S A (View Classification) — CKNX.R21796

SIAM GYPSUM INDUSTRY (SARABURI) CO LTD (View Classification) — CKNX.R19262

THAI GYPSUM PRODUCTS PCL (View Classification) — CKNX.R27517

UNITED STATES GYPSUM CO (View Classification) — CKNX.R1319

USG BORAL DRYWALL SFZ LLC (View Classification) — CKNX.R38438

USG MEXICO S A DE C V (View Classification) — CKNX.R16089

5A. **Gypsum Board* —** (As an alternate to Item 5) - Fastened as described in Item 5. 5/8 in. thick, 4 ft. wide, paper surfaced, applied vertically only.

NATIONAL GYPSUM CO — SoundBreak XP Type X Gypsum Board

5B. **Gypsum Board* —** (As an alternate to Items 5 and 5A) — Nominal 5/8 in. thick, 4 ft wide panels, applied vertically only and secured as described in Item 5.

PABCO BUILDING PRODUCTS L L C, DBA PABCO GYPSUM — Type QuietRock ES

5C. **Wall and Partition Facings and Accessories* —** (As an alternate to Items 5 through 5C) — Nominal 5/8 in. thick, 4 ft wide panels, applied vertically only and secured as described in Item 5.

PABCO BUILDING PRODUCTS L L C, DBA PABCO GYPSUM — Type QuietRock 527

5D. **Gypsum Board* —** (As an alternate to 5/8 in. Type FSW in Item 5) - Nom. 5/16 in. thick gypsum panels applied vertically or horizontally. Two layers of 5/16 in. for every single layer of 5/8 in. gypsum board described in Item 5. Horizontal joints on the same side need not be staggered. Inner layer of each double 5/16 in. layer attached with fasteners, as described in item 5, spaced 24 in. OC. Outer layer of each double 5/16 in. layer attached per Item 5.

NATIONAL GYPSUM CO — Type FSW

6. **Gypsum Board* —** See following table for number of layers on exterior face of wall. Any exterior grade 5/8 in thick gypsum wallboard or gypsum sheathing applied horizontally or vertically. First layer attached to girts, Item 1, using 1-1/4 in. long (min) self-drilling bugle-head sheet steel type gypsum board screws

spaced 8 in. OC. horizontally. Second layer, when used, attached to girts using 1-5/8 in. long (min) self-drilling bugle-head sheet steel type gypsum board screws spaced 8 in. OC horizontally. The horizontal or vertical joints of the gypsum board are offset 24 in. if 2 successive layers are applied in the same orientation.

Fire Resistance from Both Sides of Wall

Rating	Layers 5/8 In. Gypsum Board (Item 5) on Interior Face	Layers 5/8 In. Gypsum Board (Item 6) on Exterior Face
1	1	1
2	2	2
2	3	1

Fire Resistance from Inside of Wall Only

Rating	Layers 1/2 In. Gypsum Board (Item 5) on Interior Face	Layers 5/8 In. Gypsum Board (Item 6) on Exterior Face
1	3	0
Rating	**Layers 5/8 In. Gypsum Board (Item 5) on Interior Face**	**Layers 5/8 In. Gypsum Board (Item 6) on Exterior Face**
2	4	0

Any 1/2 in. thick UL Classified Gypsum Board that is eligible for use in Design No. X515. Any 5/8 in. thick UL Classified Gypsum Board that is eligible for use in Design Nos. L501, G512 or U305. See **Gypsum Board** (CKNX) category for names of Classified companies.

7. **Column Protection —** (not shown) — Horizontal wall girts, Item 1, are attached to vertical structural steel columns. See Column Design Nos. X524 and X530 for protection of columns.

8. **Batts and Blankets* —** (optional, not shown) — Glass Fiber Batts placed in the cavities of exterior walls.

See Batts and Blankets* (BZJZ) — category for names of manufacturers.

8A. **Fiber, Sprayed* —** As an alternate to Batts and Blankets (Item 8) — (100% Borate Formulation) — Spray applied cellulose material. The fiber is applied with water to completely fill the enclosed cavity in accordance with the application instructions supplied with the product with a nominal dry density of 2.7 lb/ft^3. Alternate Application Method: The fiber is applied without water or adhesive at a nominal dry density of 3.5 lb/ft^3, in accordance with the application instructions supplied with the product.

U S GREENFIBER L L C — INS735& INS745 for use with wet or dry application. INS765LD and INS770LD are to be used for dry application only.

8B. **Fiber, Sprayed* —** As an alternate to Batts and Blankets (Item 8) and Item 8A - Spray applied cellulose insulation material. The fiber is applied with water to interior surfaces in accordance with the application instructions supplied with the product. Applied to completely fill the enclosed cavity. Minimum dry density of 4.3 pounds per cubic ft.

NU-WOOL CO INC — Cellulose Insulation

8C. **Fiber, Sprayed* —** As an alternate to Batts and Blankets (Item 8) - Spray applied cellulose fiber. The fiber is applied with water to completely fill the enclosed cavity in accordance with the application instructions supplied with the product. The minimum dry density shall be 4.30 lbs/ft^3.

INTERNATIONAL CELLULOSE CORP — Celbar-RL

9. **Joint Tape and Compound —** (not shown, optional) — Vinyl or casein, dry or premixed joint compound applied in two coats to joints and screw heads of face layer of gypsum board. Paper or glass fiber tape embedded in first layer of compound over all joints.

*** Indicates such products shall bear the UL or cUL Certification Mark for jurisdictions employing the UL or cUL Certification (such as Canada), respectively.**

Last Updated on 2017-10-11

Questions? Print this page Terms of Use Page Top

Design No. U906

April 09, 2018

Bearing Wall Rating — 2 HR.

Nonbearing Wall Rating — 2 HR.

This design was evaluated using a load design method other than the Limit States Design Method (e.g., Working Stress Design Method). For jurisdictions employing the Limit States Design Method, such as Canada, a load restriction factor shall be used — See Guide BXUV or BXUV7

*** Indicates such products shall bear the UL or cUL Certification Mark for jurisdictions employing the UL or cUL Certification (such as Canada), respectively.**

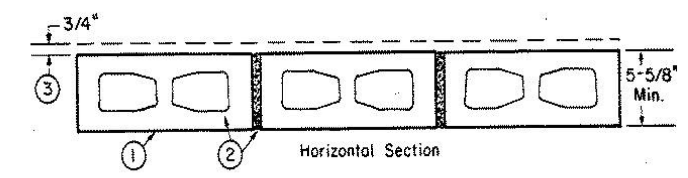

1. **Concrete Blocks* —** Nominal 6 by 8 by 16 in, hollow or solid. Various designs. Classification (2 hr).
See **Concrete Blocks** category for list of eligible manufacturers.

ANCHOR CONCRETE PRODUCTS INC

GAGNE & SON CONCRETE BLOCK INC

GLENWOOD MASONRY PRODUCTS

Allowable compressive stress of 57% of max allowable compressive stress in accordance with the empirical design method.

OLDCASTLE APG SOUTH INC, DBA ADAMS PRODUCTS

WESTBROOK CONCRETE BLOCK CO INC

Allowable compressive stress of 75.6% of max allowable compressive stress in accordance with the empirical design method.

2. **Mortar —** Blocks laid in full bed of mortar, nom. 3/8 in. thick, of not less than 2-1/4 and not more than 3-1/2 parts of clean sharp sand to 1 part Portland cement (proportioned by volume) and not more than 50 percent hydrated lime (by cement volume). Vertical joints staggered.

3. **Portland Cement Stucco or Gypsum Plaster —** Add 1/2 hr to Classification if used. Attached to concrete blocks (Item 1).

4. **Foamed Plastic* —** (Optional-Not Shown) — 1-1/2 in. thick max, 4 ft wide sheathing attached to concrete blocks (Item 1).
ATLAS ROOFING CORP — "EnergyShield Pro Wall Insulation", "EnergyShield Pro 2 Wall Insulation", EnergyShield CGF Pro and EnergyShield Ply Pro

CARLISLE COATINGS & WATERPROOFING INC — Type R2+ SHEATHE

FIRESTONE BUILDING PRODUCTS CO L L C — "Enverge™ CI Foil Exterior Wall Insulation" and "Enverge™ CI Glass Exterior Wall Insulation"

HUNTER PANELS — Types Xci-Class A, Xci 286

RMAX OPERATING L L C — "TSX-8500", "TSX-8510", "Thermasheath-XP", "ECOMAXci", "Thermasheath-3", "Durasheath-3"

THE DOW CHEMICAL CO — Types Thermax Sheathing, Thermax Light Duty Insulation, Thermax Heavy Duty Insulation, Thermax Metal Building Board, Thermax White Finish Insulation, Thermax ci Exterior Insulation, Thermax XARMOR ci Exterior Insulation, Thermax IH Insulation, Thermax Plus Liner Panel, Thermax Heavy Duty Plus (HDP) and TUFF-R™ ci Insulation

4A. **Building Units —** As an alternate to Item 5, min. 1-in thick polyisocyanurate composite foamed plastic insulation boards, nom. 48 by 48 or 96 in.
RMAX OPERATING L L C — "Thermasheath-SI", "ECOBASEci", "ThermaBase-CI"

*** Indicates such products shall bear the UL or cUL Certification Mark for jurisdictions employing the UL or cUL Certification (such as Canada), respectively.**

Last Updated on 2018-04-09

Design/System/Construction/Assembly Usage Disclaimer

- Authorities Having Jurisdiction should be consulted in all cases as to the particular requirements covering the installation and use of UL Certified products, equipment, system, devices, and materials.
- Authorities Having Jurisdiction should be consulted before construction.
- Fire resistance assemblies and products are developed by the design submitter and have been investigated by UL for compliance with applicable requirements. The published information cannot always address every construction nuance encountered in the field.
- When field issues arise, it is recommended the first contact for assistance be the technical service staff provided by the product manufacturer noted for the design. Users of fire resistance assemblies are advised to consult the general Guide Information for each product category and each group of assemblies. The Guide Information includes specifics concerning alternate materials and alternate methods of construction.
- Only products which bear UL's Mark are considered Certified.

architecture
interiors
town planning

KAOD
K A Oldham Design, Inc

75 Jackson Street Suite 401
Newnan, Georgia 30263
Telephone: (770) 683-9170
Fax: (770) 683-9171
E-Mail: info@kaod.com
Web Site: www.kaod.com

PRINTED

DATE	COMMENTS
09.27.18	FOR BID

STATE OF GEORGIA
KIPPARD A. OLDHAM
CERTIFICATE No.
REGISTERED ARCHITECT

FAYETTE CO.
FIRE STATION NO. 4

278 MCELROY ROAD
FAYETTEVILLE, GEORGIA

Prepared for
FAYETTE CO.
FIRE DEPT

COMMISSION NO:
1748.00

SHEET TITLE:
UL RATINGS

SHEET NO:
UL101

NOT ISSUED FOR CONSTRUCTION

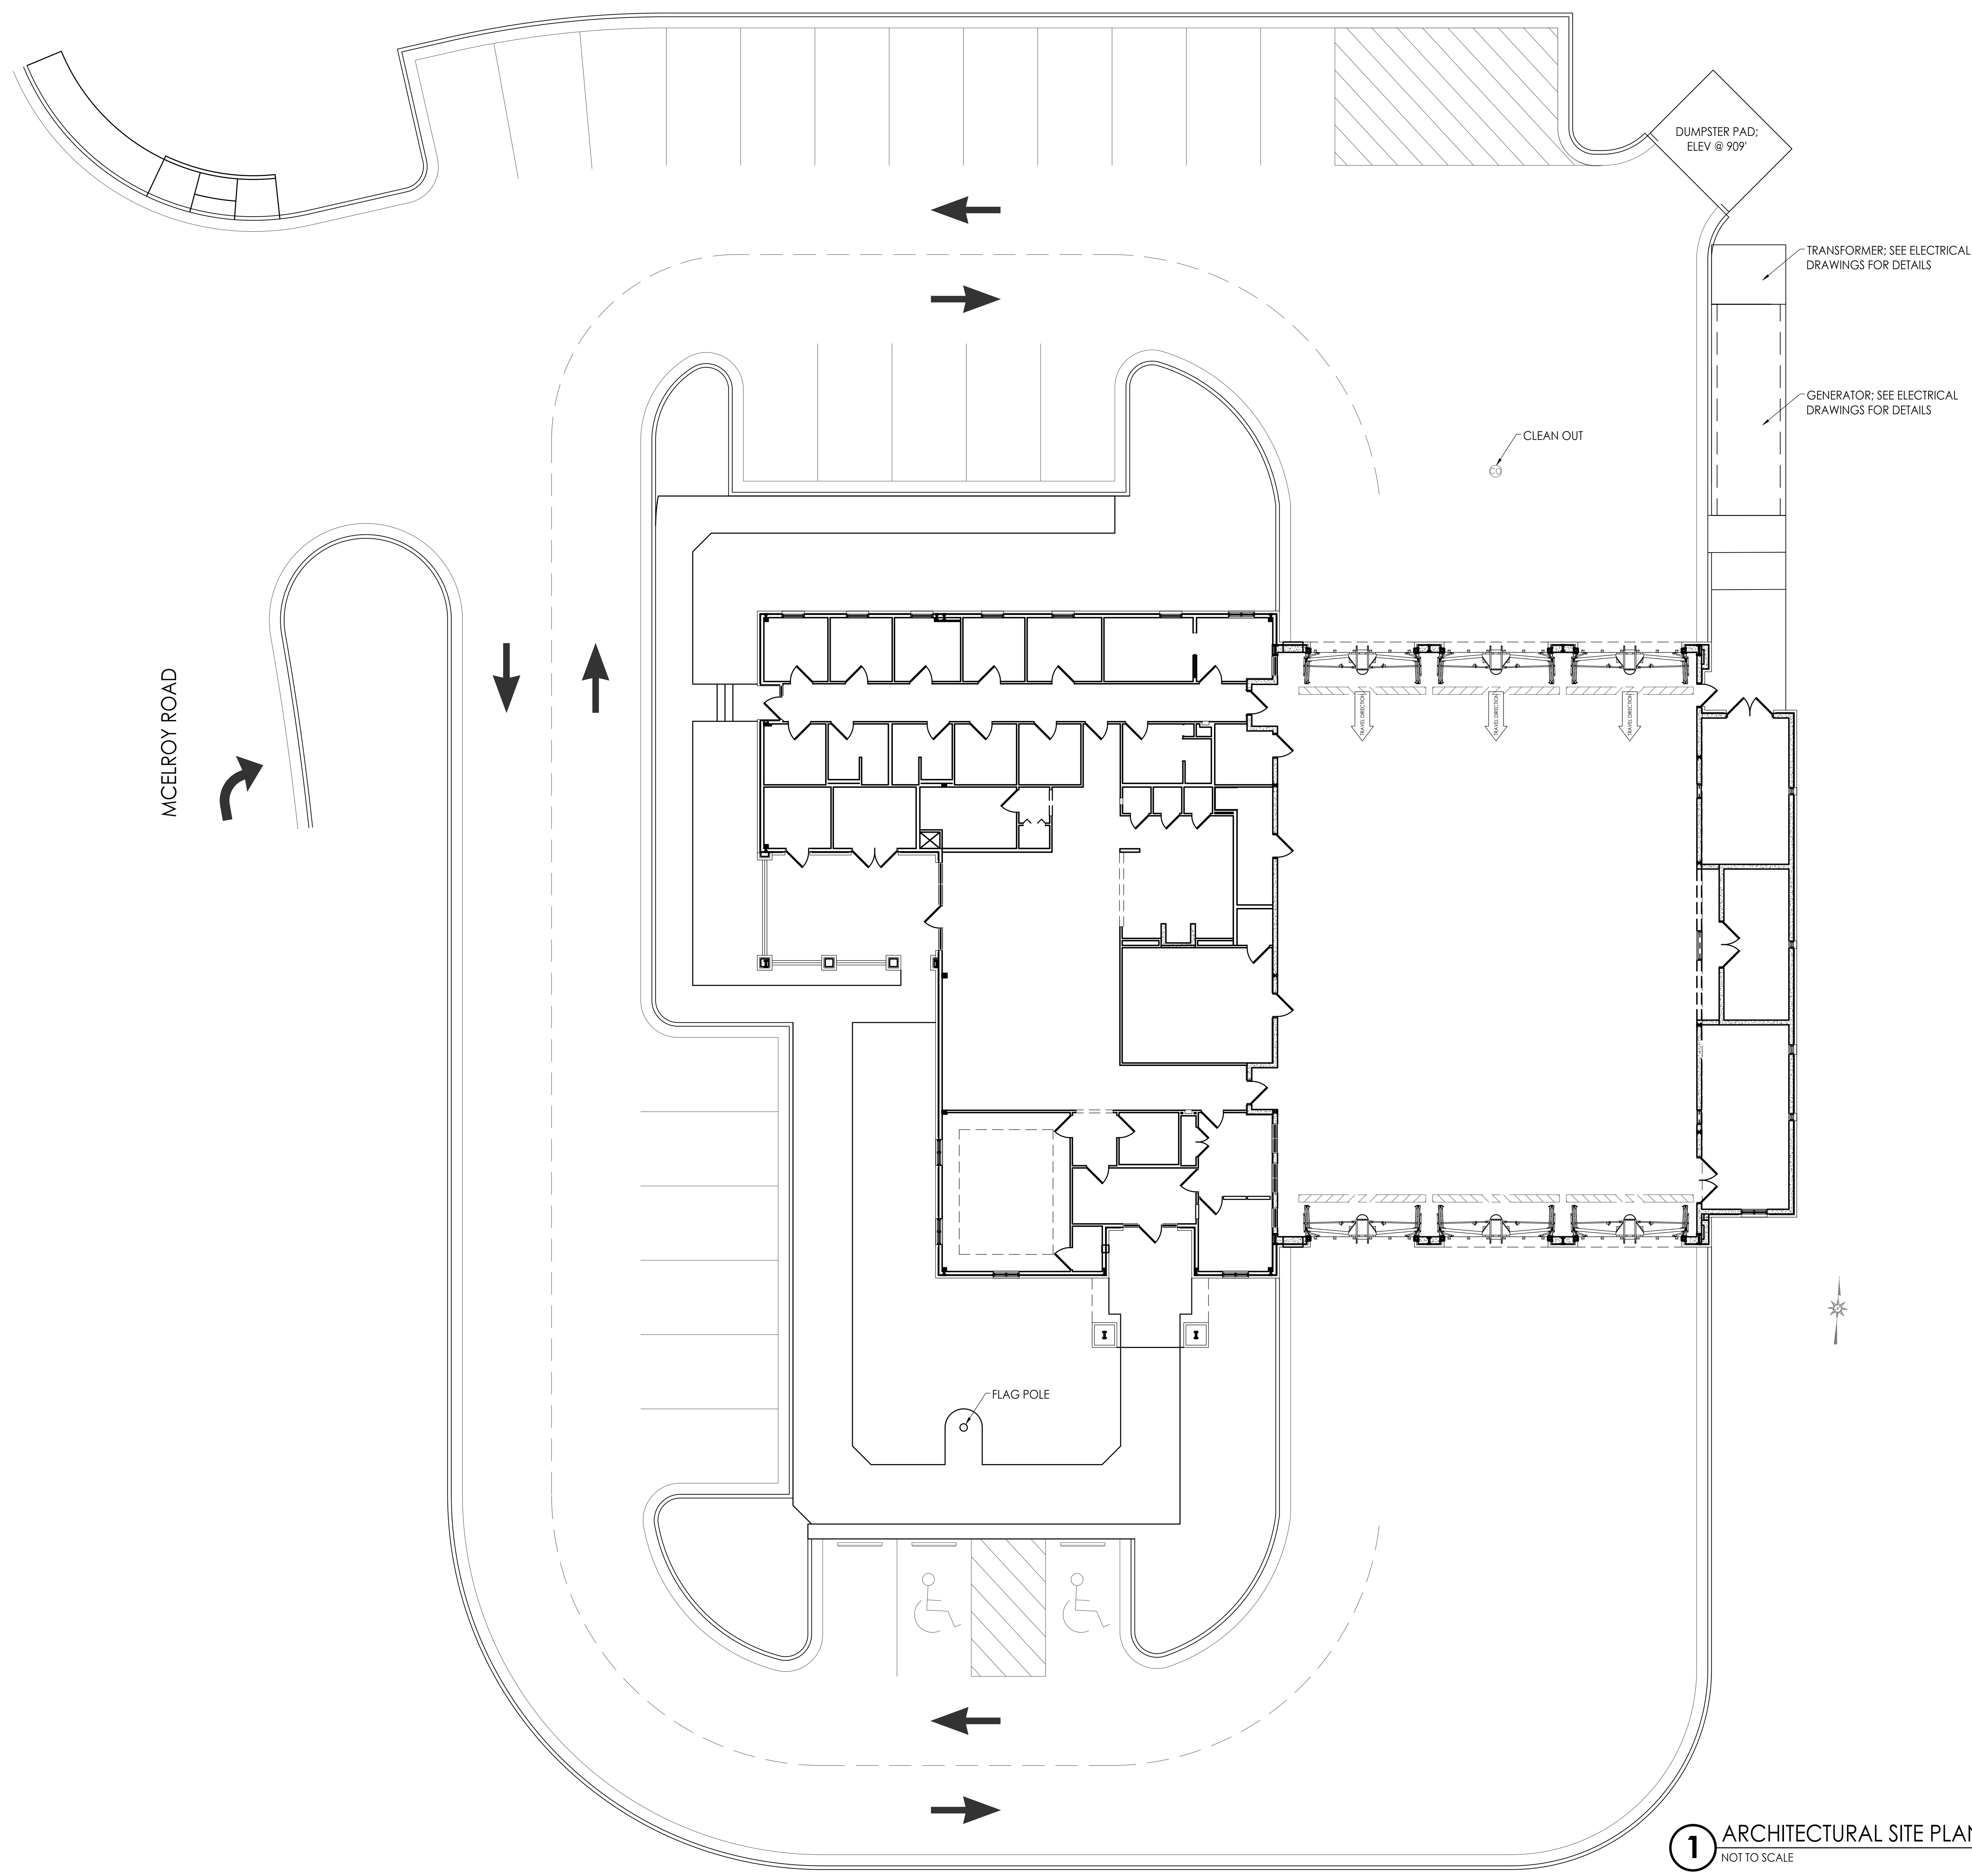

1 ARCHITECTURAL SITE PLAN
NOT TO SCALE

architecture
interiors
town planning

KAOD
K A Oldham Design, Inc

75 Jackson Street Suite 401
Newnan, Georgia 30263
Telephone: (770) 683-9170
Fax: (770) 683-9171
E-Mail: info@kaod.com
Web Site: www.kaod.com

PRINTED

DATE	COMMENTS
08.16.2018	50% REVIEW
08.22.2018	CLIENT REVIEW
09.27.18	FOR BID

STATE OF GEORGIA
KIPPARD A. OLDHAM
REGISTERED ARCHITECT

FAYETTE CO. FIRE STATION NO. 4

278 MCELROY ROAD
FAYETTEVILLE, GEORGIA

Prepared for
FAYETTE CO. FIRE DEPT

COMMISSION NO:
1748.00

SHEET TITLE:
ARCHITECTURAL SITE PLAN

SHEET NO:
A001

NOT ISSUED FOR CONSTRUCTION

OCCUPANCY/CONSTRUCTION REQUIREMENTS	
IBC 2012 RESIDENTIAL (R2) NFPA 101 2012 LODGING/BORDING HOUSE CONSTRUCTION TYPE (IBC) VA SPRINKLED FIRE RATINGS STRUCTURAL FRAME: 0 HOURS BEARING WALLS - EXTERIOR: 0 HOURS BEARING WALLS - INTERIOR: 0 HOURS FLOOR CONSTRUCTION: 0 HOURS ROOF CONSTRUCTION: 0 HOURS OCCUPANCY SEPARATION (IBC 508.4) RESIDENTIAL/STORAGE (S2) SPRINKLED 1 HOUR FIRE SEPARATION	IBC 2012 STORAGE (S2) NFPA 101 2012 STORAGE (ORDINARY HAZARD) CONSTRUCTION TYPE (IBC) VA SPRINKLED FIRE RATINGS STRUCTURAL FRAME: 0 HOURS BEARING WALLS - EXTERIOR: 0 HOURS BEARING WALLS - INTERIOR: 0 HOURS FLOOR CONSTRUCTION: 0 HOURS ROOF CONSTRUCTION: 0 HOURS OCCUPANCY SEPARATION (IBC 508.4) RESIDENTIAL/STORAGE (S2) SPRINKLED 1 HOUR FIRE SEPARATION

OCCUPANCY/CONSTRUCTION REQUIREMENTS	
AREA ALLOWED (IBC 503) RESIDENTIAL (R2) PROVIDED: 4,696 ALLOWED: 12,000 HEIGHT ALLOWED (IBC 503) (504.2) RESIDENTIAL (R2) PROVIDED: 1 STORY/40 FEET ALLOWED: 4 STORIES/60 FEET OCCUPANT LOAD FACTOR NFPA 101 2012: 26.1.1.1 OCCUPANT LOAD -16	AREA ALLOWED (IBC 503) STORAGE (S2) PROVIDED: 5,526 ALLOWED: 21,000 HEIGHT ALLOWED (IBC 503) STORAGE (S2) PROVIDED: 1 STORY/40 FEET ALLOWED: 4 STORIES OCCUPANT LOAD FACTOR NFPA 101 2012: 7.3.1.2 OCCUPANT LOAD -NA

EGRESS REQUIREMENTS (NFPA)	
LODGING/BOARDING HOUSES	STORAGE
EGRESS WIDTH FACTOR (7.3.3.1): LEVEL COMPONENTS = 0.2" PER PERSON EGRESS WIDTH REQUIRED: 3.2" (36" MIN) EGRESS WIDTH PROVIDED: 36" MIN AT ALL DOORS/CORRIDORS TRAVEL DISTANCE : REQUIRED: 0' PROVIDED: 79' COMMON PATH OF TRAVEL: REQUIRED: 0' PROVIDED: 37" DEAD-END CORRIDOR: REQUIRED: 0' PROVIDED: 0'	EGRESS WIDTH FACTOR (7.3.3.1): LEVEL COMPONENTS = 0.2" PER PERSON EGRESS WIDTH REQUIRED: 3.2" (36" MIN) EGRESS WIDTH PROVIDED: 36" MIN AT ALL DOORS/CORRIDORS TRAVEL DISTANCE : REQUIRED: 400' PROVIDED: 93' COMMON PATH OF TRAVEL: REQUIRED: 100' PROVIDED: 93' DEAD-END CORRIDOR: REQUIRED: 100' PROVIDED: 0'

EGRESS REQUIREMENTS (NFPA)	
LODGING/BOARDING HOUSES	STORAGE
EXITS REQUIRED: 1 (26.1.3.2.1) EXITS PROVIDED: 1 MIN EXIT SEPARATION DISTANCE: REQUIRED: 0' PROVIDED: 116' PRIMARY MEANS OF ESCAPE MUST COMPLY WITH CHAPTER 24 (26.2.1.1.1) MEANS OF ESCAPE (24.2.2.1.2) REQUIRED: 1 PER SLEEPING ROOM PROVIDED:1 PER SLEEPING ROOM SEPARATION OF SLEEPING ROOMS (26.3.5.1) (8.4) ACOUSTICAL CEILING TILE MEETS THE REQUIREMENTS FOR A SMOKE PARTITION (A8.4.2.2)	EXITS REQUIRED: 1 (42.2.4.1) EXITS PROVIDED: 1 MIN EXIT SEPARATION DISTANCE: REQUIRED: NA

LIFE SAFETY NOTES

1. PROVIDE (1) FIRE EXTINGUISHER PER 3000 SF OF OCCUPIABLE SPACE OR MAXIMUM 75'-0" OF TRAVEL. REFER TO PLANS FOR LOCATIONS MARKED F.E.C. FINAL LOCATIONS TO BE VERIFIED BY LOCAL FIRE INSPECTOR.
2. REFER TO SPECIFICATIONS FOR DETAILED INFORMATION ON FIRE EXTINGUISHERS.
3. SEE MOUNTING HEIGHT STANDARDS FOR INSTALLATION HT.
4. EMERGENCY LIGHTING REQUIRED IN ALL RESTROOMS; SEE ELECTRICAL PLANS FOR LOCATIONS

FIRE EXTINGUISHER CABINET

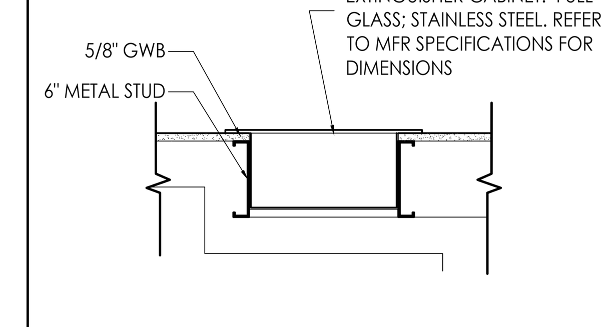

LIFE SAFETY LEGEND

→ → —	EGRESS PATH
F.E.C.	FIRE EXTINGUSHER CABINET
—·—·—·—	1 HR FIRE RATED WALLS
— — — —	DRAFTSTOP PER NFPA 8.6.11.1 (2)
⊗	EMERGENCY EXIT LIGHT
◀	FIRE EXTINGUISHER; BRACKET MOUNT

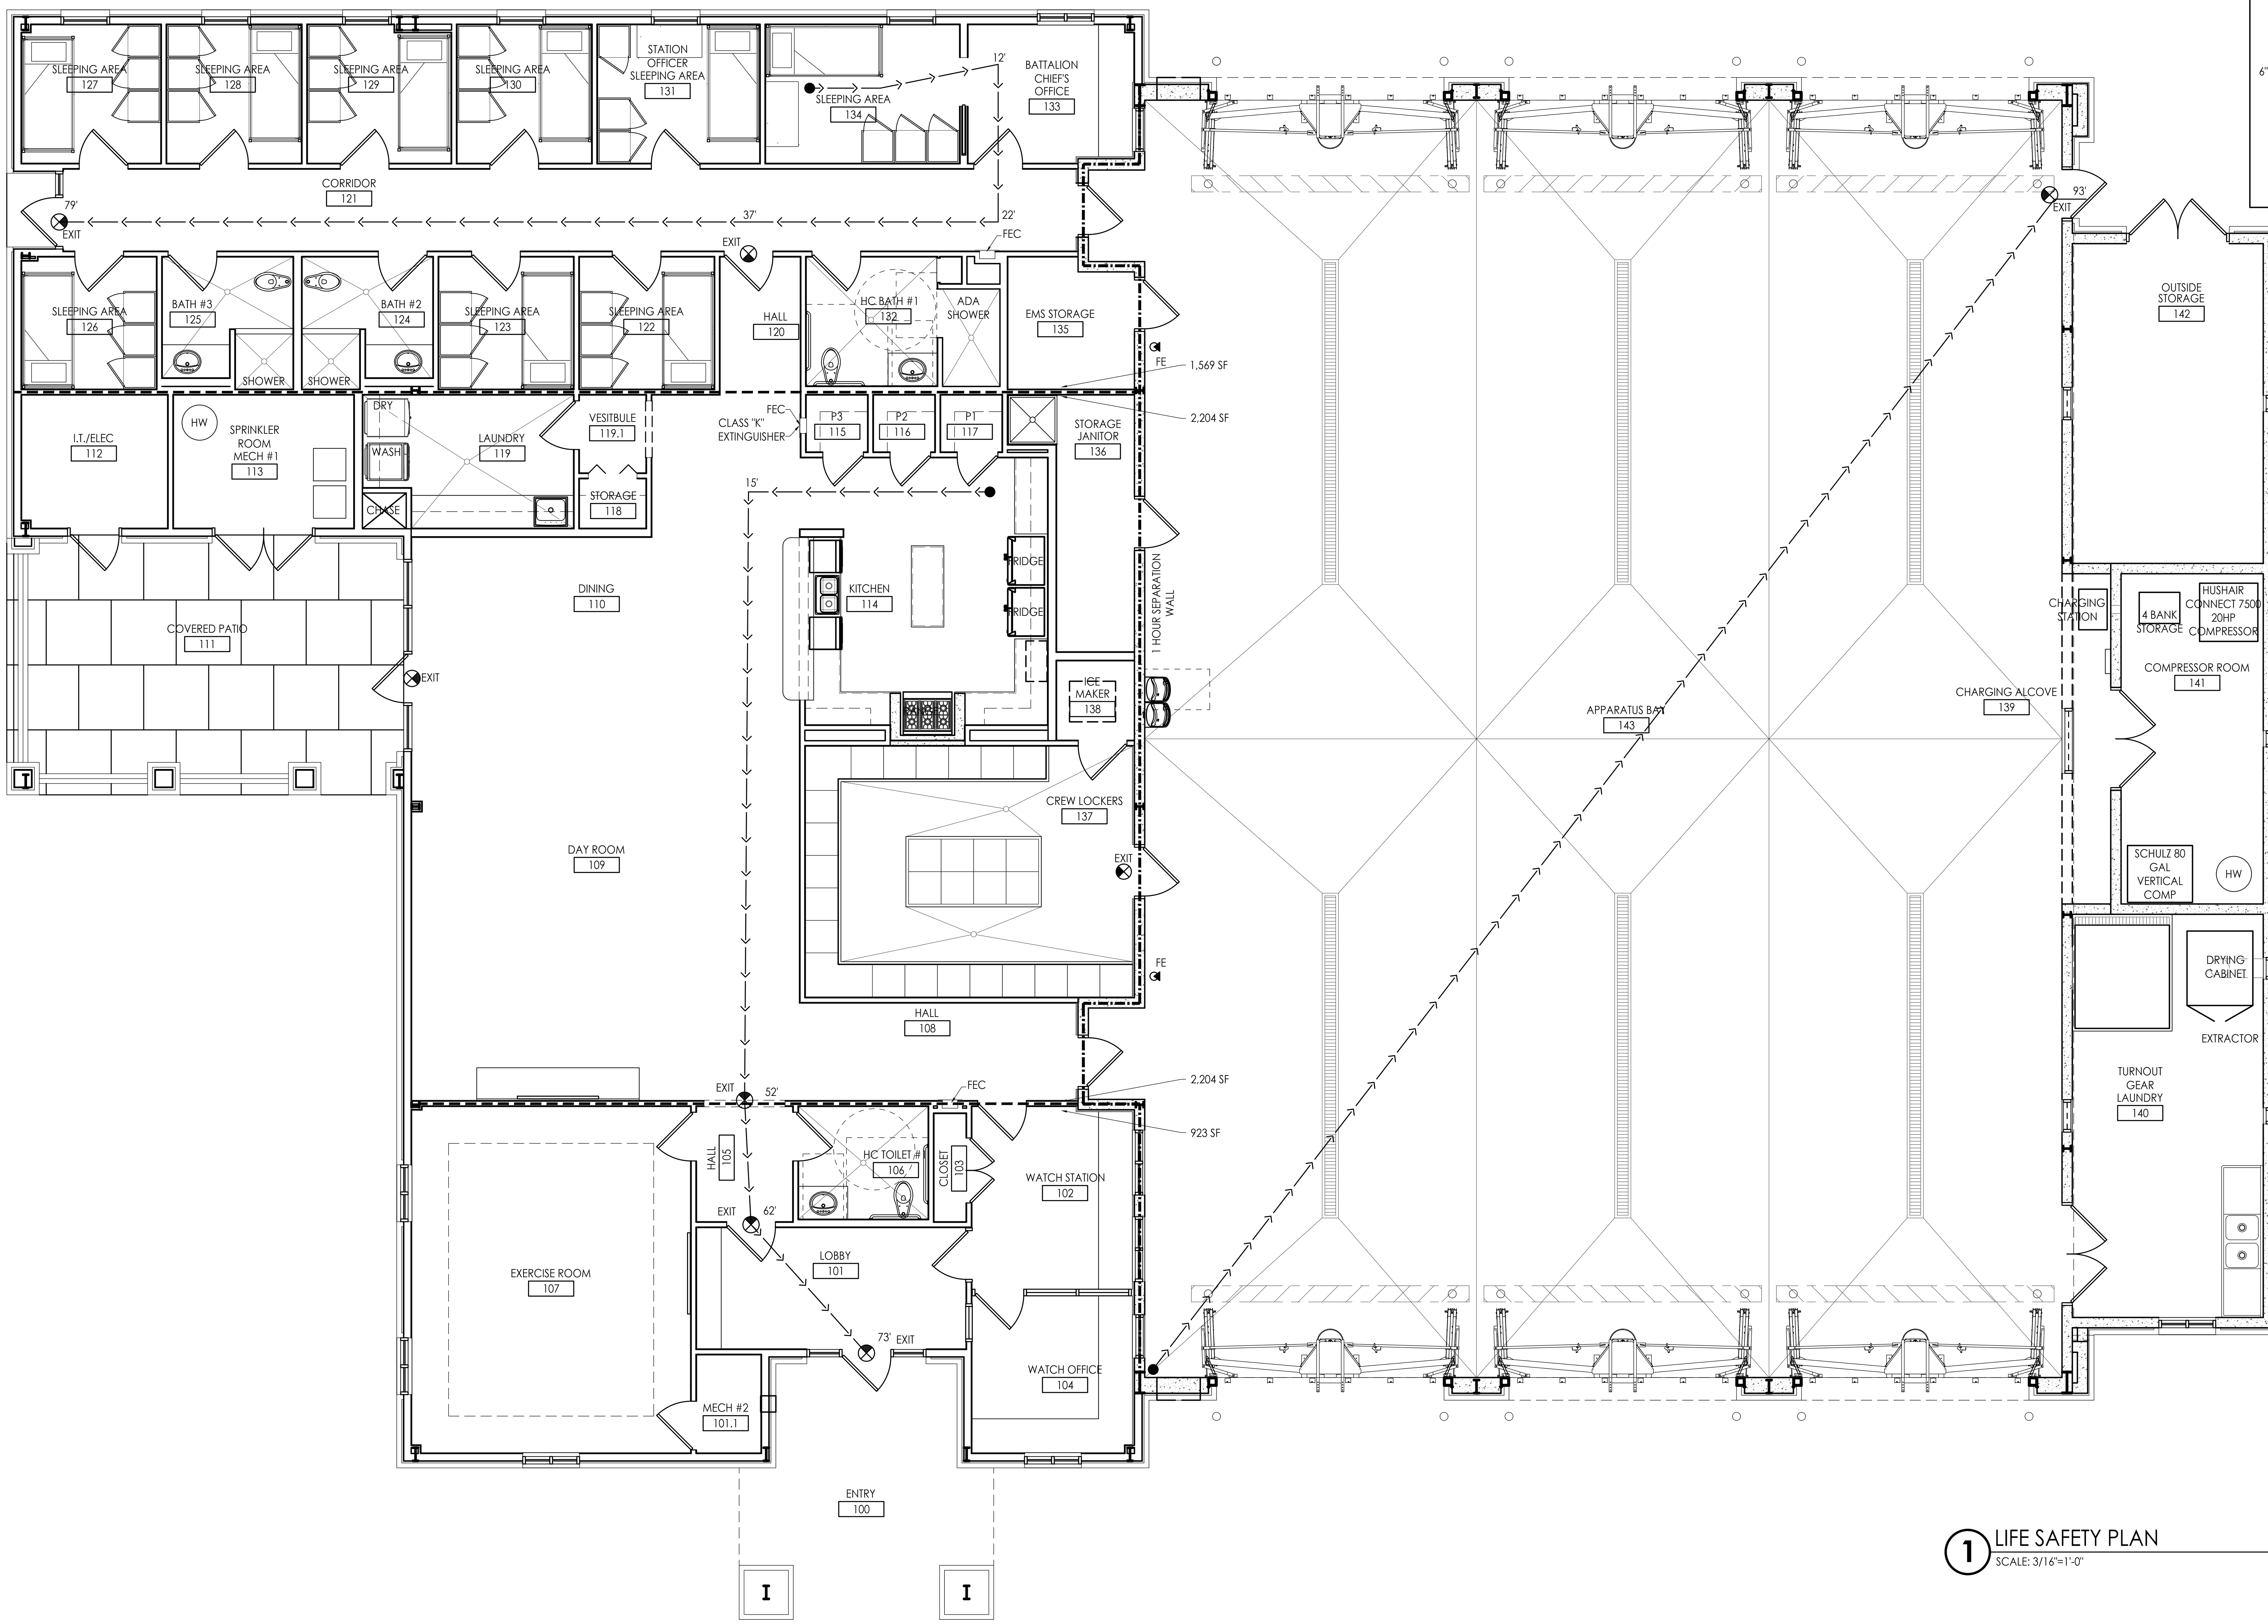

1 LIFE SAFETY PLAN
SCALE: 3/16"=1'-0"

architecture
interiors
town planning

KAOD
K A Oldham Design, Inc

75 Jackson Street Suite 401
Newnan, Georgia 30263
Telephone: (770) 683-9170
Fax: (770) 683-9171
E-Mail: info@kaod.com
Web Site: www.kaod.com

PRINTED

DATE	COMMENTS
08.16.2018	50% REVIEW
08.22.2018	CLIENT REVIEW
09.27.18	FOR BID

STATE OF GEORGIA
KIPPARD A. OLDHAM
REGISTERED ARCHITECT

FAYETTE CO. FIRE STATION NO. 4

278 MCELROY ROAD
FAYETTEVILLE, GEORGIA

Prepared for
FAYETTE CO. FIRE DEPT

COMMISSION NO:
1748.00

SHEET TITLE:
LIFE SAFETY PLAN

SHEET NO:
A100

NOT ISSUED FOR CONSTRUCTION

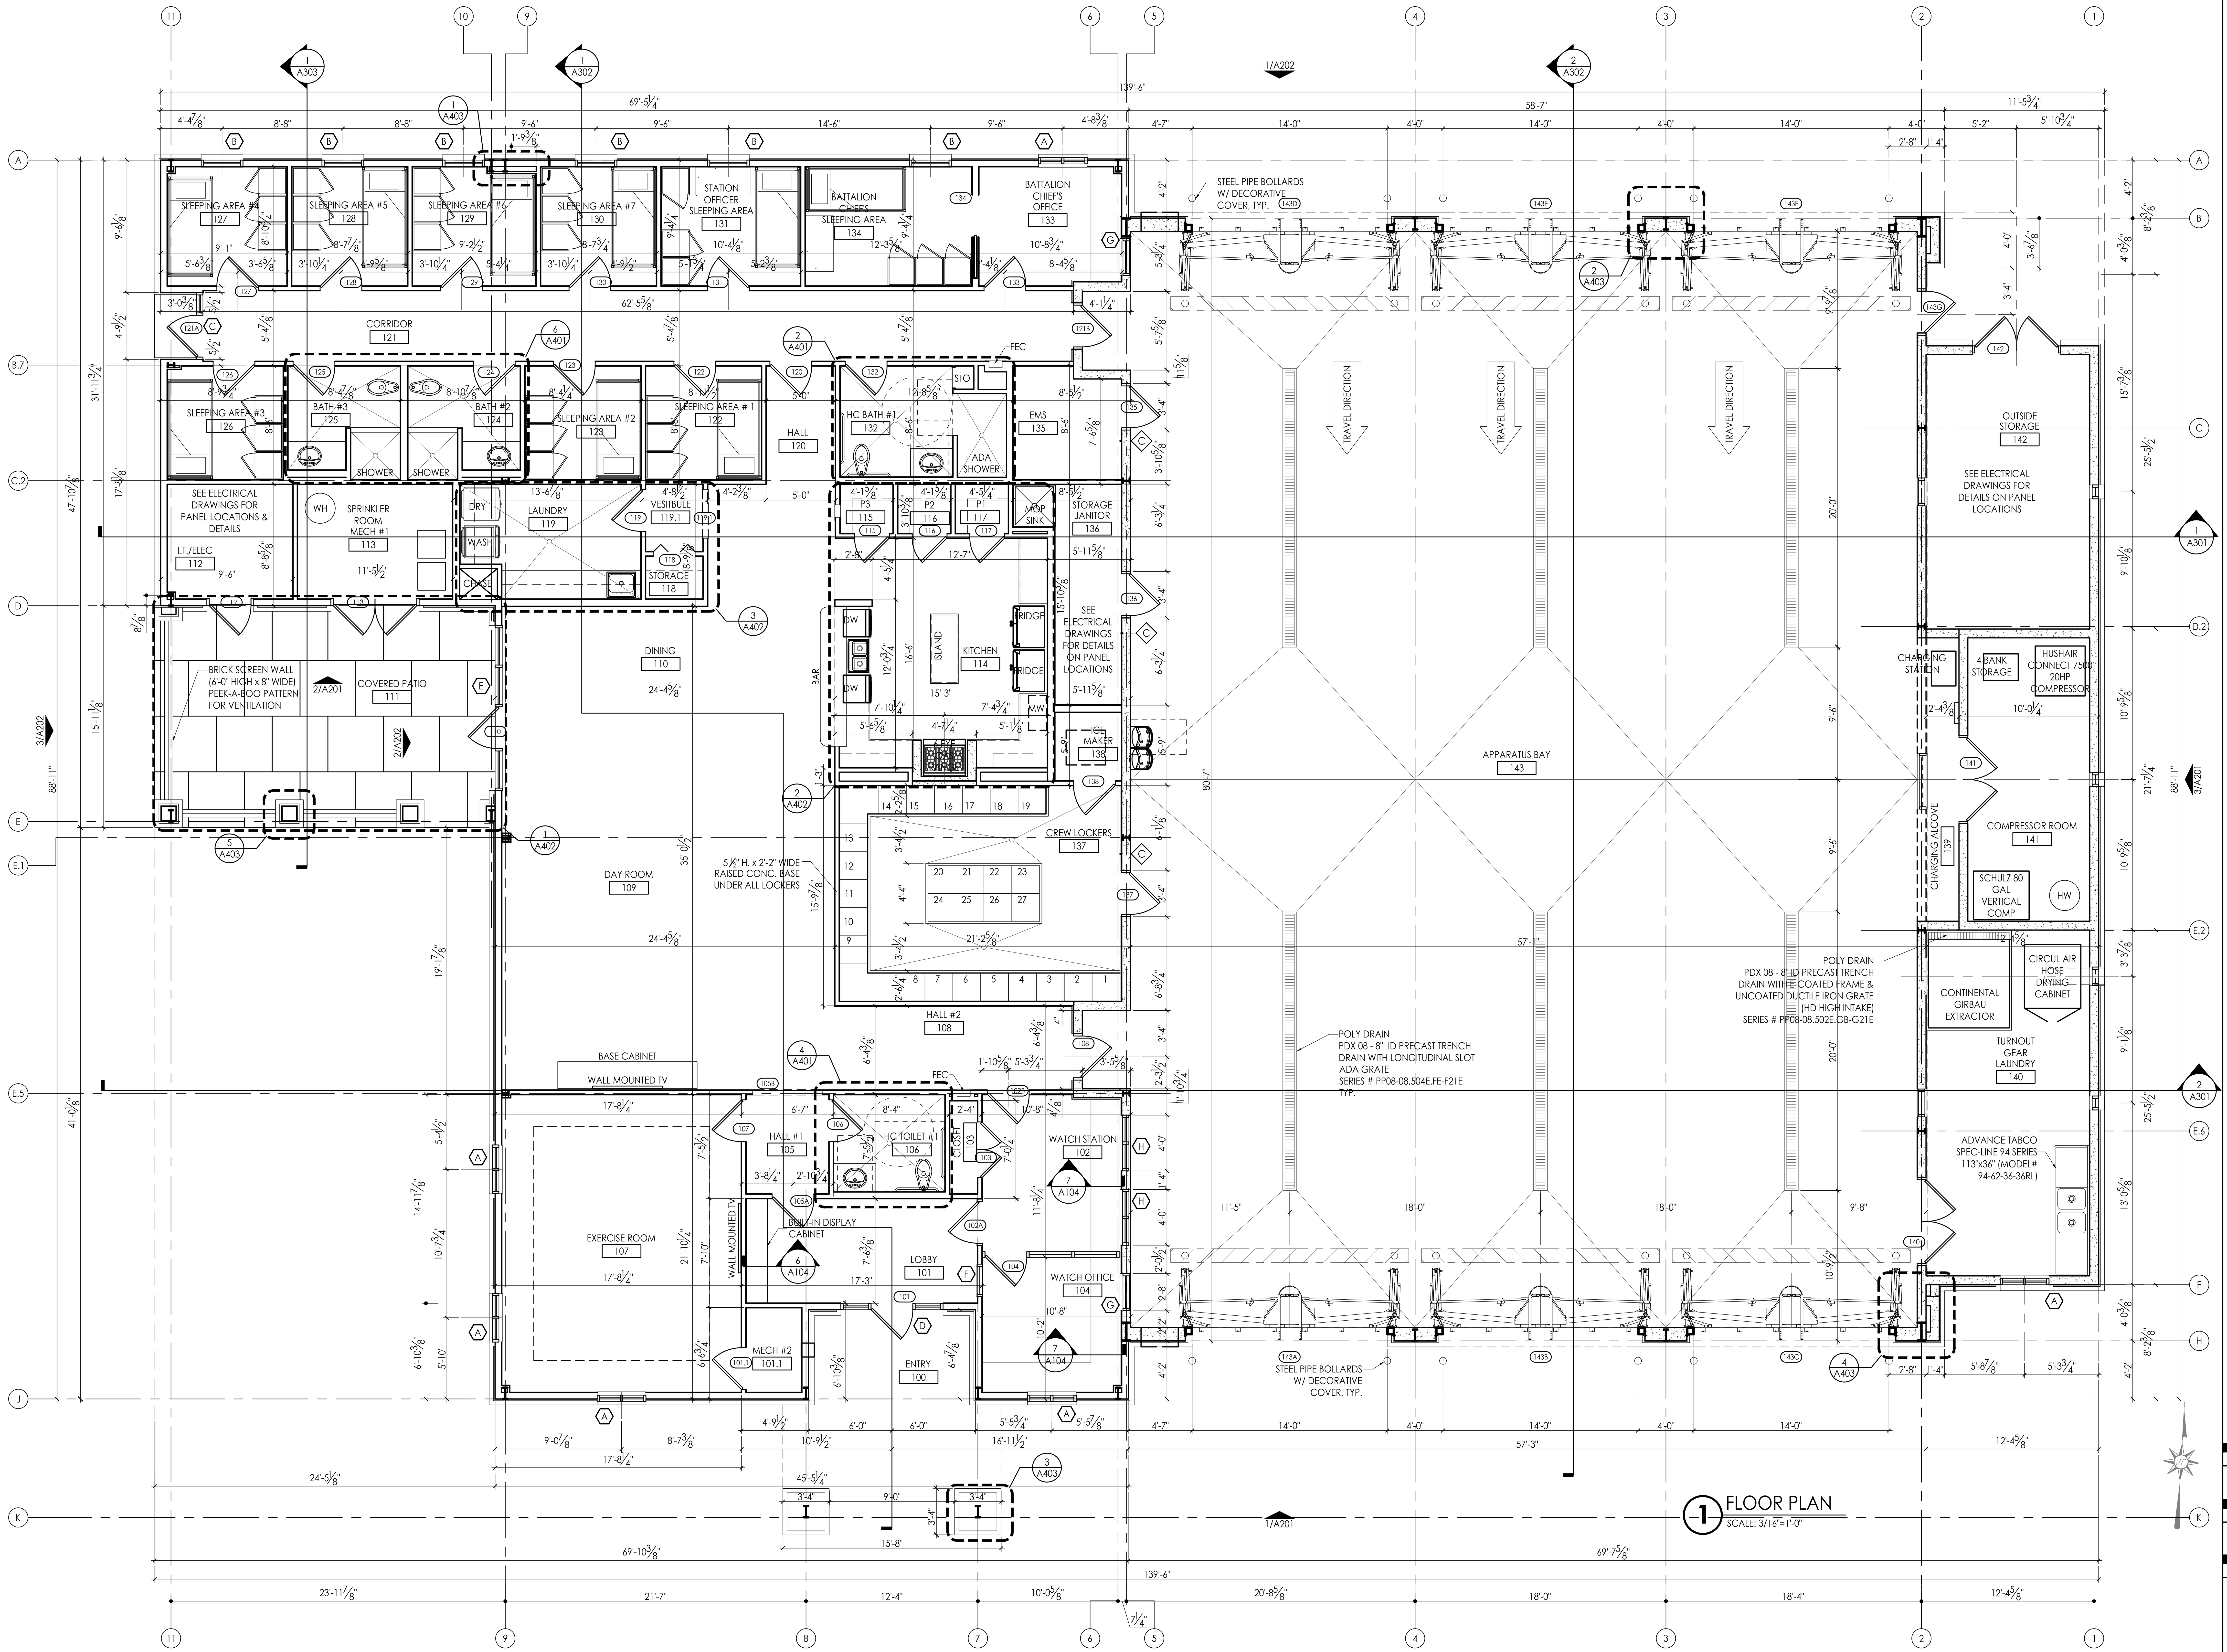

architecture
interiors
town planning

KAOD
K A Oldham Design, Inc

75 Jackson Street Suite 401
Newnan, Georgia 30263
Telephone: (770) 683-9170
Fax: (770) 683-9171
E-Mail: info@kaod.com
Web Site: www.kaod.com

PRINTED

DATE	COMMENTS
08.16.2018	50% REVIEW
08.22.2018	CLIENT REVIEW
09.27.18	FOR BID

STATE OF GEORGIA
REGISTERED ARCHITECT

FAYETTE CO. FIRE STATION NO. 4

278 MCELROY ROAD
FAYETTEVILLE, GEORGIA

Prepared for
FAYETTE CO.
FIRE DEPT

COMMISSION NO:
1748.00

SHEET TITLE:
FLOOR PLAN

SHEET NO:
A101

NOT ISSUED FOR CONSTRUCTION

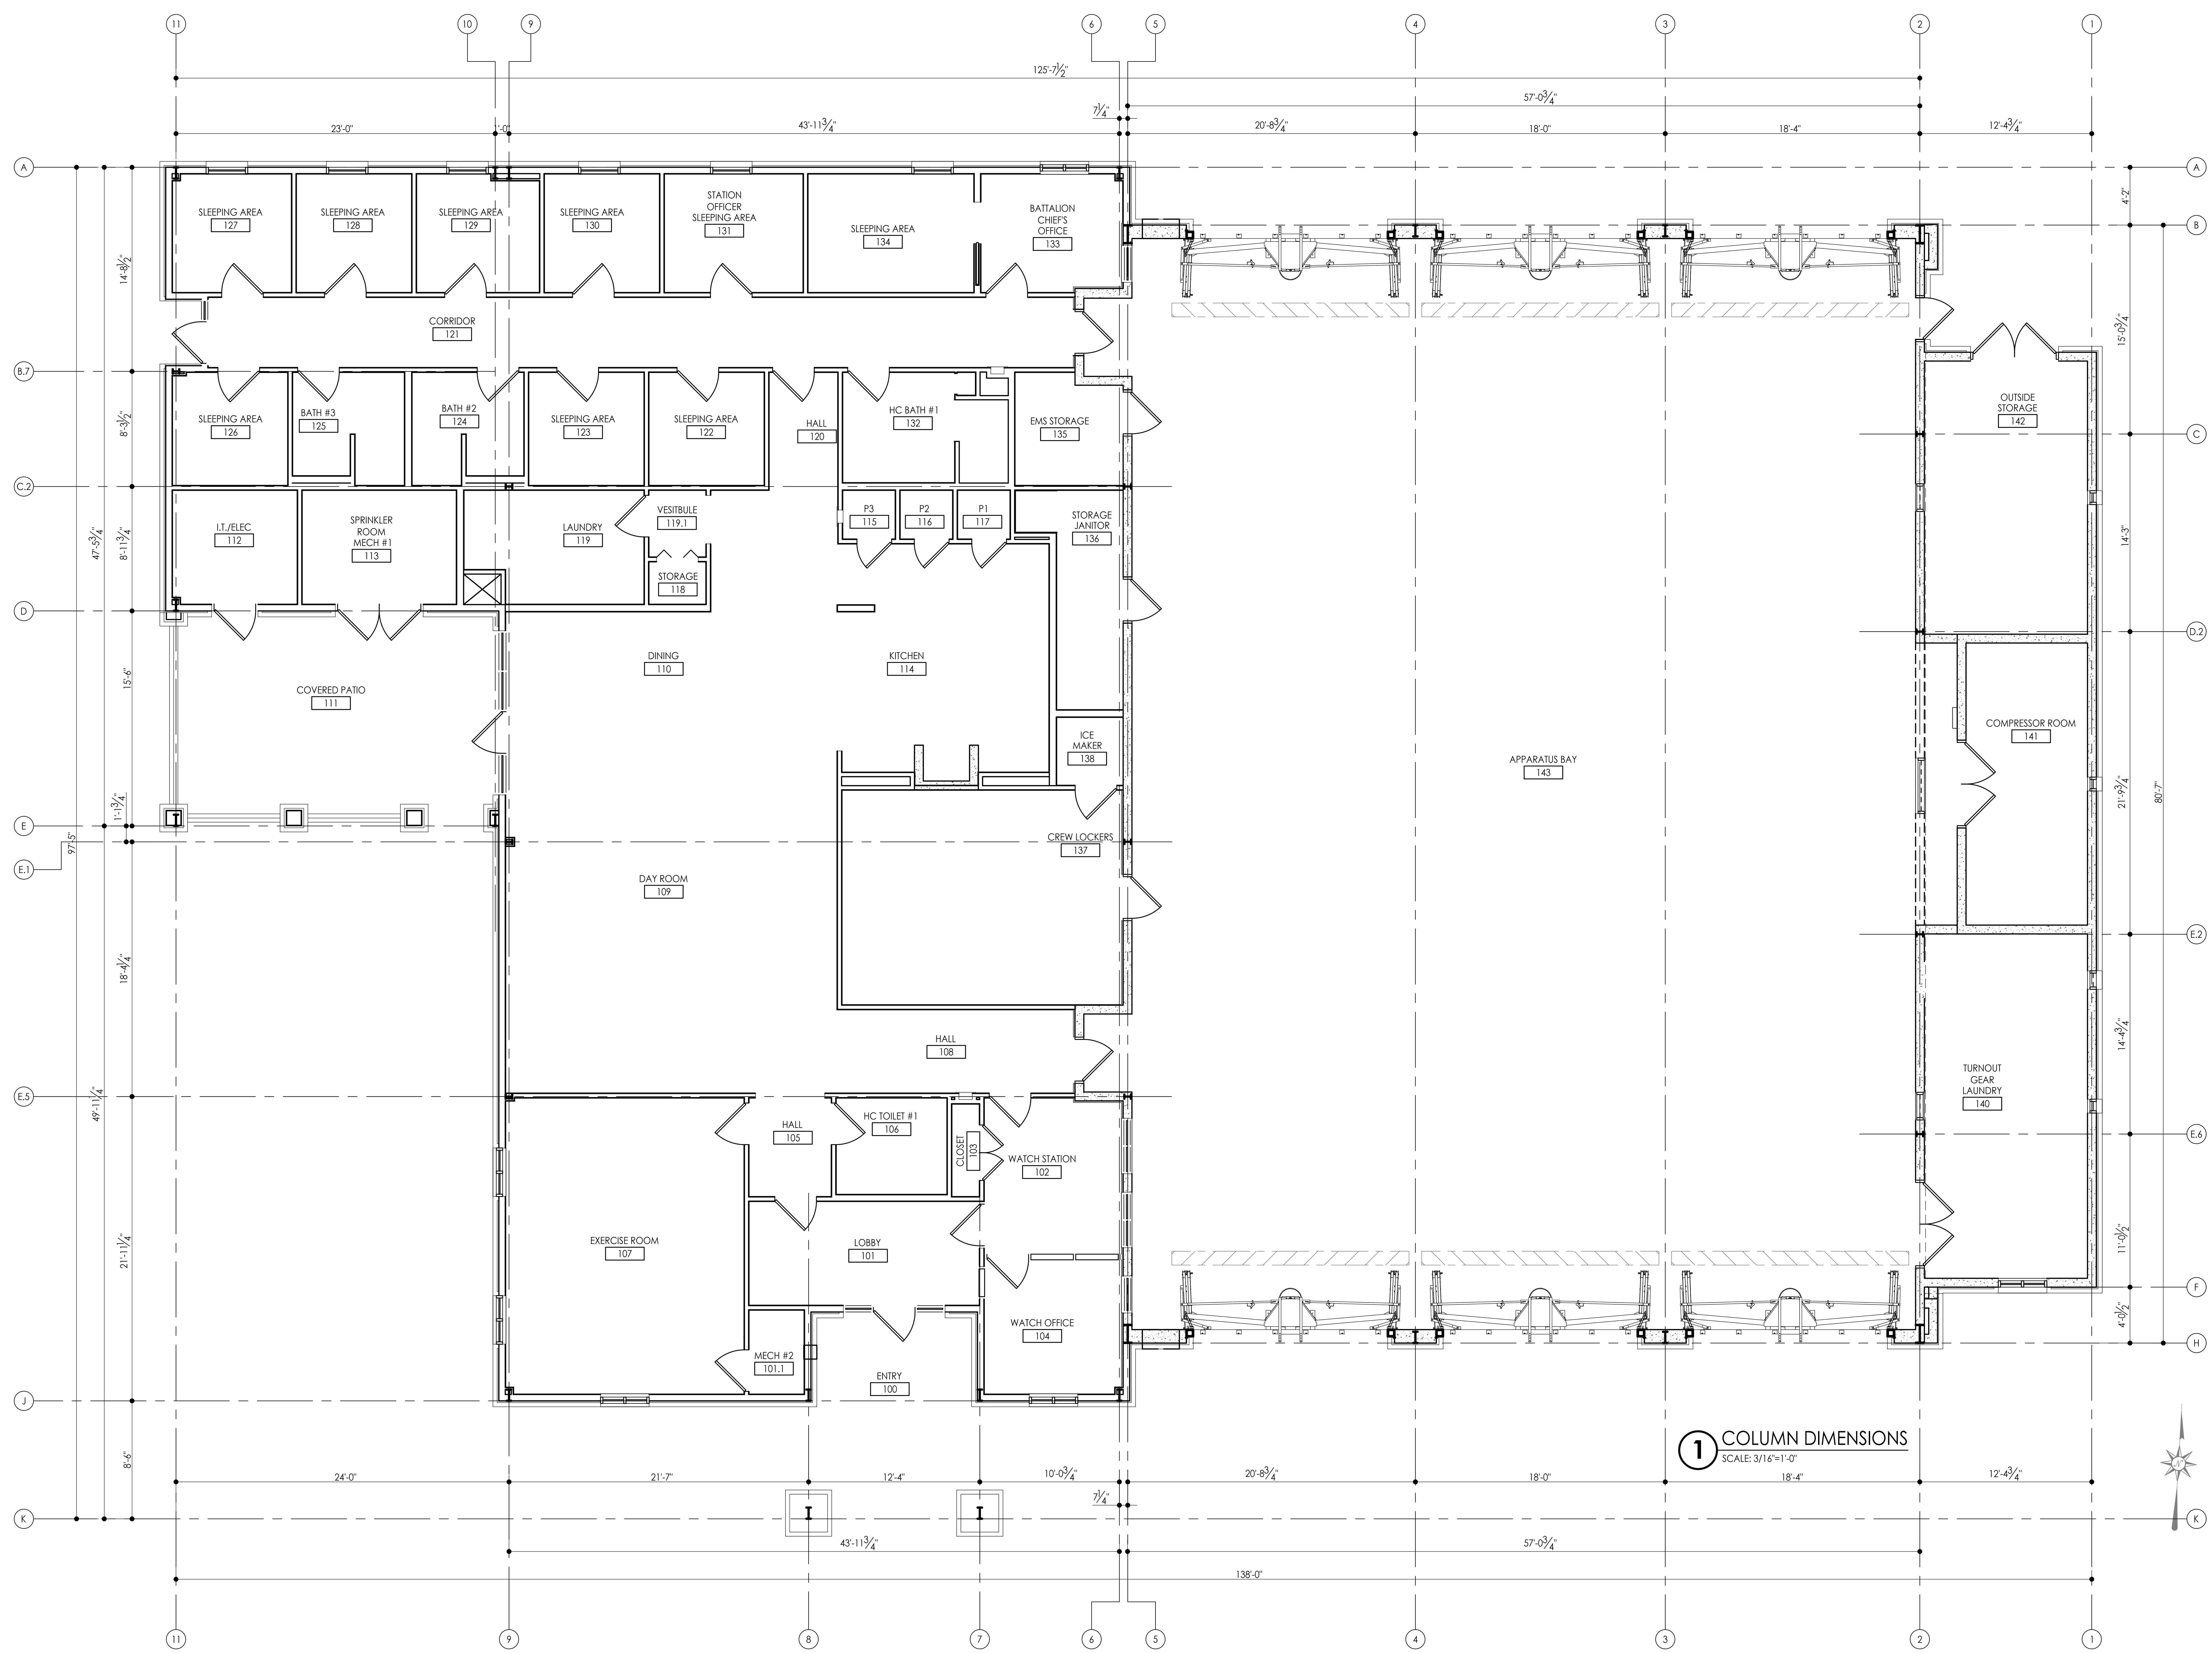

architecture
interiors
town planning

KAOD
K A Oldham Design, Inc

75 Jackson Street Suite 401
Newnan, Georgia 30263
Telephone: (770) 683-9170
Fax: (770) 683-9171
E-Mail: info@kaod.com
Web Site: www.kaod.com

PRINTED

DATE	COMMENTS
08.16.2018	50% REVIEW
08.22.2018	CLIENT REVIEW
09.27.18	FOR BID

STATE OF GEORGIA
KIPPARD A. OLDHAM
REGISTERED ARCHITECT

FAYETTE CO. FIRE STATION NO. 4

278 MCELROY ROAD
FAYETTEVILLE, GEORGIA

Prepared for
FAYETTE CO. FIRE DEPT

COMMISSION NO:
1748.00

SHEET TITLE:
COLUMN DIMENSIONS

SHEET NO:
A102

NOT ISSUED FOR CONSTRUCTION

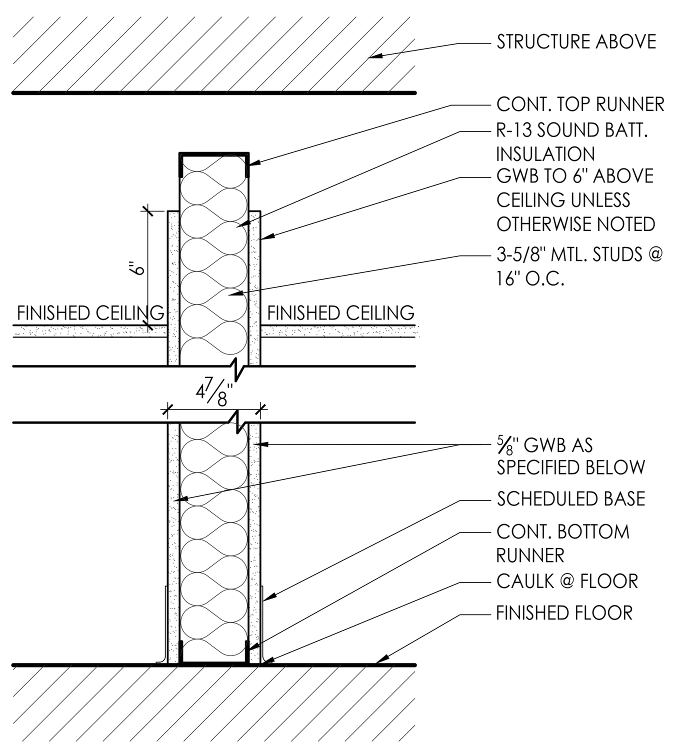

	"X"	TYPICAL WALL DESCRIPTION
A	4-7/8"	ONE LAYER 5/8" GWB ON BOTH SIDES OF 3-5/8" MTL. STUDS W/ SOUND BATT INSULATION (IMPACT RESISTANT GWB APPLIED ON THE INTERIOR OF ALL SLEEPING AREAS)

1 WALL PARTITIONS
SCALE: 1 1/2"=1'-0"

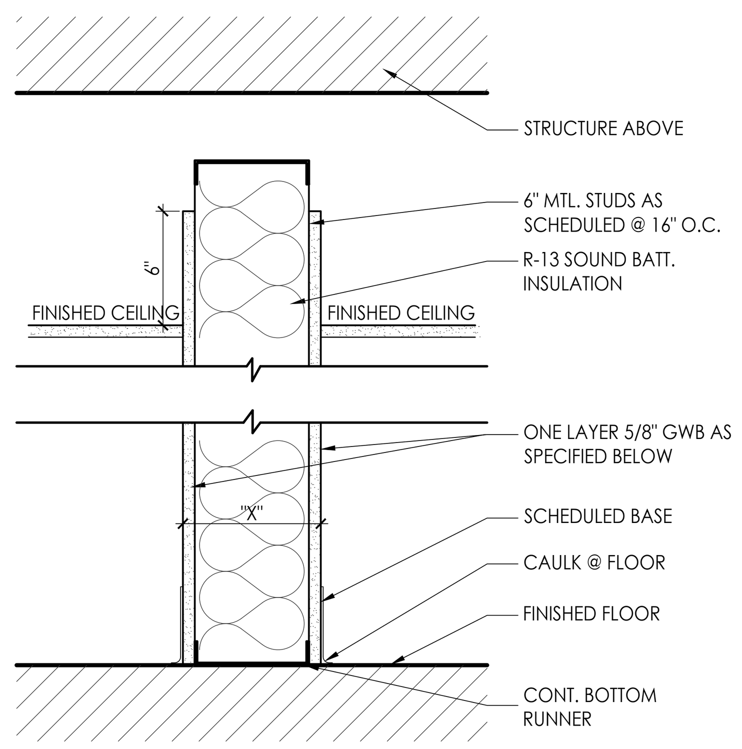

	"X"	DESCRIPTION
B	7-1/4"	ONE LAYER 5/8" GWB ON EACH SIDE OF 6" MTL. STUD @ 16" O.C. W/ R-13 SOUND BATT. INSULATION

2 WALL PARTITIONS
SCALE: 1 1/2"=1'-0"

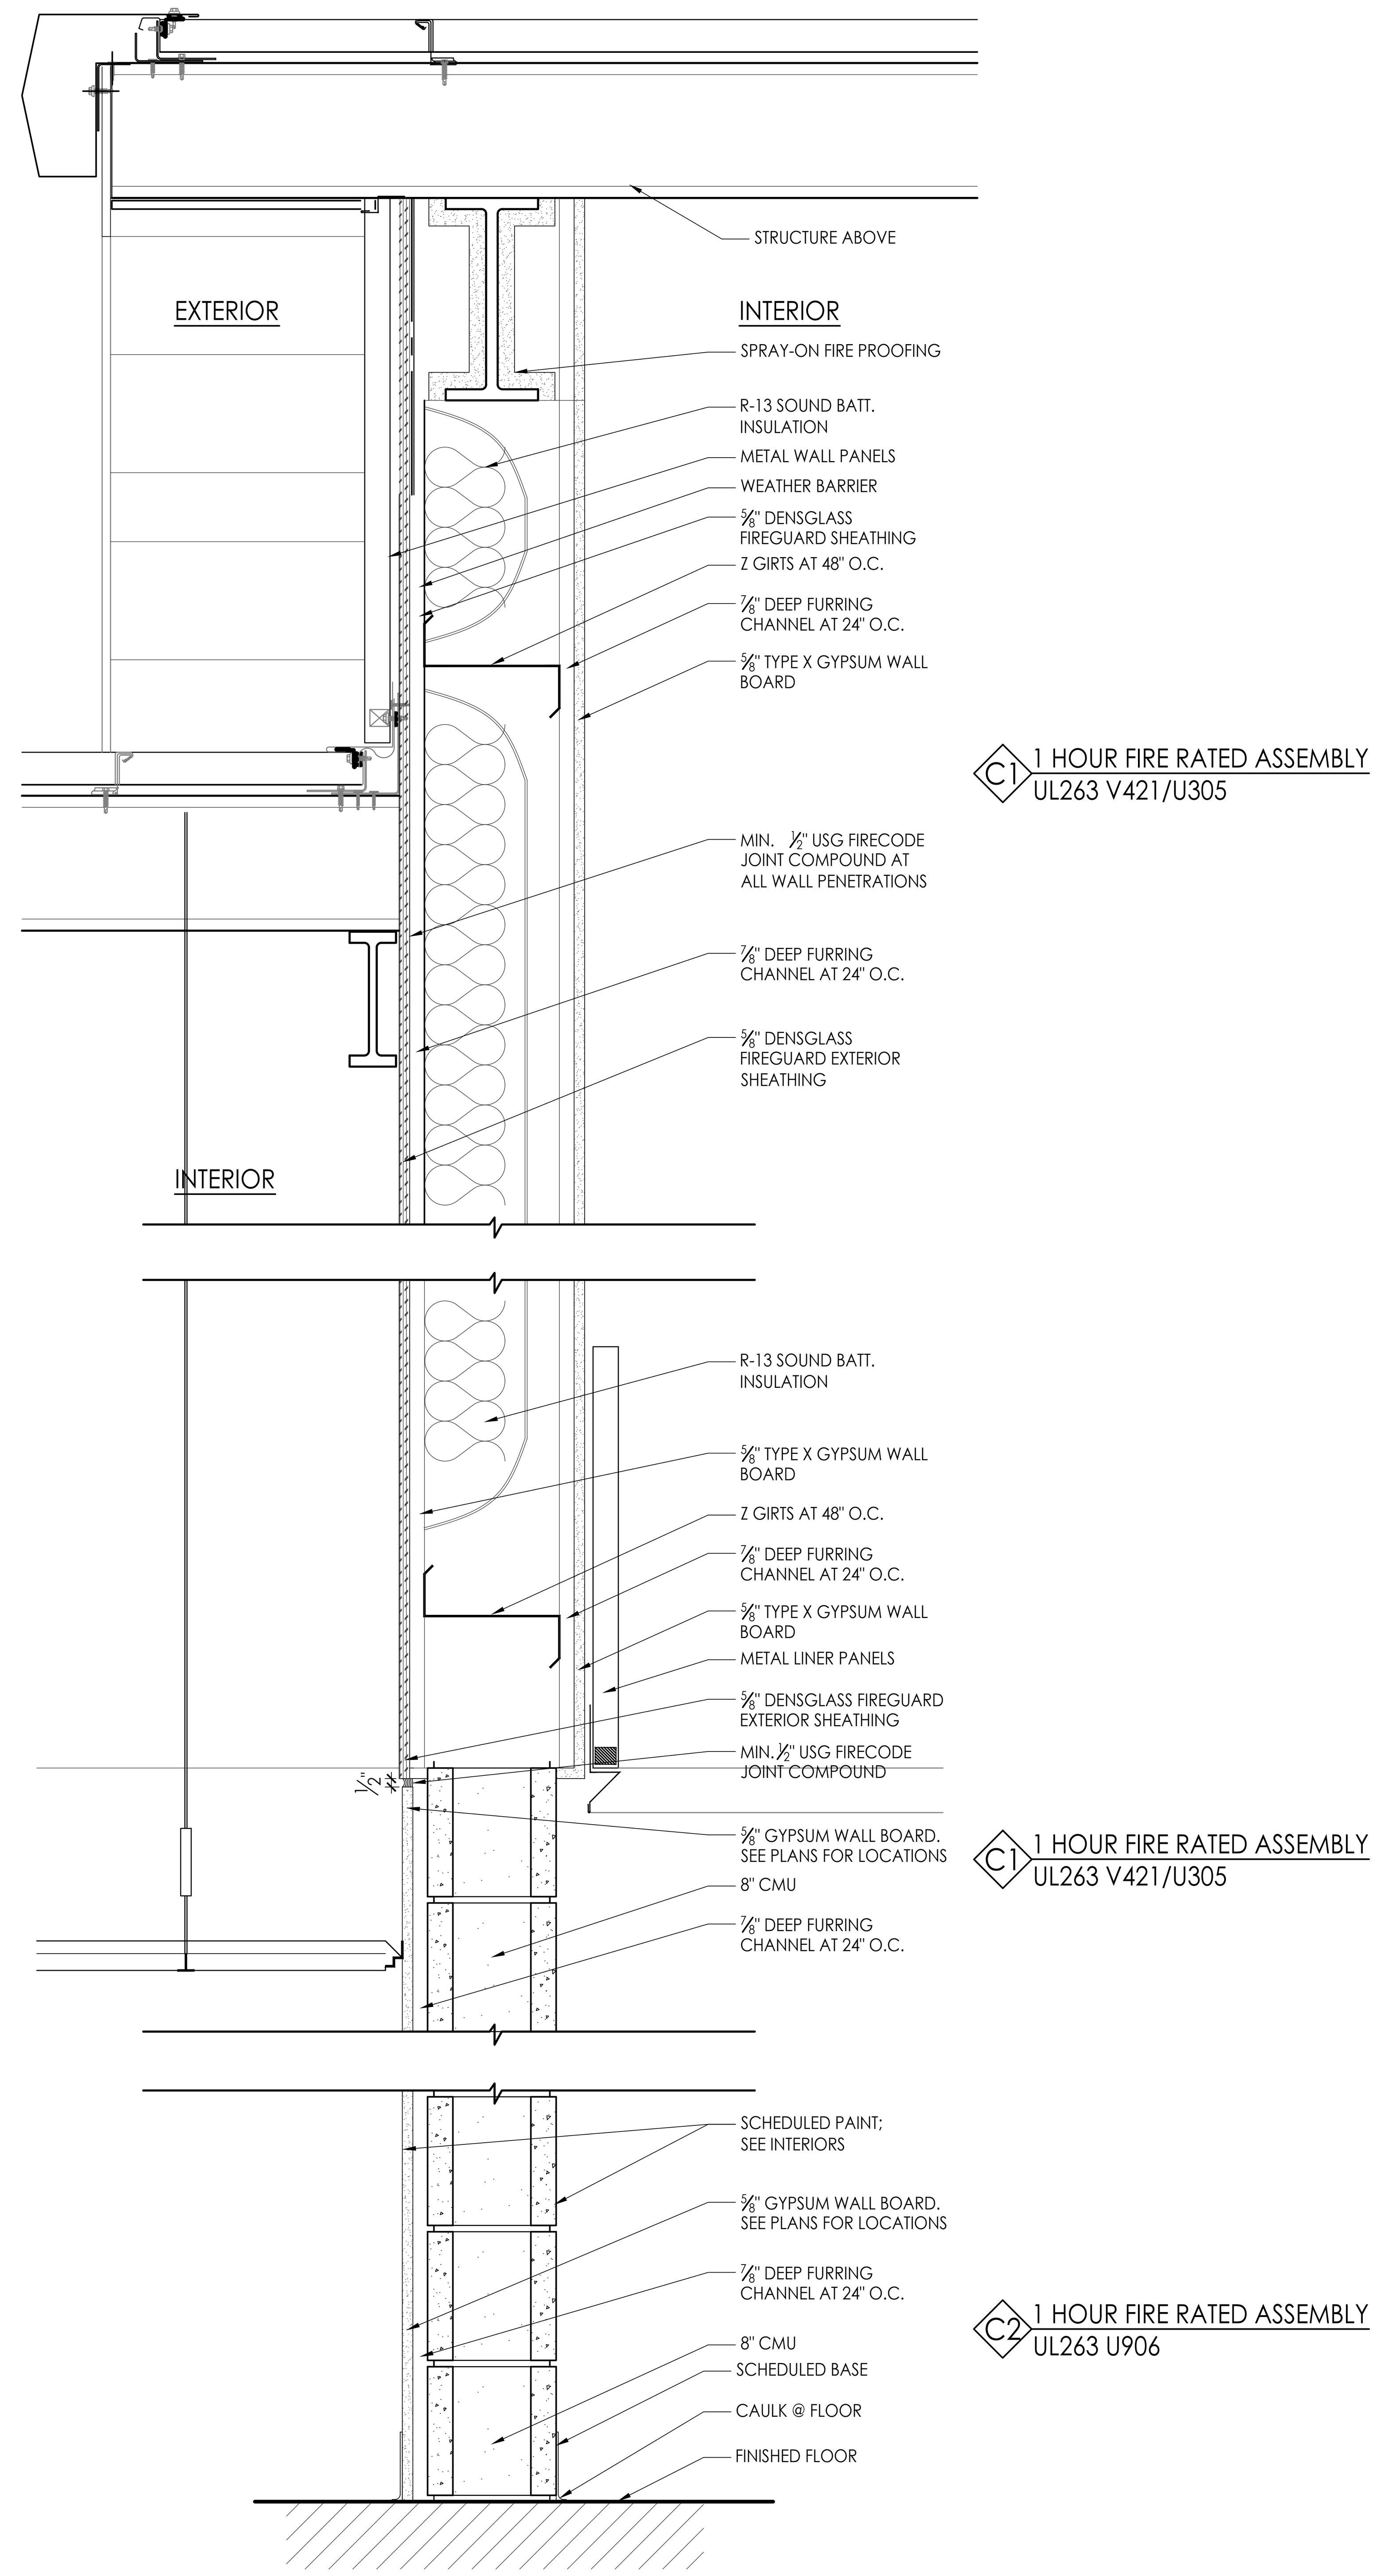

	"X"	DESCRIPTION
C1 "TOP"	11"	1 HOUR FIRE RATED ASSEMBLY UL263 V421 ONE LAYER 5/8" GWB ON INTERIOR ONE LAYER 5/8" DENSGLASS FIREGUARD SHEATHING ON EXTERIOR
C2 "BOTTOM"	7-5/8" OR 9-1/8"	1 HOUR FIRE RATED ASSEMBLY UL263 U906 8" CMU WALL WITH ONE LAYER 5/8" GWB ON DAYROOM SIDE OF WALL AS NOTED ON PLANS

3 WALL TYPE C
SCALE: 1 1/2"=1'-0"

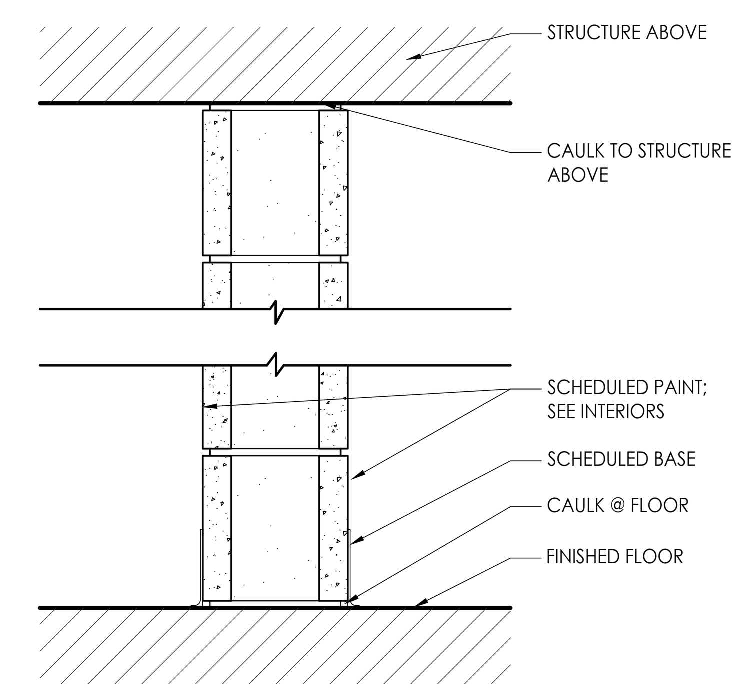

	"X"	DESCRIPTION
D	7-5/8"	CONCRETE MASONRY BLOCK WALL; PAINTED

4 WALL PARTITIONS
SCALE: 1 1/2"=1'-0"

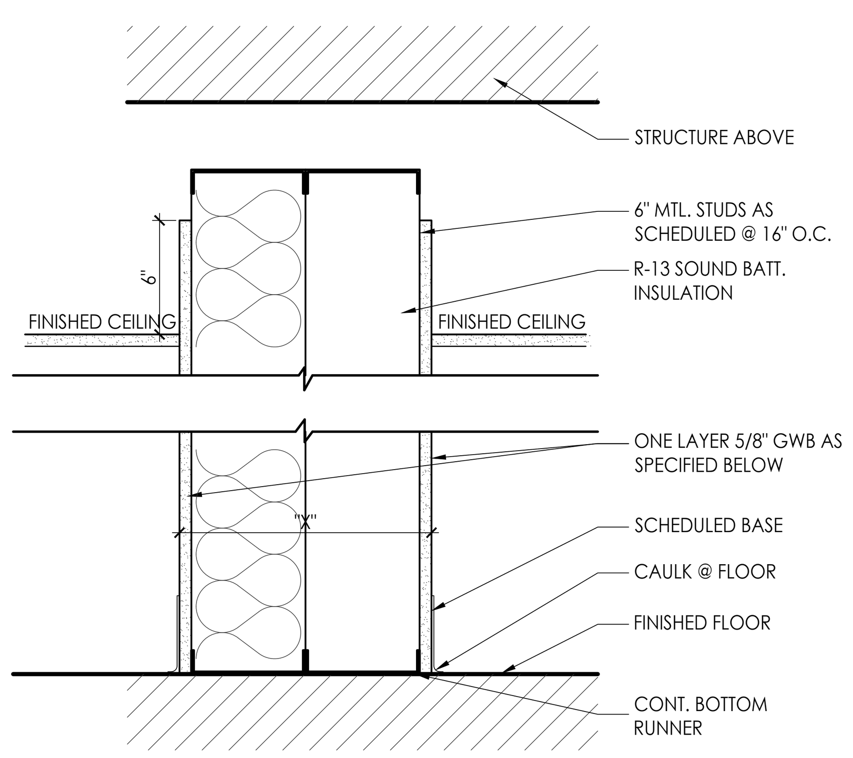

	"X"	DESCRIPTION
E	1'-1-1/4"	ONE LAYER 5/8" GWB ON OUTSIDE FACE OF 6" MTL. STUD @ 16" O.C. W/ R-13 SOUND BATT. INSULATION

5 WALL PARTITIONS
SCALE: 1 1/2"=1'-0"

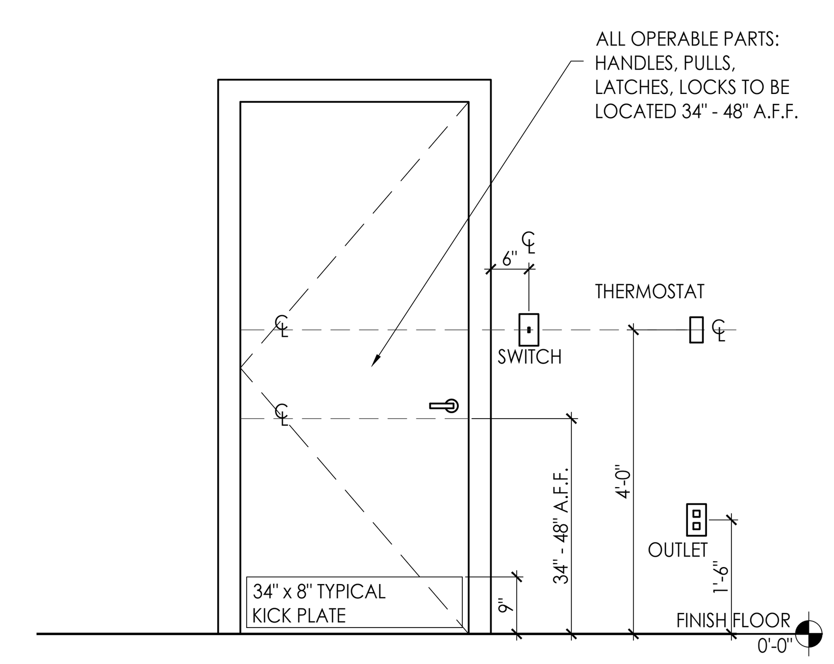

6 MOUNTING HEIGHT STANDARDS
NOT TO SCALE

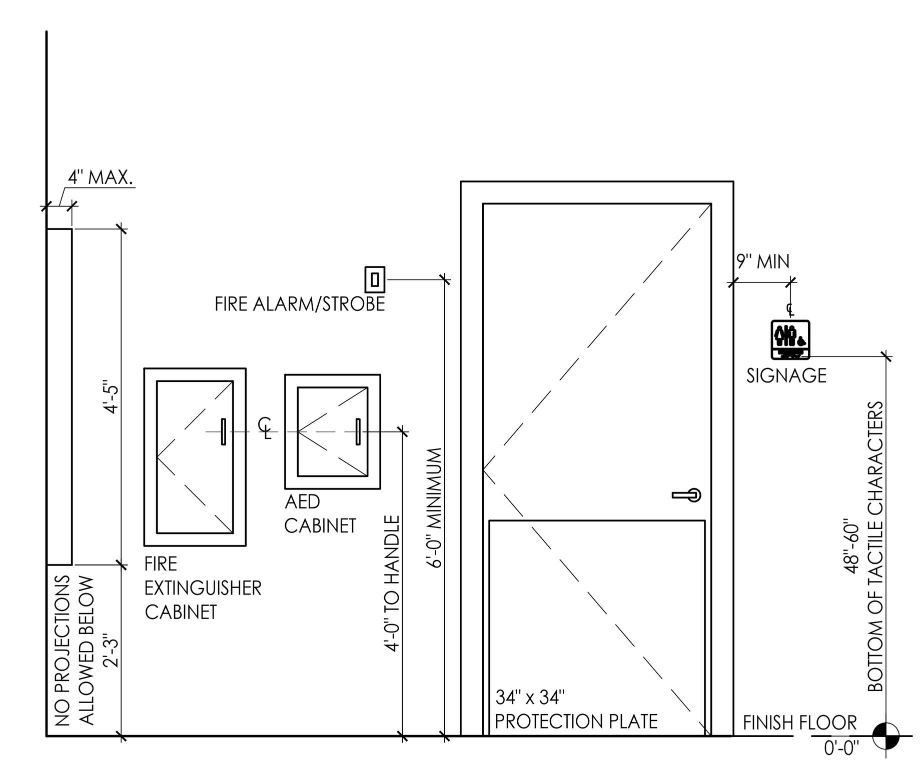

7 MOUNTING HEIGHT STANDARDS
NOT TO SCALE

architecture
interiors
town planning

KAOD
K A Oldham Design, Inc

75 Jackson Street Suite 401
Newnan, Georgia 30263
Telephone: (770) 683-9170
Fax: (770) 683-9171
E-Mail: info@kaod.com
Web Site: www.kaod.com

PRINTED

DATE	COMMENTS
08.16.2018	50% REVIEW
08.22.2018	CLIENT REVIEW
09.27.18	FOR BID

STATE OF GEORGIA KIPPARD A. OLDHAM REGISTERED ARCHITECT

FAYETTE CO. FIRE STATION NO. 4

278 MCELROY ROAD
FAYETTEVILLE, GEORGIA

Prepared for
FAYETTE CO. FIRE DEPT

COMMISSION NO:
1748.00

SHEET TITLE:
WALL PARTITIONS & PROJECT STANDARDS

SHEET NO:
A103

NOT ISSUED FOR CONSTRUCTION

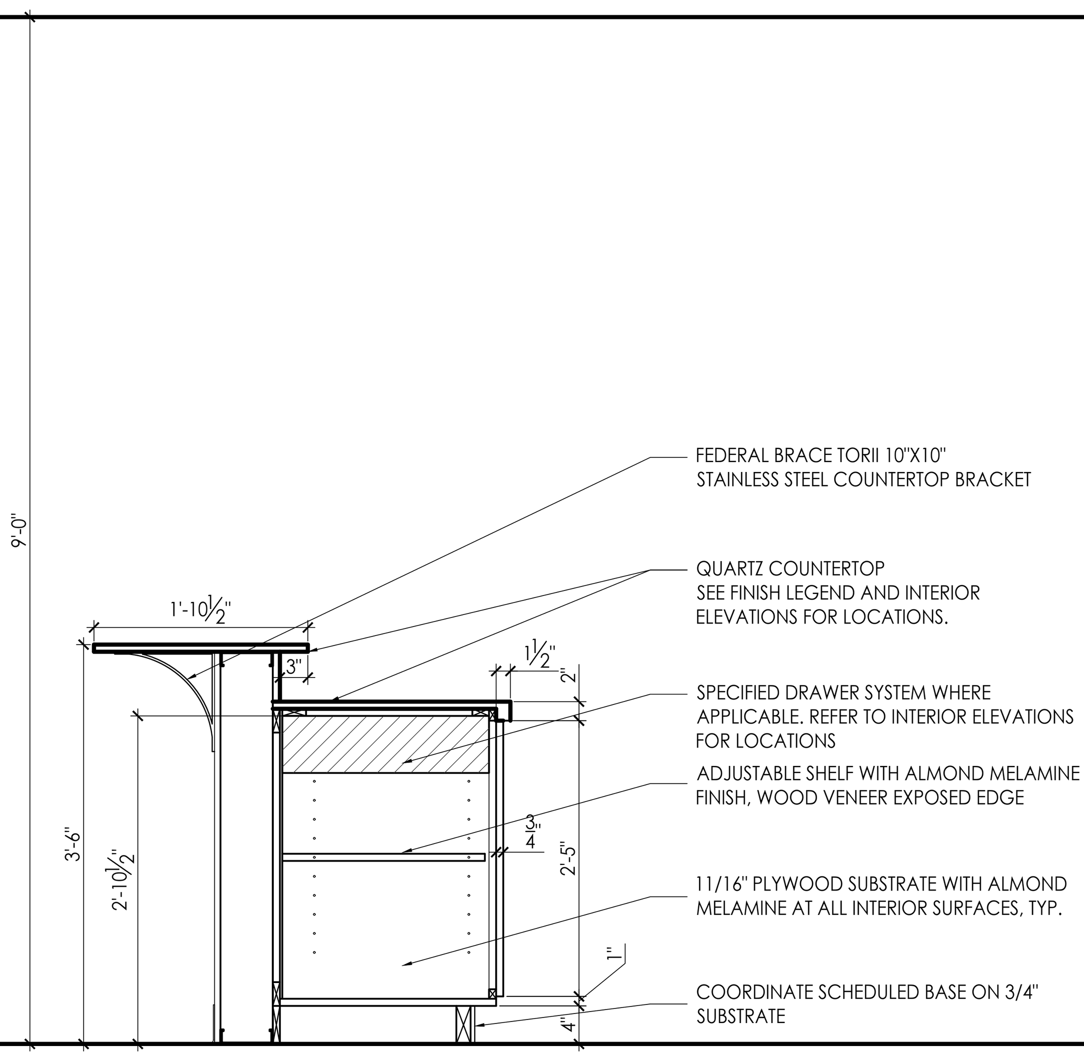

1 KITCHEN MILLWORK DETAILS
SCALE: 3/4"=1'-0"

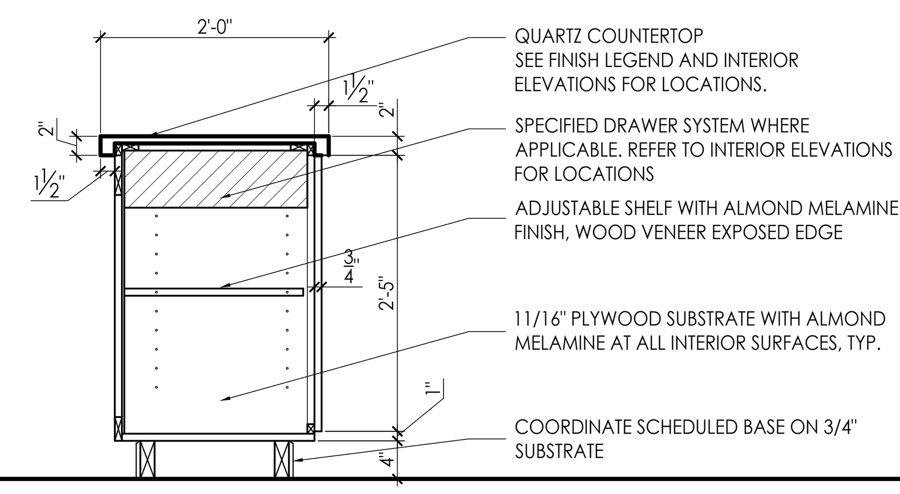

2 KITCHEN MILLWORK DETAILS
SCALE: 3/4"=1'-0"

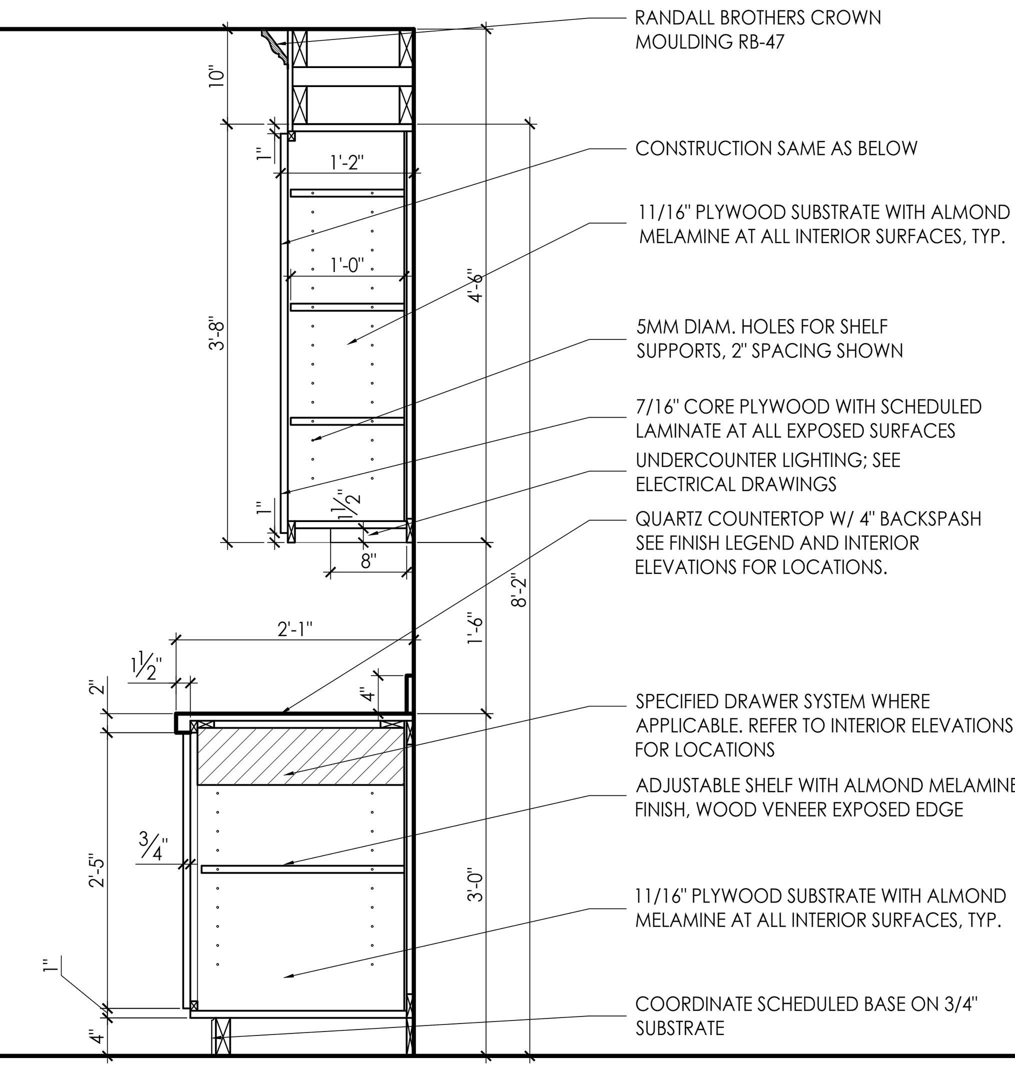

3 KITCHEN MILLWORK DETAILS
SCALE: 3/4"=1'-0"

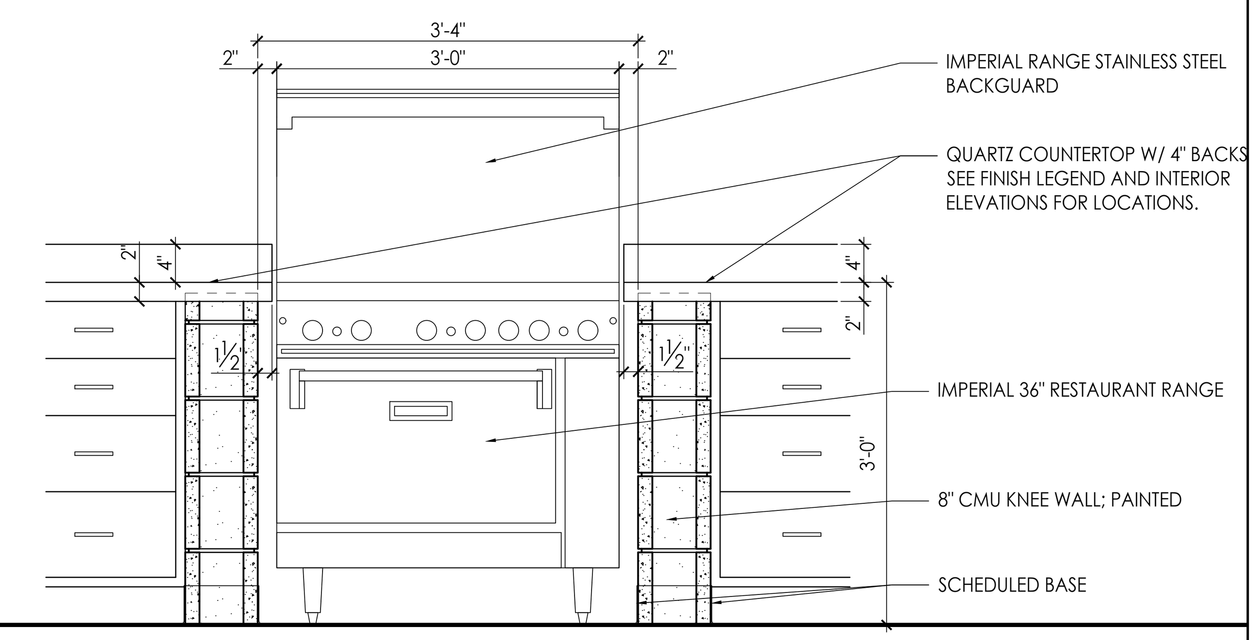

4 RANGE DETAILS
SCALE: 3/4"=1'-0"

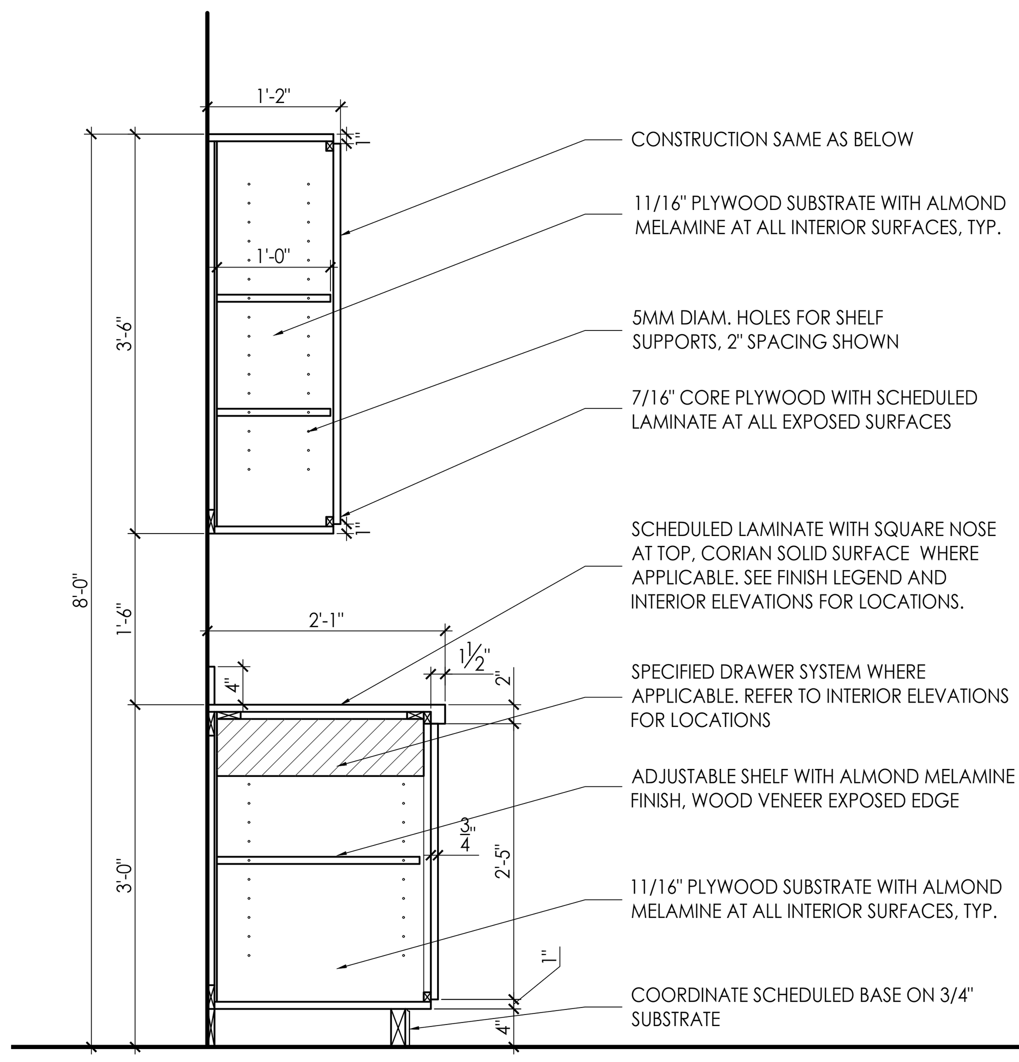

5 LAUNDRY MILLWORK
SCALE: 3/4"=1'-0"

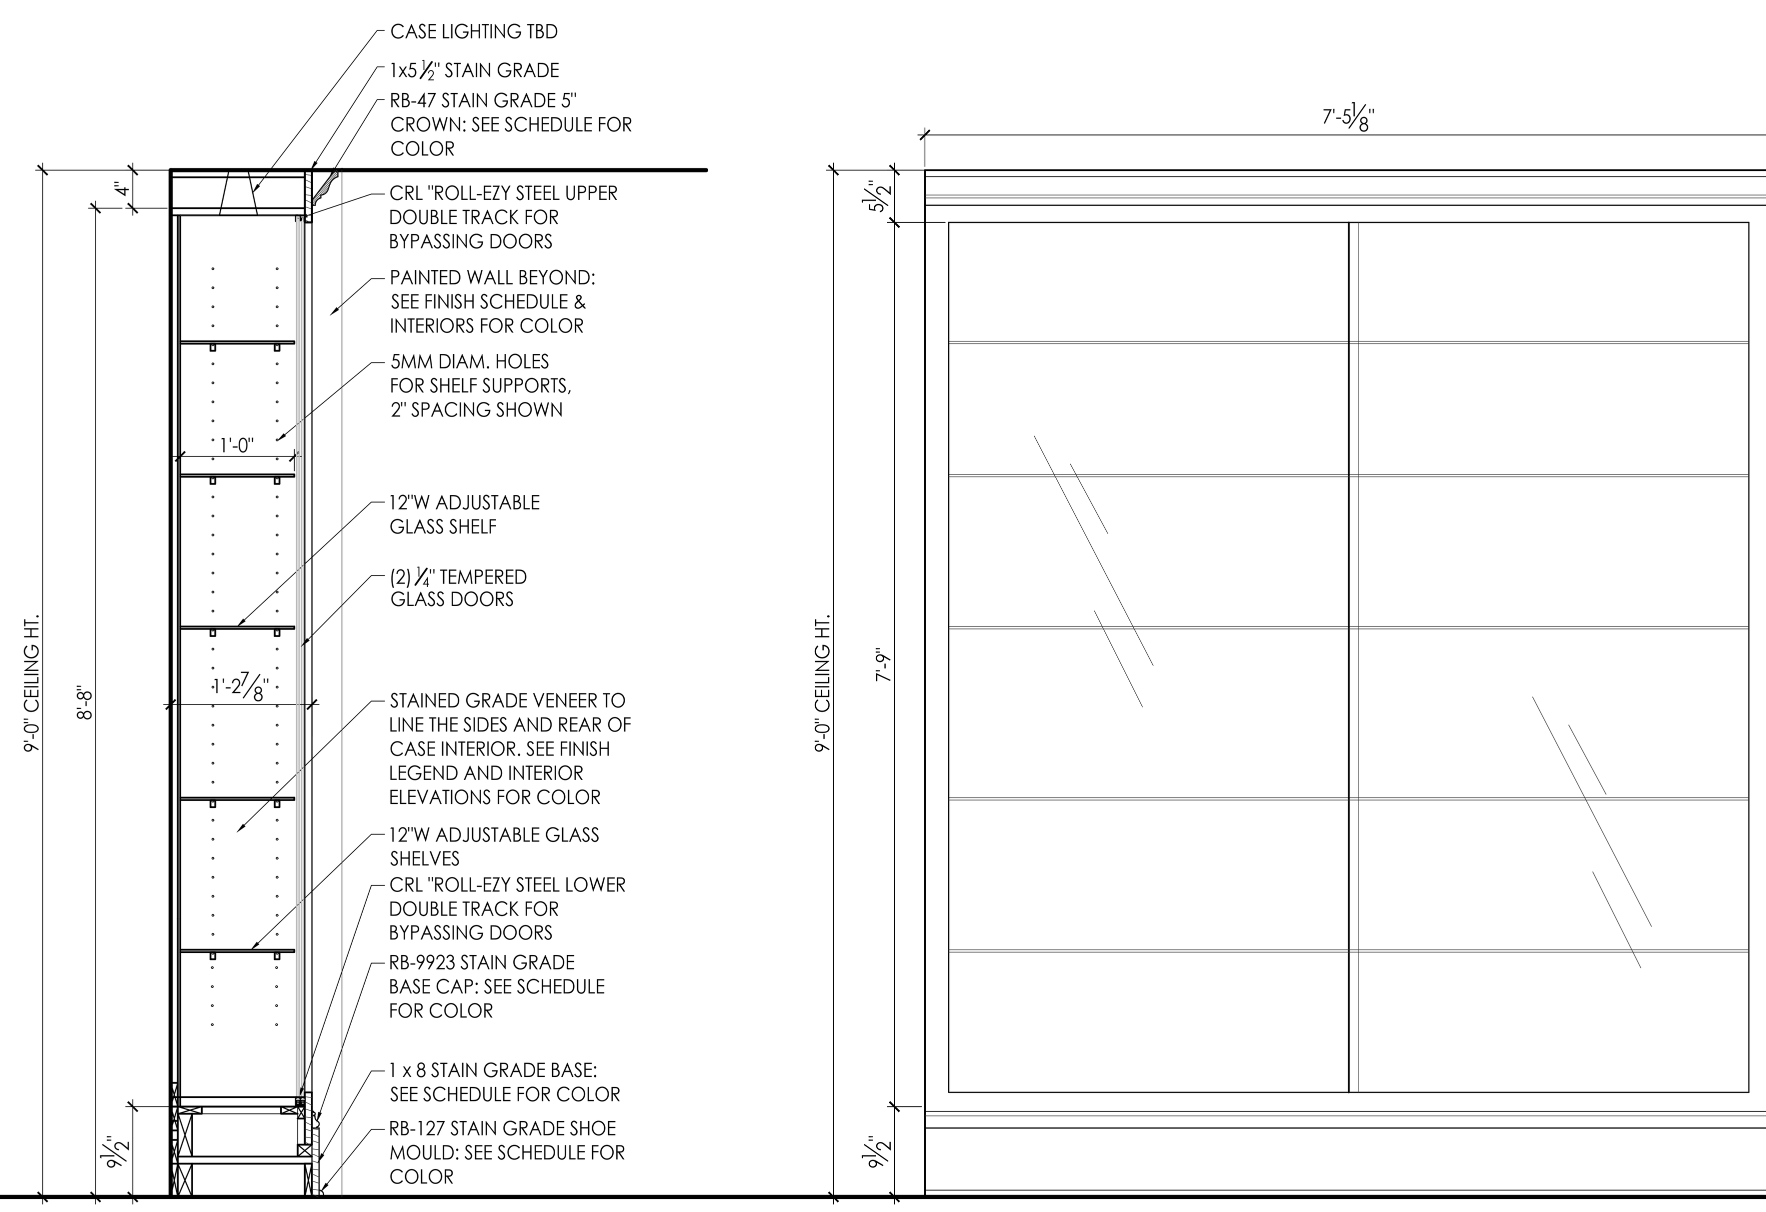

6 LOBBY DISPLAY CASE
SCALE: 3/4"=1'-0"

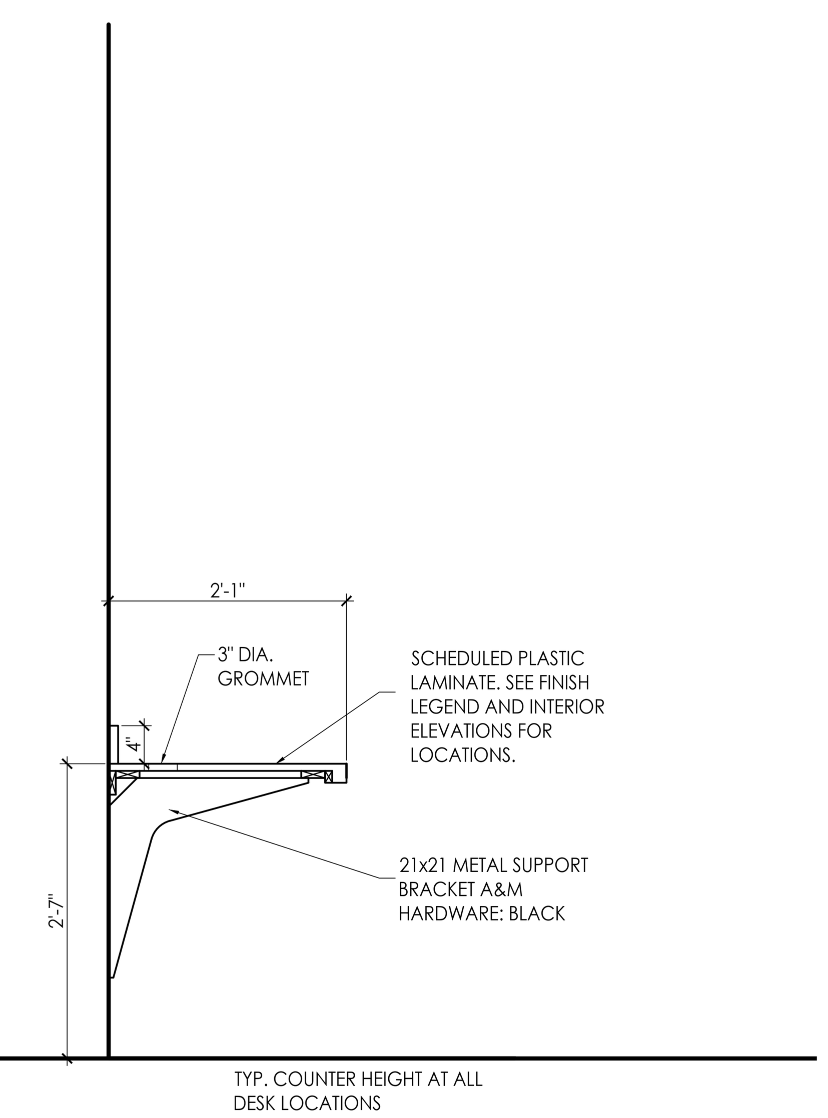

7 WALL HUNG DESK DETAILS
SCALE: 3/4"=1'-0"

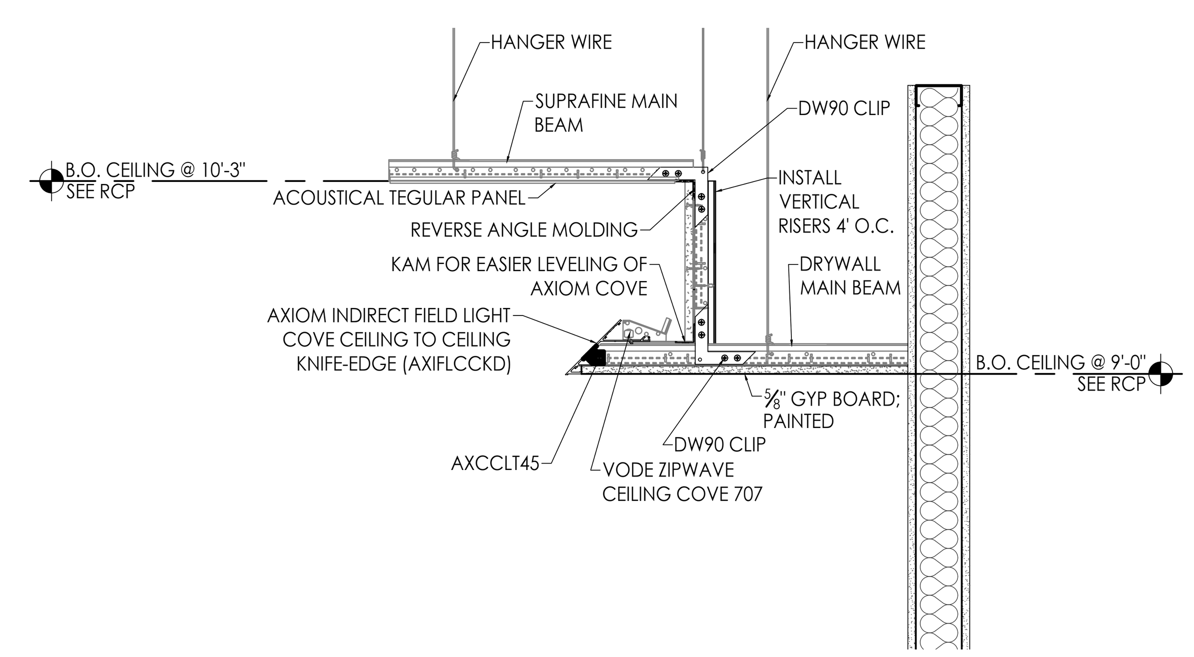

9 CEILING DETAIL
SCALE: 1"=1'-0"

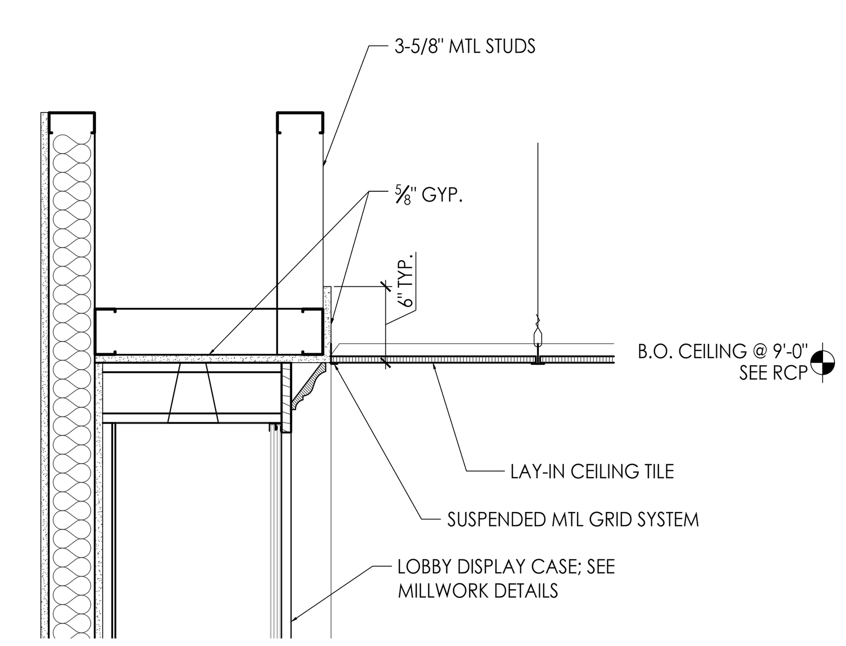

10 CEILING DETAIL
SCALE: 1"=1'-0"

architecture
interiors
town planning

KAOD
K A Oldham Design, Inc

75 Jackson Street Suite 401
Newnan, Georgia 30263
Telephone: (770) 683-9170
Fax: (770) 683-9171
E-Mail: info@kaod.com
Web Site: www.kaod.com

PRINTED

DATE	COMMENTS
08.16.2018	50% REVIEW
08.22.2018	CLIENT REVIEW
09.27.18	FOR BID

STATE OF GEORGIA
KIPPARD A. OLDHAM
REGISTERED ARCHITECT

FAYETTE CO. FIRE STATION NO. 4

278 MCELROY ROAD
FAYETTEVILLE, GEORGIA

Prepared for
FAYETTE CO.
FIRE DEPT

COMMISSION NO:
1748.00

SHEET TITLE:
MILLWORK & CEILING DETAILS

SHEET NO:
A104

NOT ISSUED FOR CONSTRUCTION

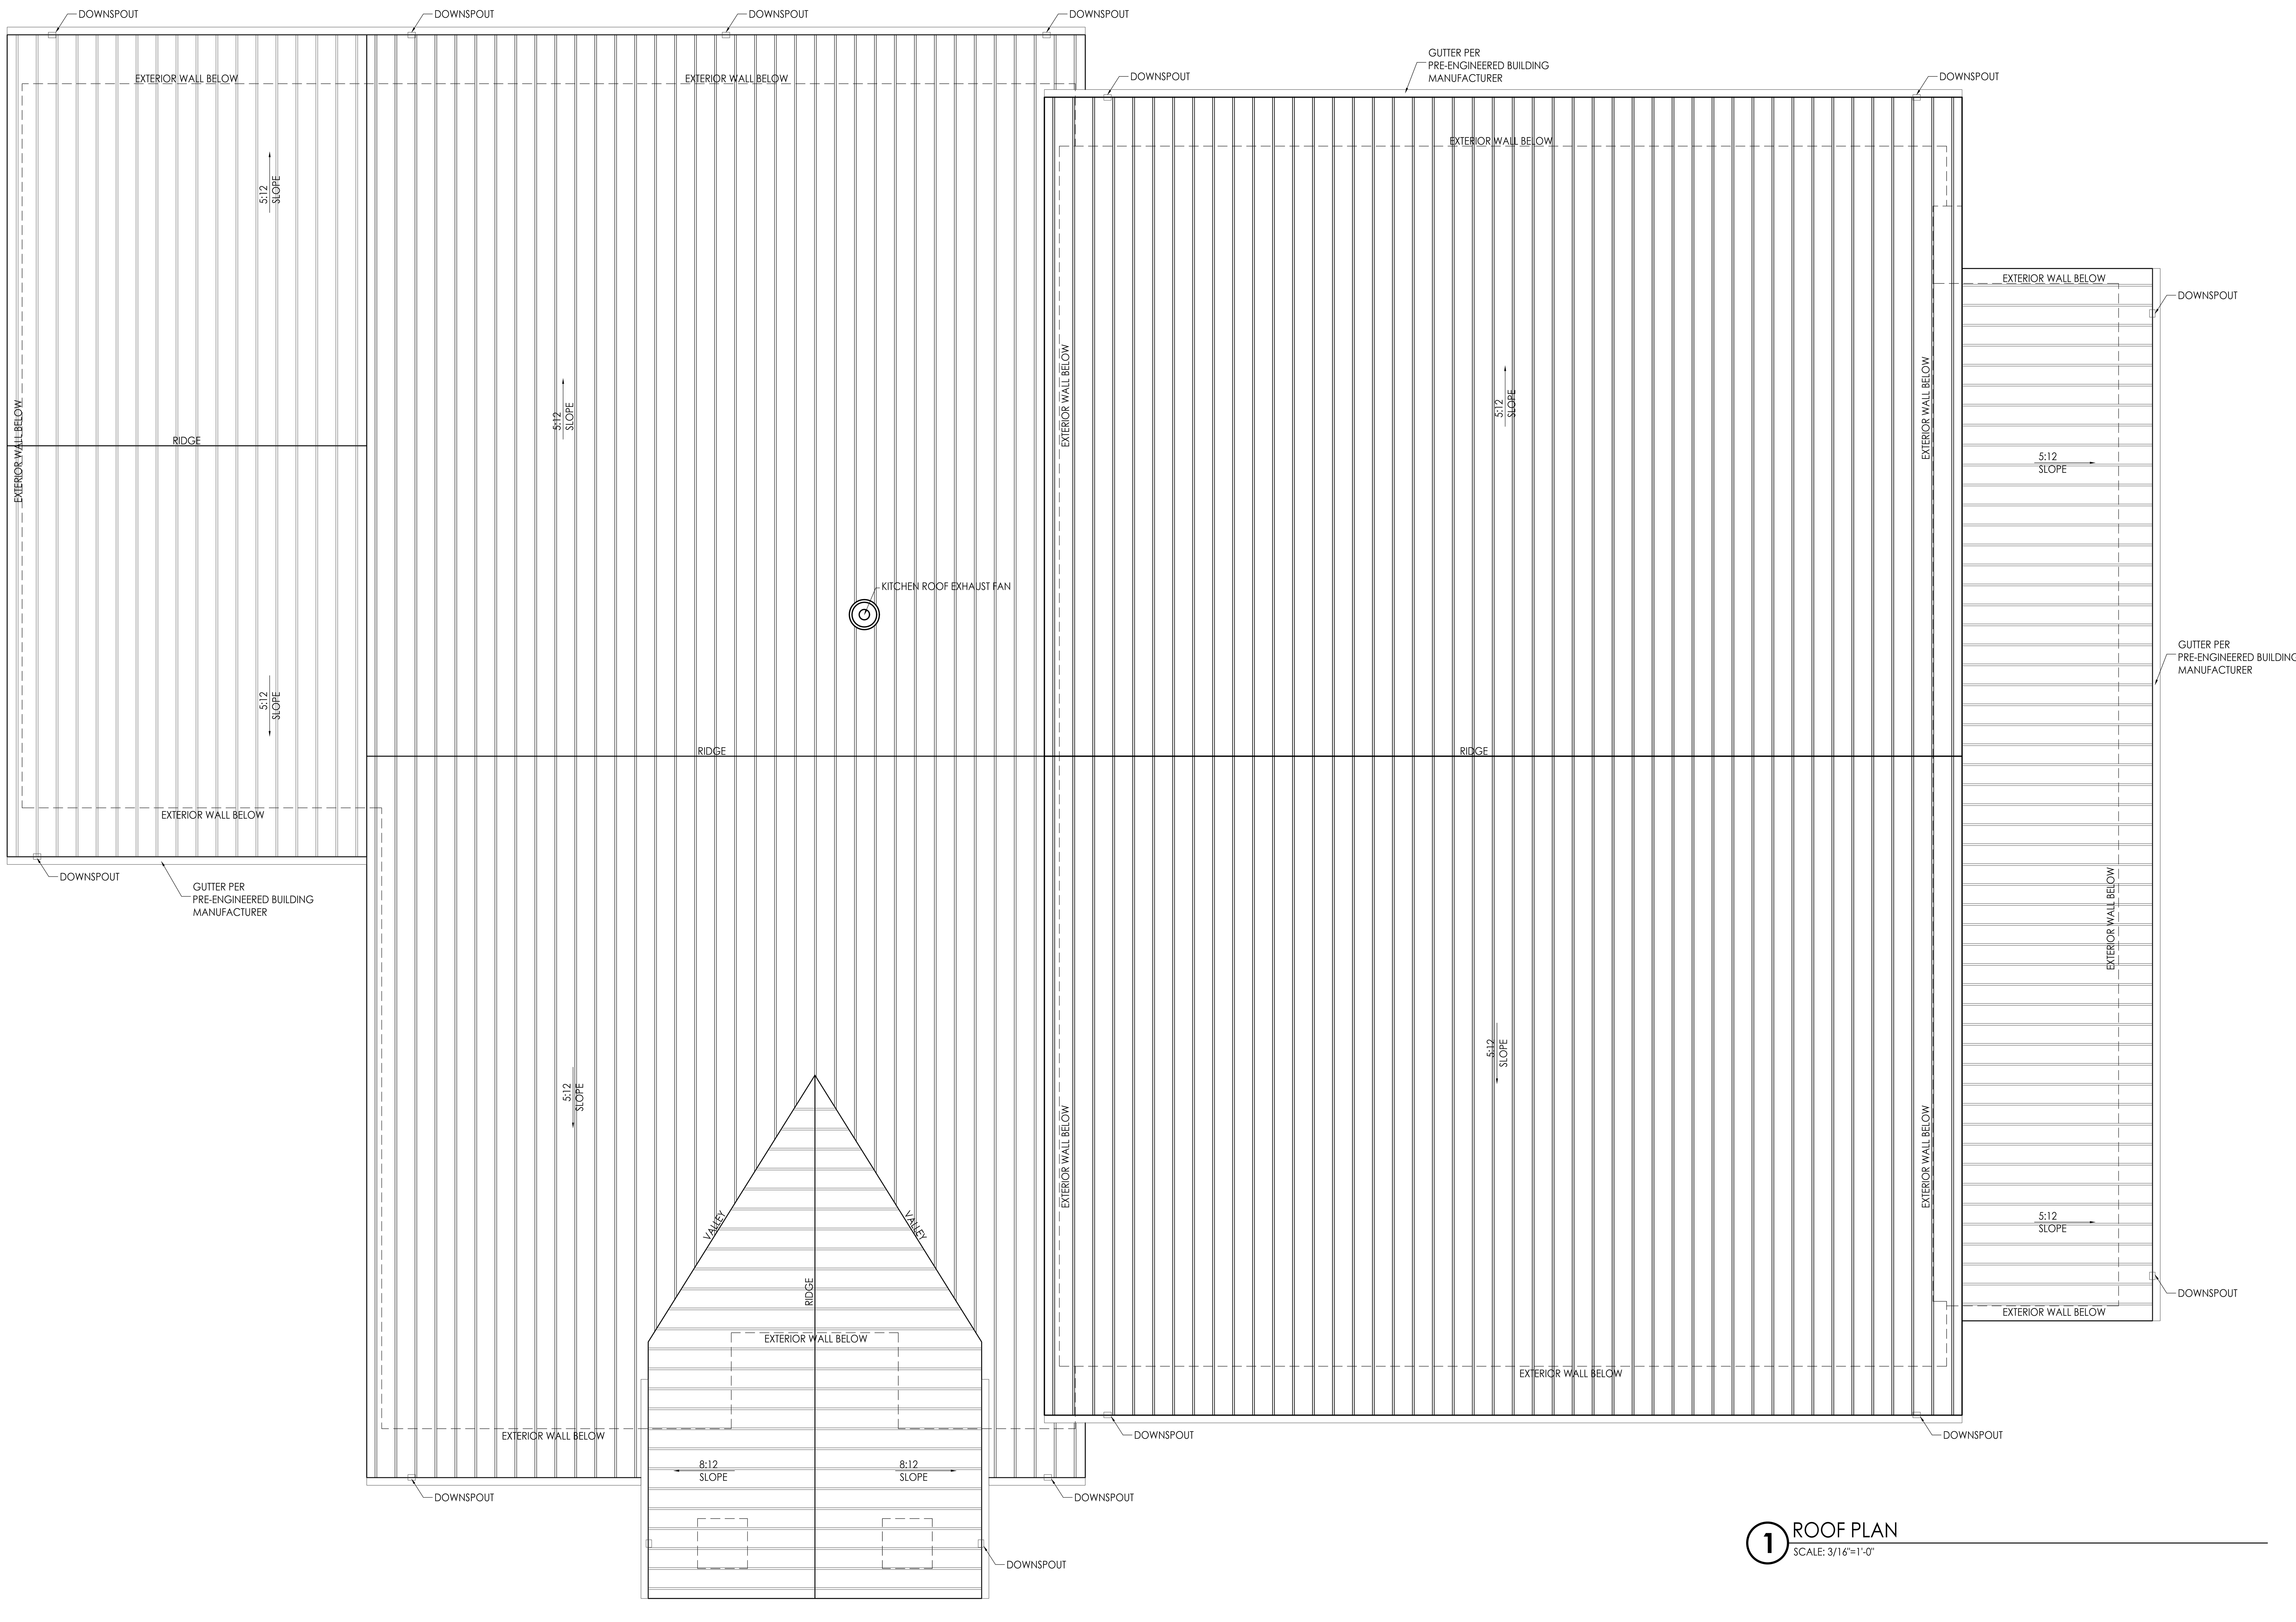

1 ROOF PLAN
SCALE: 3/16"=1'-0"

architecture
interiors
town planning

KAOD
K A Oldham Design, Inc

75 Jackson Street Suite 401
Newnan, Georgia 30263
Telephone: (770) 683-9170
Fax: (770) 683-9171
E-Mail: info@kaod.com
Web Site: www.kaod.com

PRINTED

DATE	COMMENTS
08.16.2018	50% REVIEW
08.22.2018	CLIENT REVIEW
09.27.18	FOR BID

STATE OF GEORGIA
REGISTERED ARCHITECT

FAYETTE CO. FIRE STATION NO. 4

278 MCELROY ROAD
FAYETTEVILLE, GEORGIA

Prepared for
FAYETTE CO.
FIRE DEPT

COMMISSION NO:
1748.00

SHEET TITLE:
ROOF PLAN

SHEET NO:
A105
NOT ISSUED FOR CONSTRUCTION

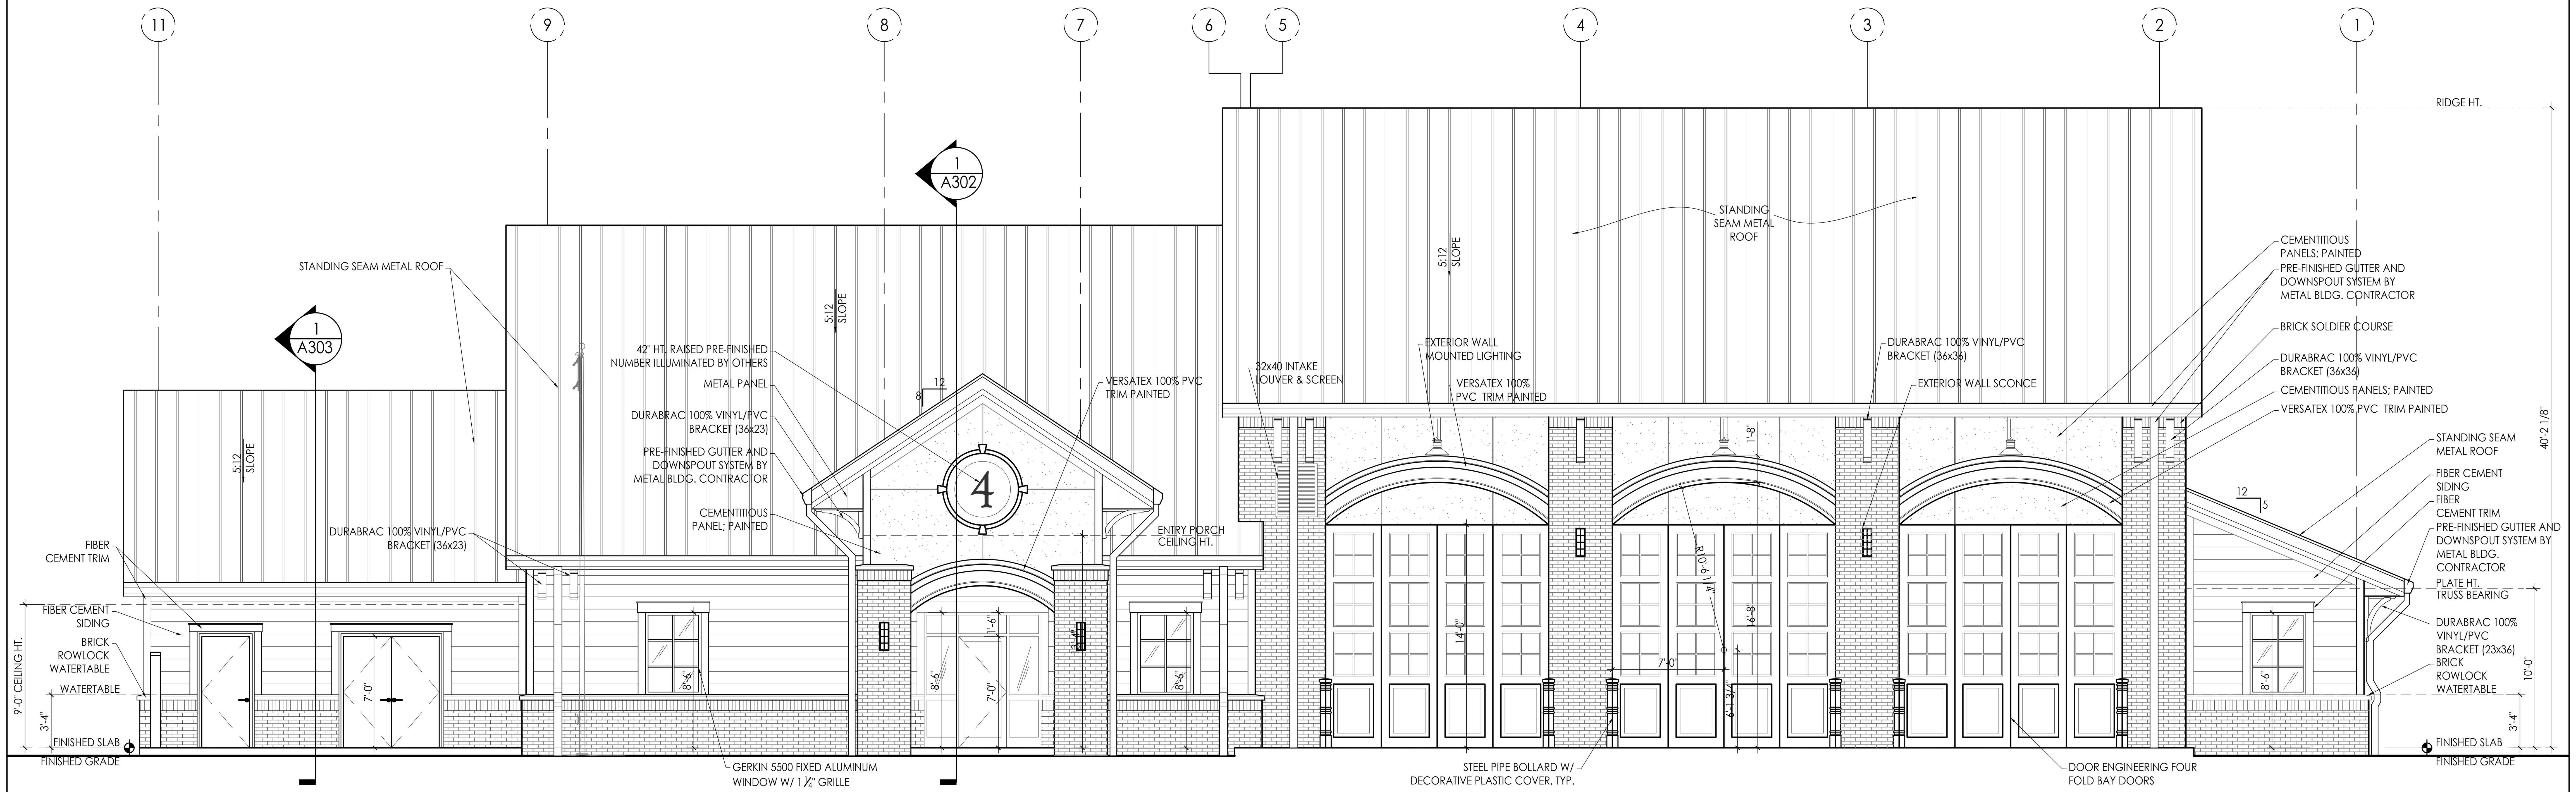

1 FRONT ELEVATION
SCALE: 3/16"=1'-0"

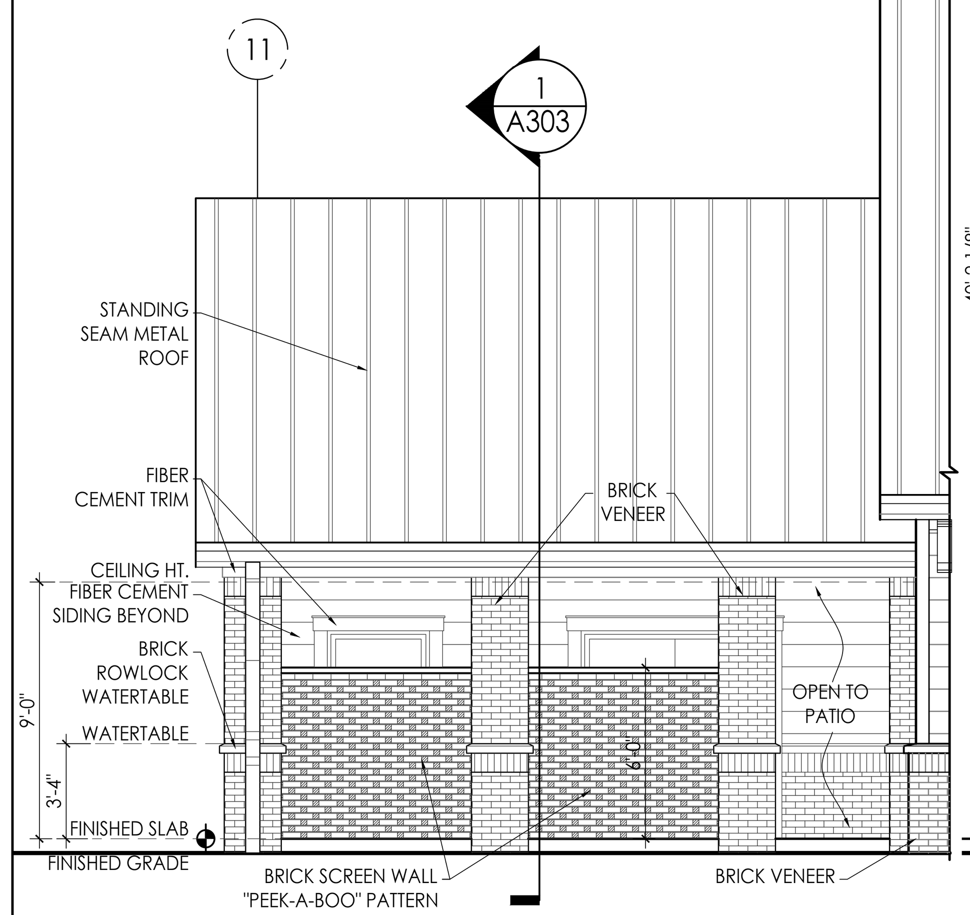

2 PATIO FRONT ELEVATION
SCALE: 3/16"=1'-0"

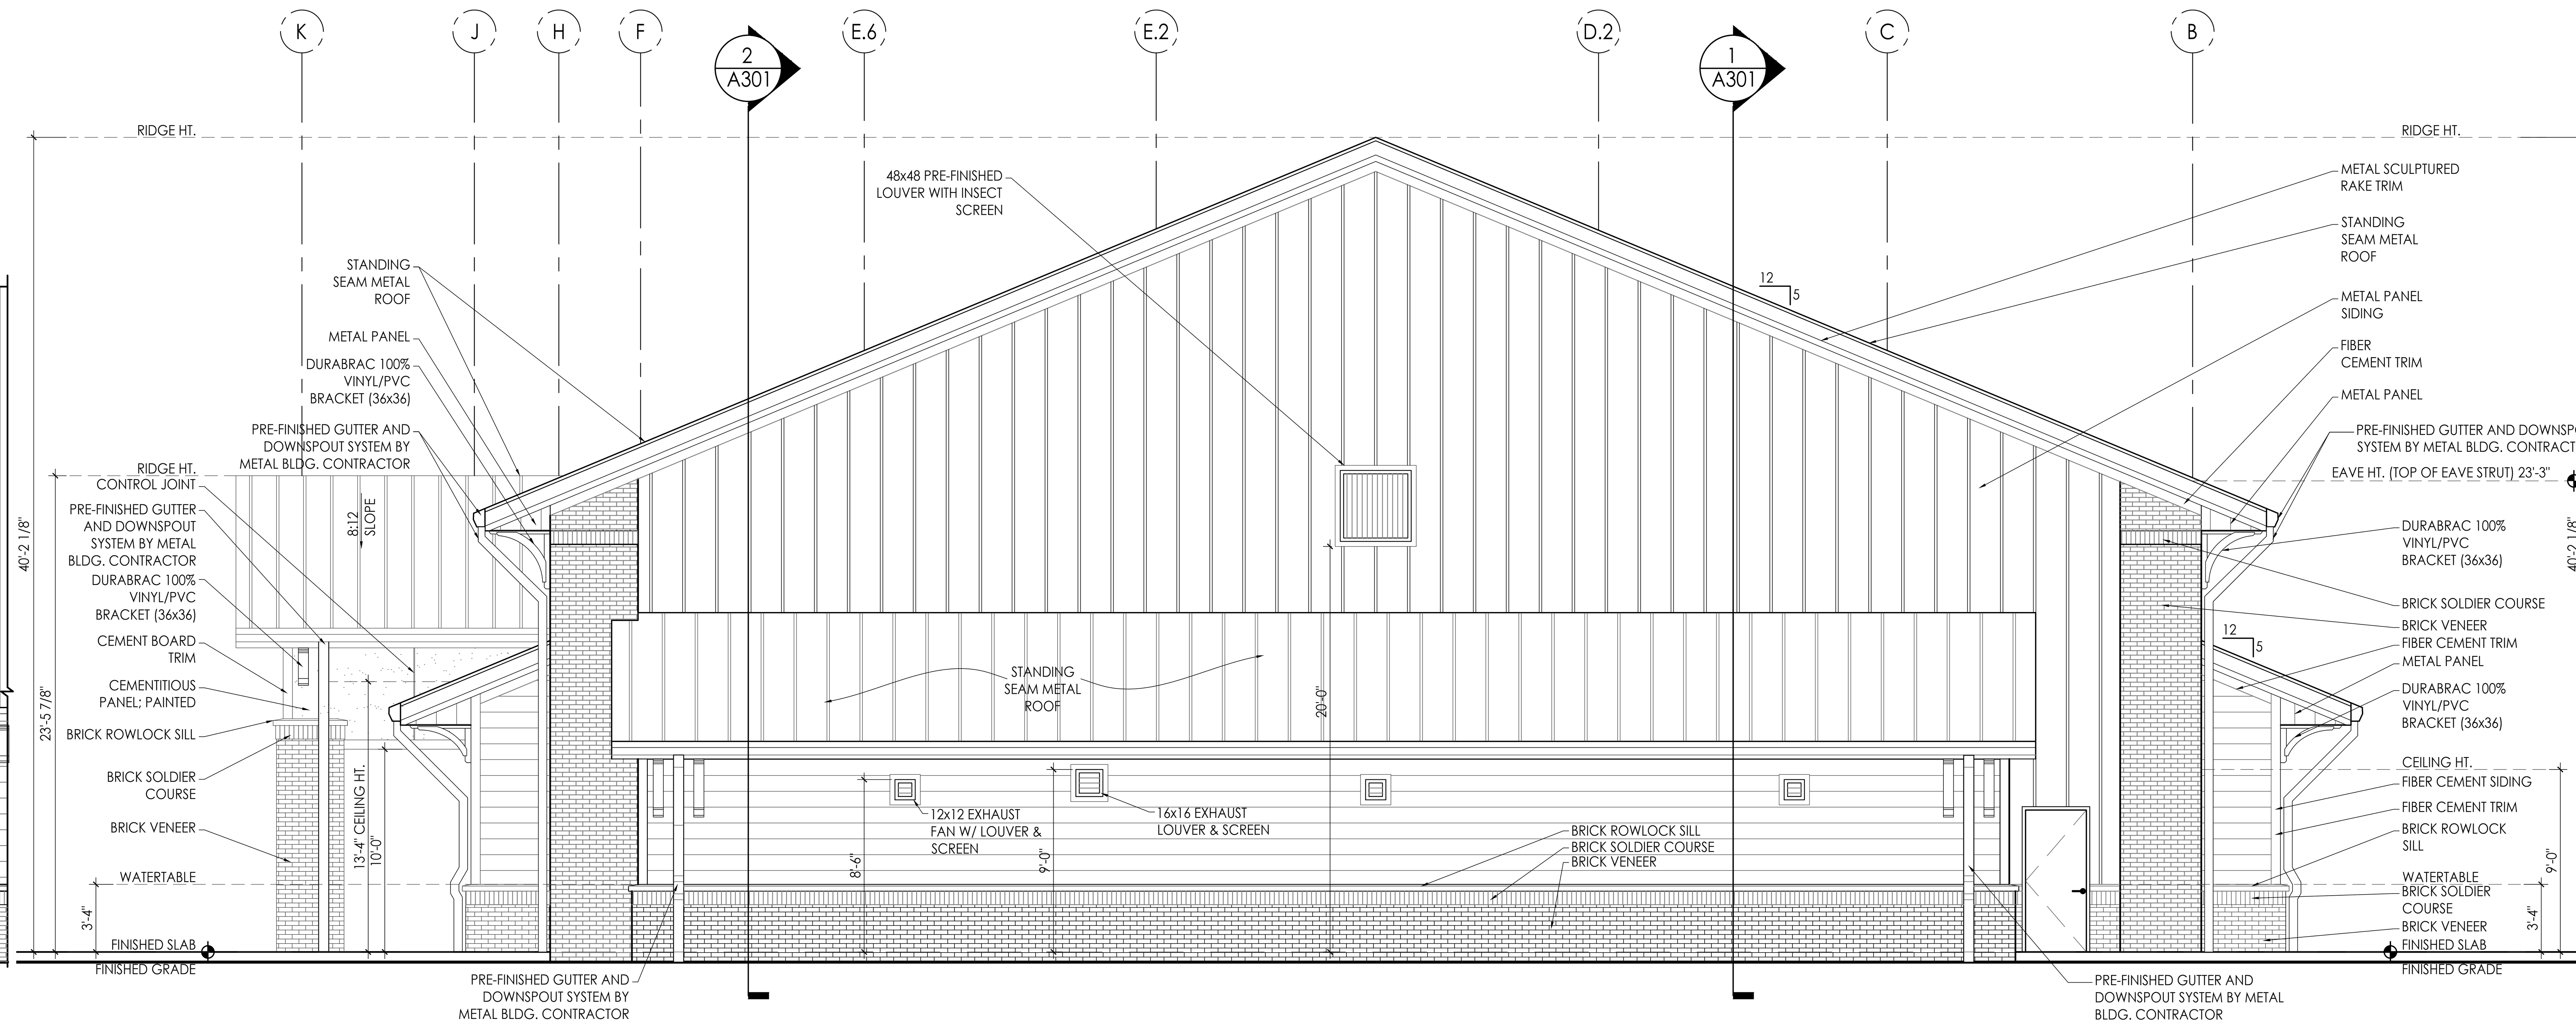

3 RIGHT SIDE ELEVATION
SCALE: 3/16"=1'-0"

architecture
interiors
town planning

KAOD
K A Oldham Design, Inc

75 Jackson Street Suite 401
Newnan, Georgia 30263
Telephone: (770) 683-9170
Fax: (770) 683-9171
E-Mail: info@kaod.com
Web Site: www.kaod.com

PRINTED

DATE	COMMENTS
08.16.2018	50% REVIEW
08.22.2018	CLIENT REVIEW
09.27.18	FOR BID

STATE OF GEORGIA
KIPPARD A. OLDHAM
REGISTERED ARCHITECT

FAYETTE CO. FIRE STATION NO. 4

278 MCELROY ROAD
FAYETTEVILLE, GEORGIA

Prepared for
FAYETTE CO. FIRE DEPT

COMMISSION NO:
1748.00

SHEET TITLE:
EXTERIOR ELEVATIONS

SHEET NO:
A201

NOT ISSUED FOR CONSTRUCTION

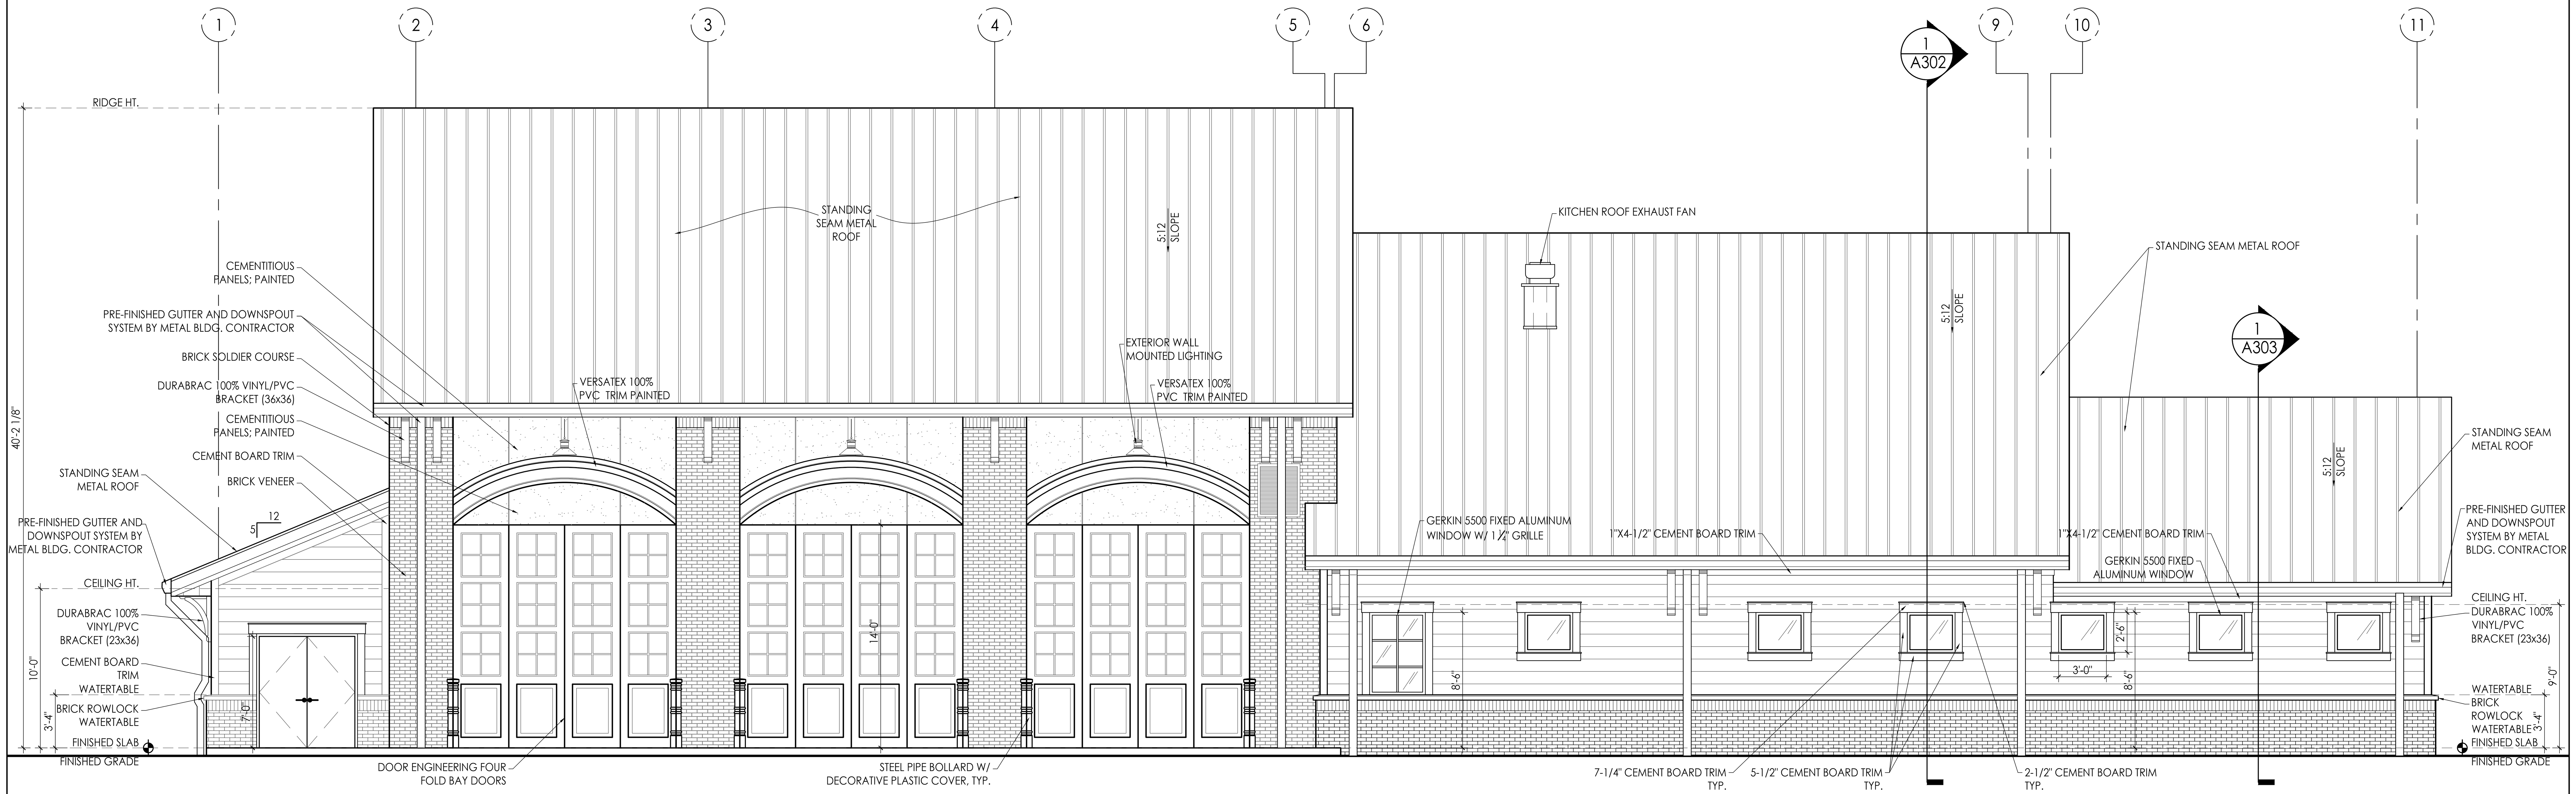

1 REAR ELEVATION
SCALE: 3/16"=1'-0"

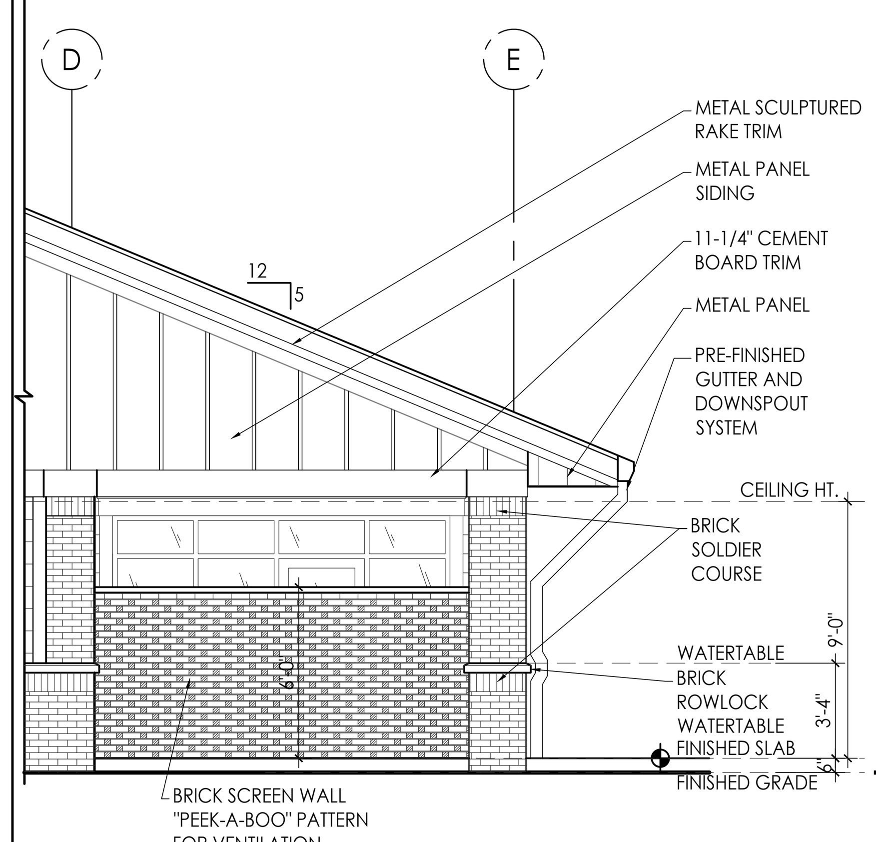

2 LEFT SIDE PATIO ELEVATION
SCALE: 3/16"=1'-0"

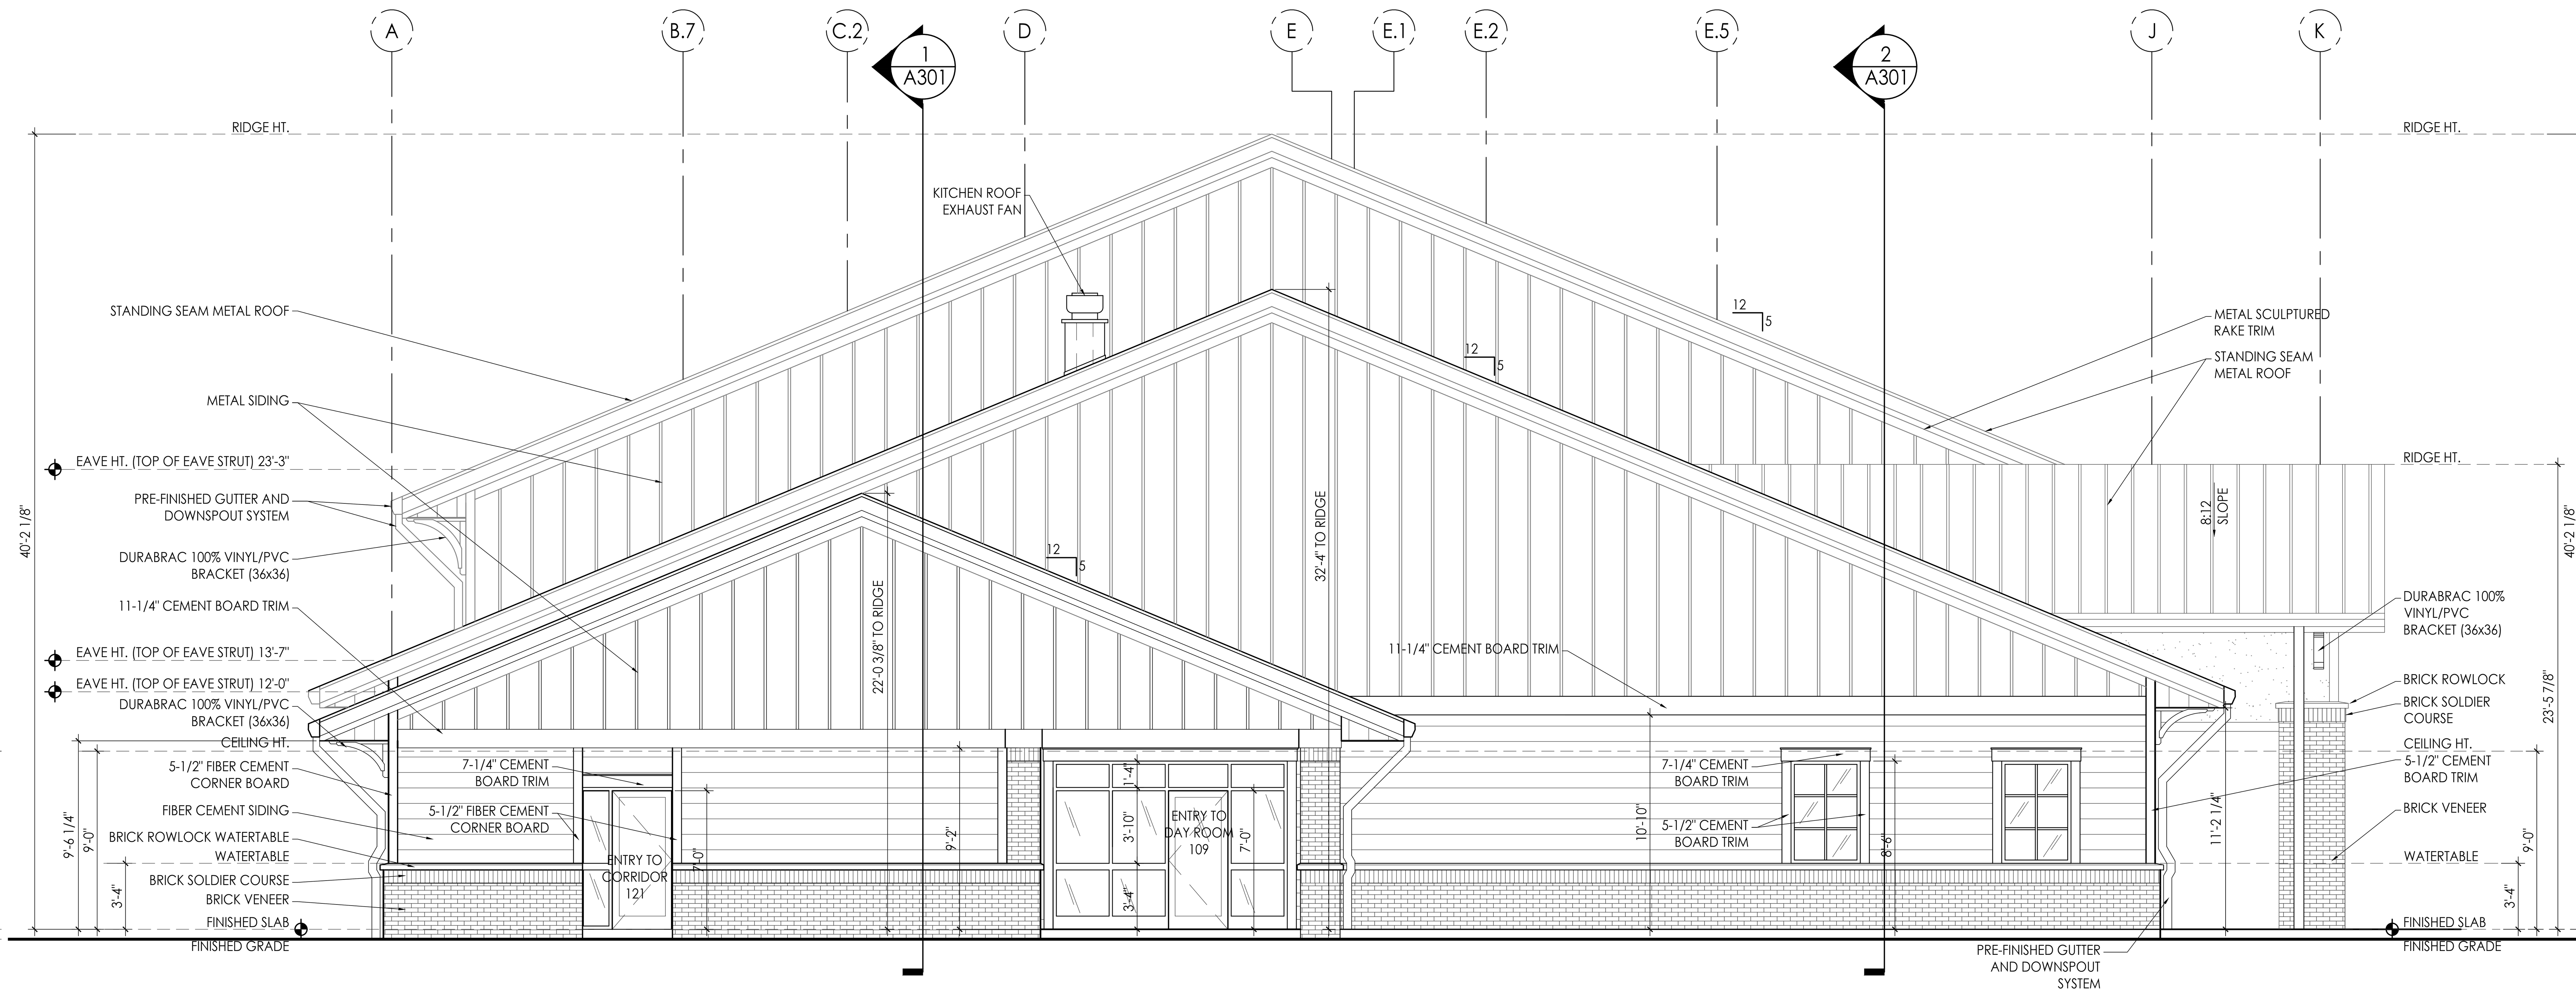

3 LEFT SIDE ELEVATION
SCALE: 3/16"=1'-0"

architecture
interiors
town planning

KAOD
K A Oldham Design, Inc

75 Jackson Street Suite 401
Newnan, Georgia 30263
Telephone: (770) 683-9170
Fax: (770) 683-9171
E-Mail: info@kaod.com
Web Site: www.kaod.com

PRINTED

DATE	COMMENTS
08.16.2018	50% REVIEW
08.23.2018	CLIENT REVIEW
09.27.18	FOR BID

STATE OF GEORGIA KIPPARD A. OLDHAM REGISTERED ARCHITECT

FAYETTE CO. FIRE STATION NO. 4

278 MCELROY ROAD
FAYETTEVILLE, GEORGIA

Prepared for
FAYETTE CO.
FIRE DEPT

COMMISSION NO:
1748.00

SHEET TITLE:
EXTERIOR ELEVATIONS

SHEET NO:
A202
NOT ISSUED FOR CONSTRUCTION

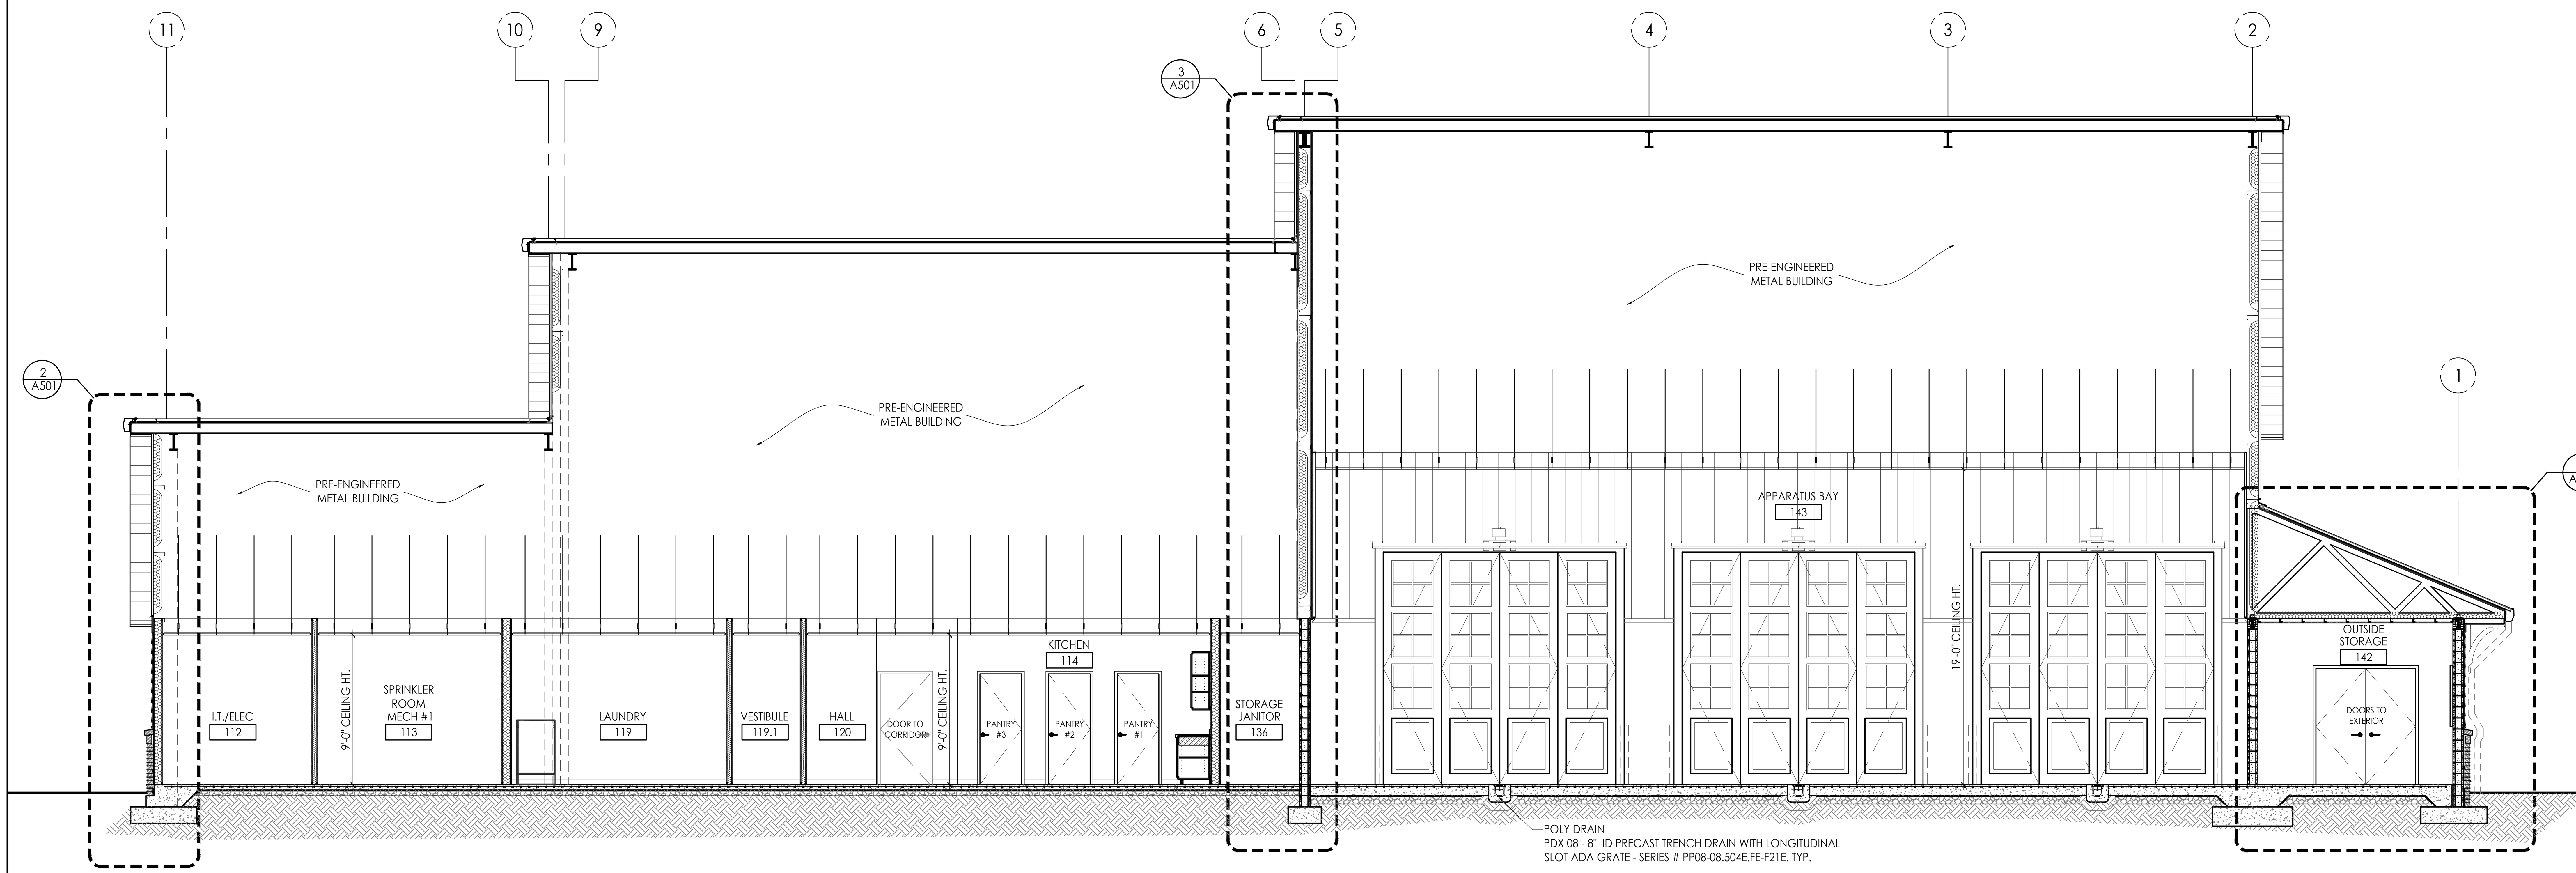

1 BUILDING SECTION
SCALE: 3/16"=1'-0"

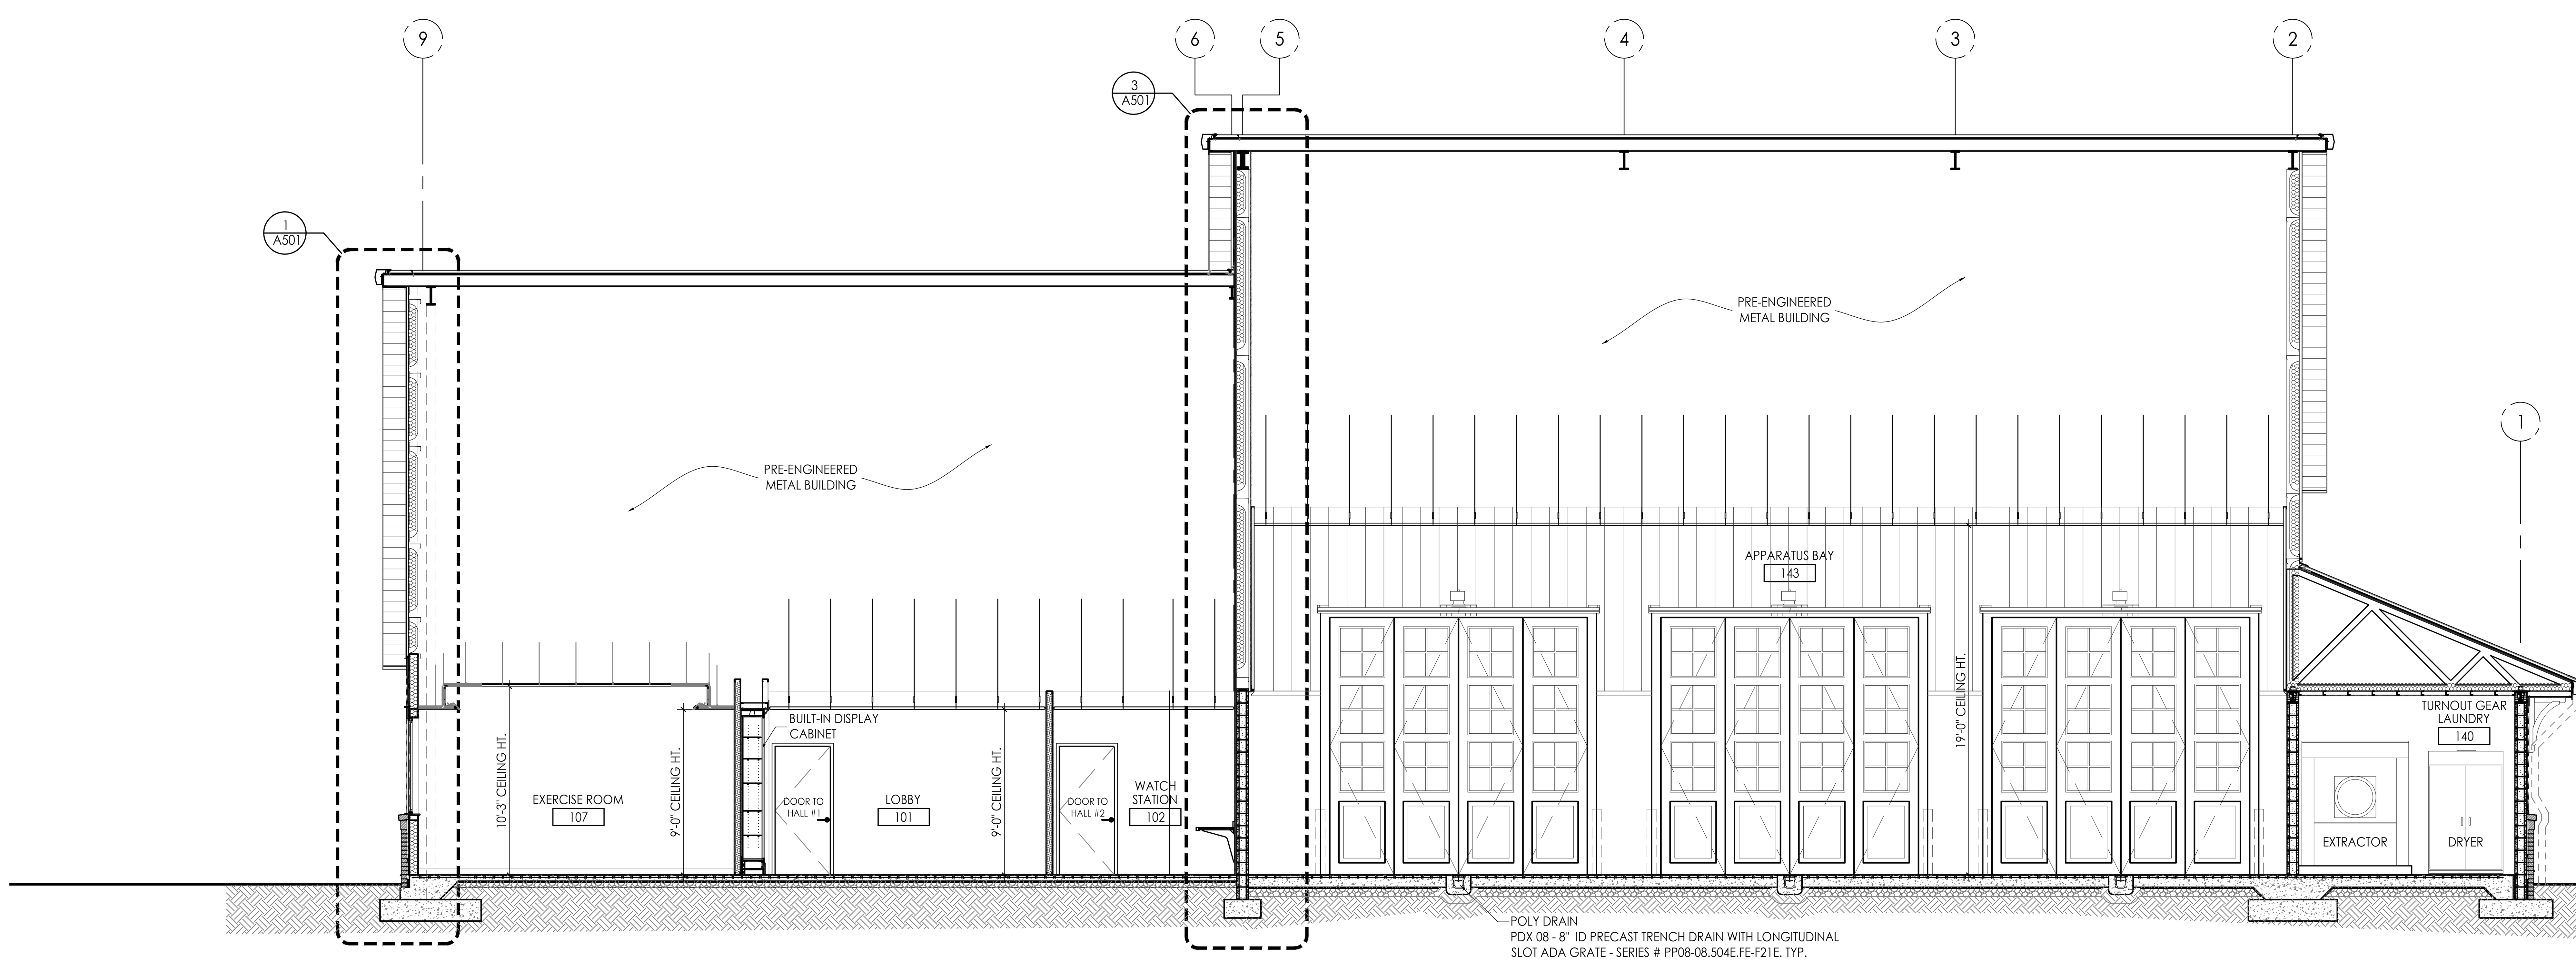

2 BUILDING SECTION
SCALE: 3/16"=1'-0"

architecture
interiors
town planning

KAOD
K A Oldham Design, Inc

75 Jackson Street Suite 401
Newnan, Georgia 30263
Telephone: (770) 683-9170
Fax: (770) 683-9171
E-Mail: info@kaod.com
Web Site: www.kaod.com

PRINTED

DATE	COMMENTS
08.16.2018	50% REVIEW
08.22.2018	CLIENT REVIEW
09.27.18	FOR BID

STATE OF GEORGIA KIPPARD A. OLDHAM REGISTERED ARCHITECT

FAYETTE CO. FIRE STATION NO. 4

278 MCELROY ROAD
FAYETTEVILLE, GEORGIA

Prepared for
FAYETTE CO. FIRE DEPT

COMMISSION NO:
1748.00

SHEET TITLE:
BUILDING SECTIONS

SHEET NO:
A301

NOT ISSUED FOR CONSTRUCTION

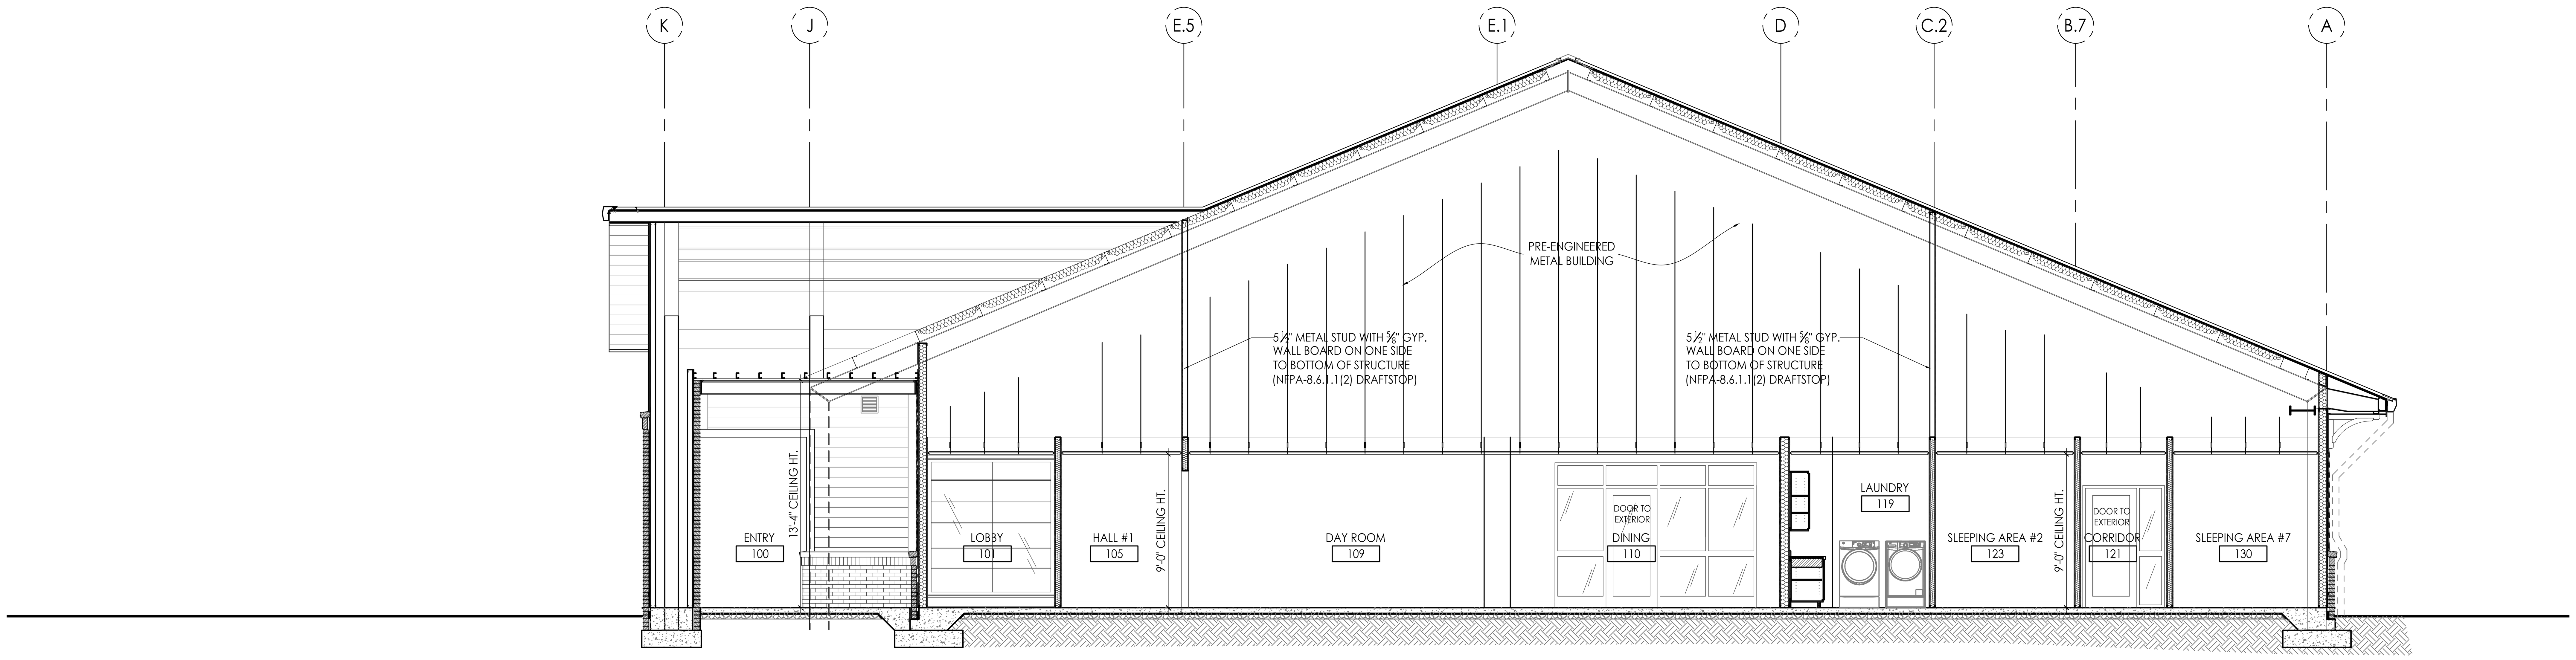

1 BUILDING SECTION
SCALE: 3/16"=1'-0"

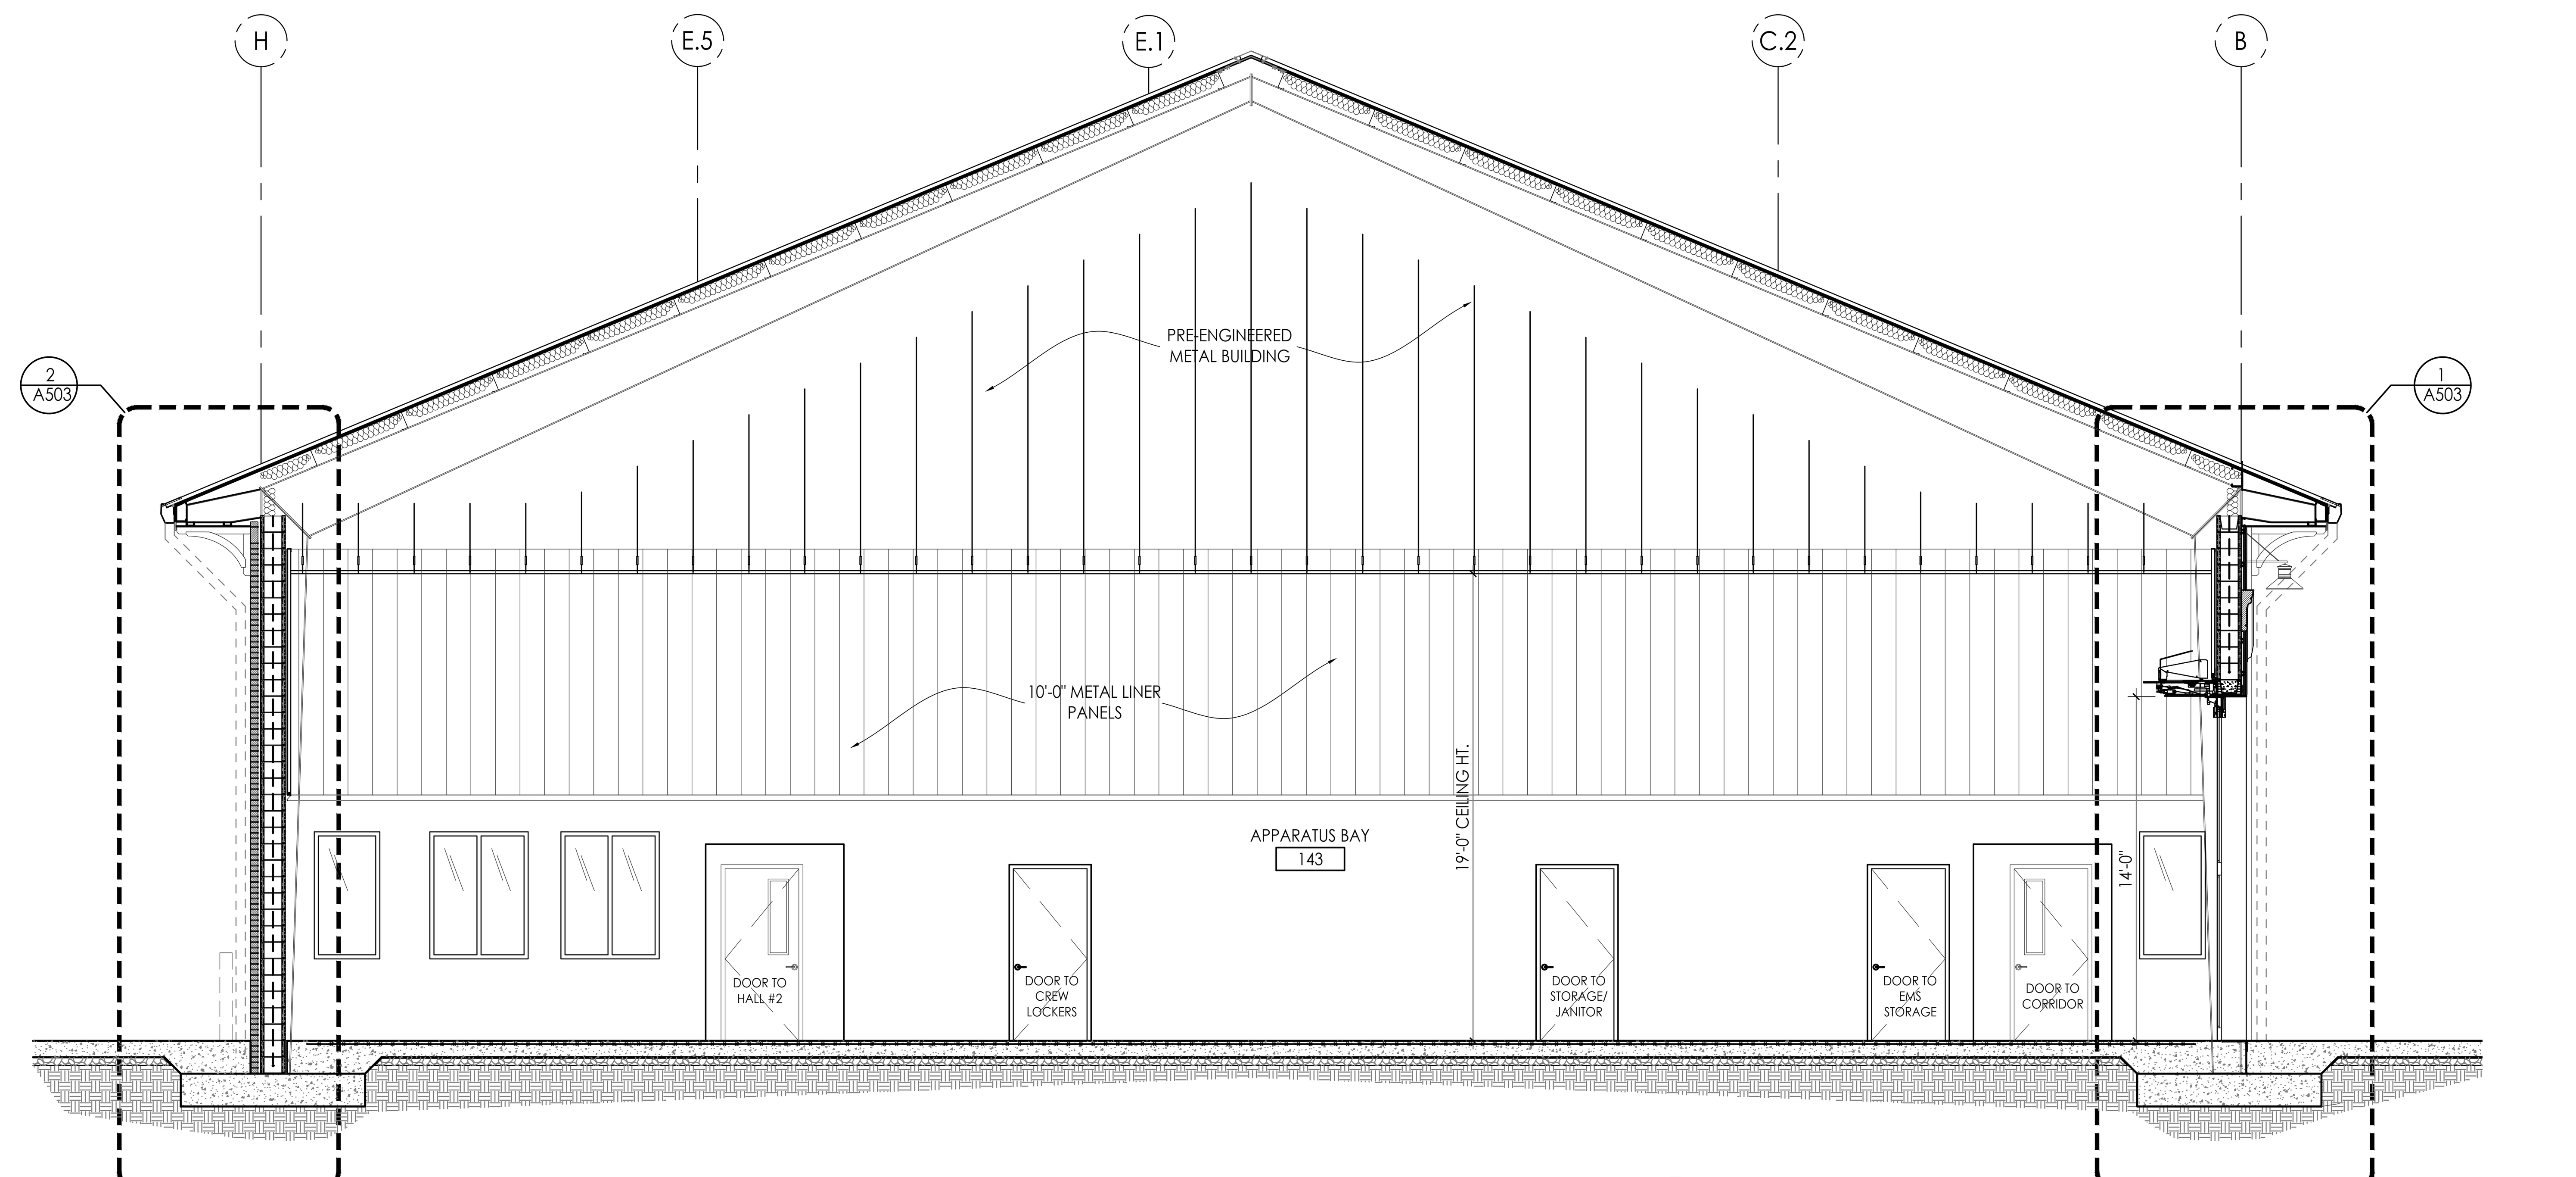

2 BUILDING SECTION
SCALE: 3/16"=1'-0"

architecture
interiors
town planning

KAOD
K A Oldham Design, Inc

75 Jackson Street Suite 401
Newnan, Georgia 30263
Telephone: (770) 683-9170
Fax: (770) 683-9171
E-Mail: info@kaod.com
Web Site: www.kaod.com

PRINTED

DATE	COMMENTS
08.16.2018	50% REVIEW
08.22.2018	CLIENT REVIEW
09.27.18	FOR BID

STATE OF GEORGIA
KIPPARD A. OLDHAM
REGISTERED ARCHITECT

FAYETTE CO. FIRE STATION NO. 4

278 MCELROY ROAD
FAYETTEVILLE, GEORGIA

Prepared for
FAYETTE CO. FIRE DEPT

COMMISSION NO:
1748.00

SHEET TITLE:
BUILDING SECTIONS

SHEET NO:
A302

NOT ISSUED FOR CONSTRUCTION

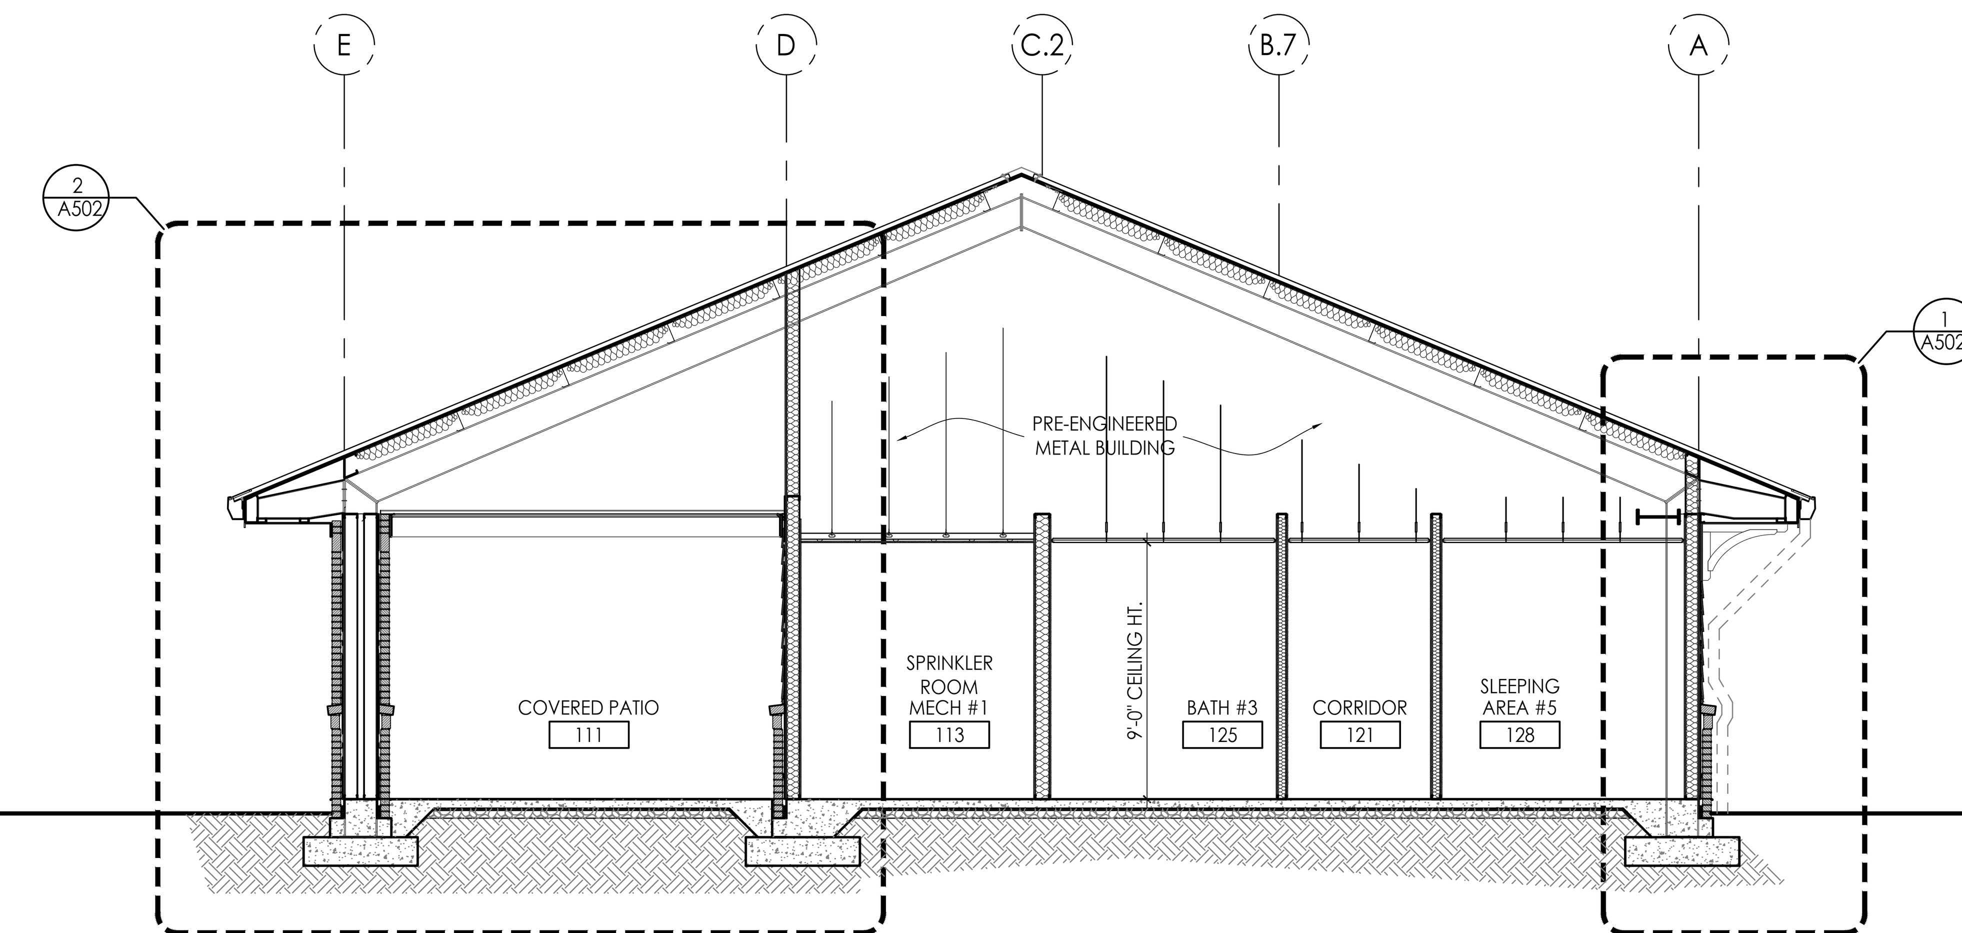

1 BUILDING SECTION
SCALE: 3/16"=1'-0"

architecture
interiors
town planning

KAOD
K A Oldham Design, Inc

75 Jackson Street Suite 401
Newnan, Georgia 30263
Telephone: (770) 683-9170
Fax: (770) 683-9171
E-Mail: info@kaod.com
Web Site: www.kaod.com

PRINTED

DATE	COMMENTS
08.16.2018	50% REVIEW
08.22.2018	CLIENT REVIEW
09.27.18	FOR BID

STATE OF GEORGIA
KIPPARD A. OLDHAM
REGISTERED ARCHITECT

FAYETTE CO.
FIRE STATION NO. 4

278 MCELROY ROAD
FAYETTEVILLE, GEORGIA

Prepared for
FAYETTE CO.
FIRE DEPT

COMMISSION NO:
1748.00

SHEET TITLE:
BUILDING SECTIONS

SHEET NO:
A303
NOT ISSUED FOR CONSTRUCTION

PLUMBING FIXTURE / ACCESSORY LIST				
	MANUFACTURER	MODEL #	QT	DESCRIPTION
A	AMERICAN SPECIALTIES	04697	4	RECESSED PAPER TOWEL DISPENSER & WASTE RECEPTACLE; SS SATIN FINISH
B1	AMERICAN SPECIALTIES	20650-B2436	2	TEMPERED GLASS STAINLESS STEEL MIRROR (24" WIDTH X 36" HEIGHT); SS SATIN FINISH
B2	AMERICAN SPECIALTIES	0620-3636 (B)	2	TEMPERED GLASS STAINLESS STEEL MIRROR (36" WIDTH X 36" HEIGHT); SS SATIN FINISH
C	AMERICAN SPECIALTIES	0334-S	4	SURFACE MOUNTED SOAP DISPENSER; SS SATIN FINISH
D	AMERICAN SPECIALTIES	74022-S	4	RECESSED DOUBLE TOILET TISSUE DISPENSER; SS SATIN FINISH
E	AMERICAN SPECIALTIES	9013	1	STAINLESS STEEL RECESSED BABY CHANGING STATION; SATIN FINISH
F	AMERICAN SPECIALTIES	7382-B	4	HAT & COAT HOOK - SURFACE MOUNT; SS SATIN FINISH
G	AMERICAN SPECIALTIES	20477-SM ROVAL	1	SURFACE MOUNTED SEAT COVER DISPENSER; SS SATIN FINISH
H	AMERICAN SPECIALTIES	3801-36	2	36" GRAB BAR W/ CONCEALED FLANGE COVERS; SS SATIN FINISH
I	AMERICAN SPECIALTIES	3801-42	2	42" GRAB BAR W/ CONCEALED FLANGE COVERS; SS SATIN FINISH
J	AMERICAN SPECIALTIES	1308-4	1	44" SHELF W/ UTILITY HOOKS AND MOP STRIP; SS SATIN FINISH
K	ELKAY	LZSTL8SFC	1	ELKAY VERSITILE COOLER WALL MOUNT BI-LEVEL ADA - LEFT HIGH; STAINLESS; GLASS FILLER
L1	MOEN	T8375EP15CBN+8371HD	2	SHOWER SYSTEM; BRUSHED NICKEL FINISH
L2	MOEN	T8342	1	ADA SHOWER SYSTEM; BRUSHED NICKEL FINISH
M	STERN WILLIAMS	SB-501	1	FLOOR MOUNT TERRAZZO SERVICEPTORS W/ ONE PIECE SS CAP, 36x36 MOP SINK
N	AMERICAN STANDARD	#8350.235	1	EXPOSED YOKE WALL MOUNT UTILITY FAUCET
O	AMERICAN SPECIALTIES	8208-L	1	FOLDING SS SHOWER SEAT - LEFT HAND ADA
P	AMERICAN SPECIALTIES	1214	3	1" DIA STAINLESS STEEL SHOWER CURTAIN ROD; SS SATIN FINISH
Q	ELKAY	DLR291810	1	STAINLESS STEEL DOUBLE SINK; KITCHEN; 29x18x10; 18GA
R	KHOLER	TOCCATA/K-3348-3	1	TOP MOUNT STAINLESS STEEL SINGLE SINK; LAUNDRY; 27x25x22; 18GA
S	AMERICAN SPECIALTIES	7340	3	ROBE HOOK
T				
U				
V				

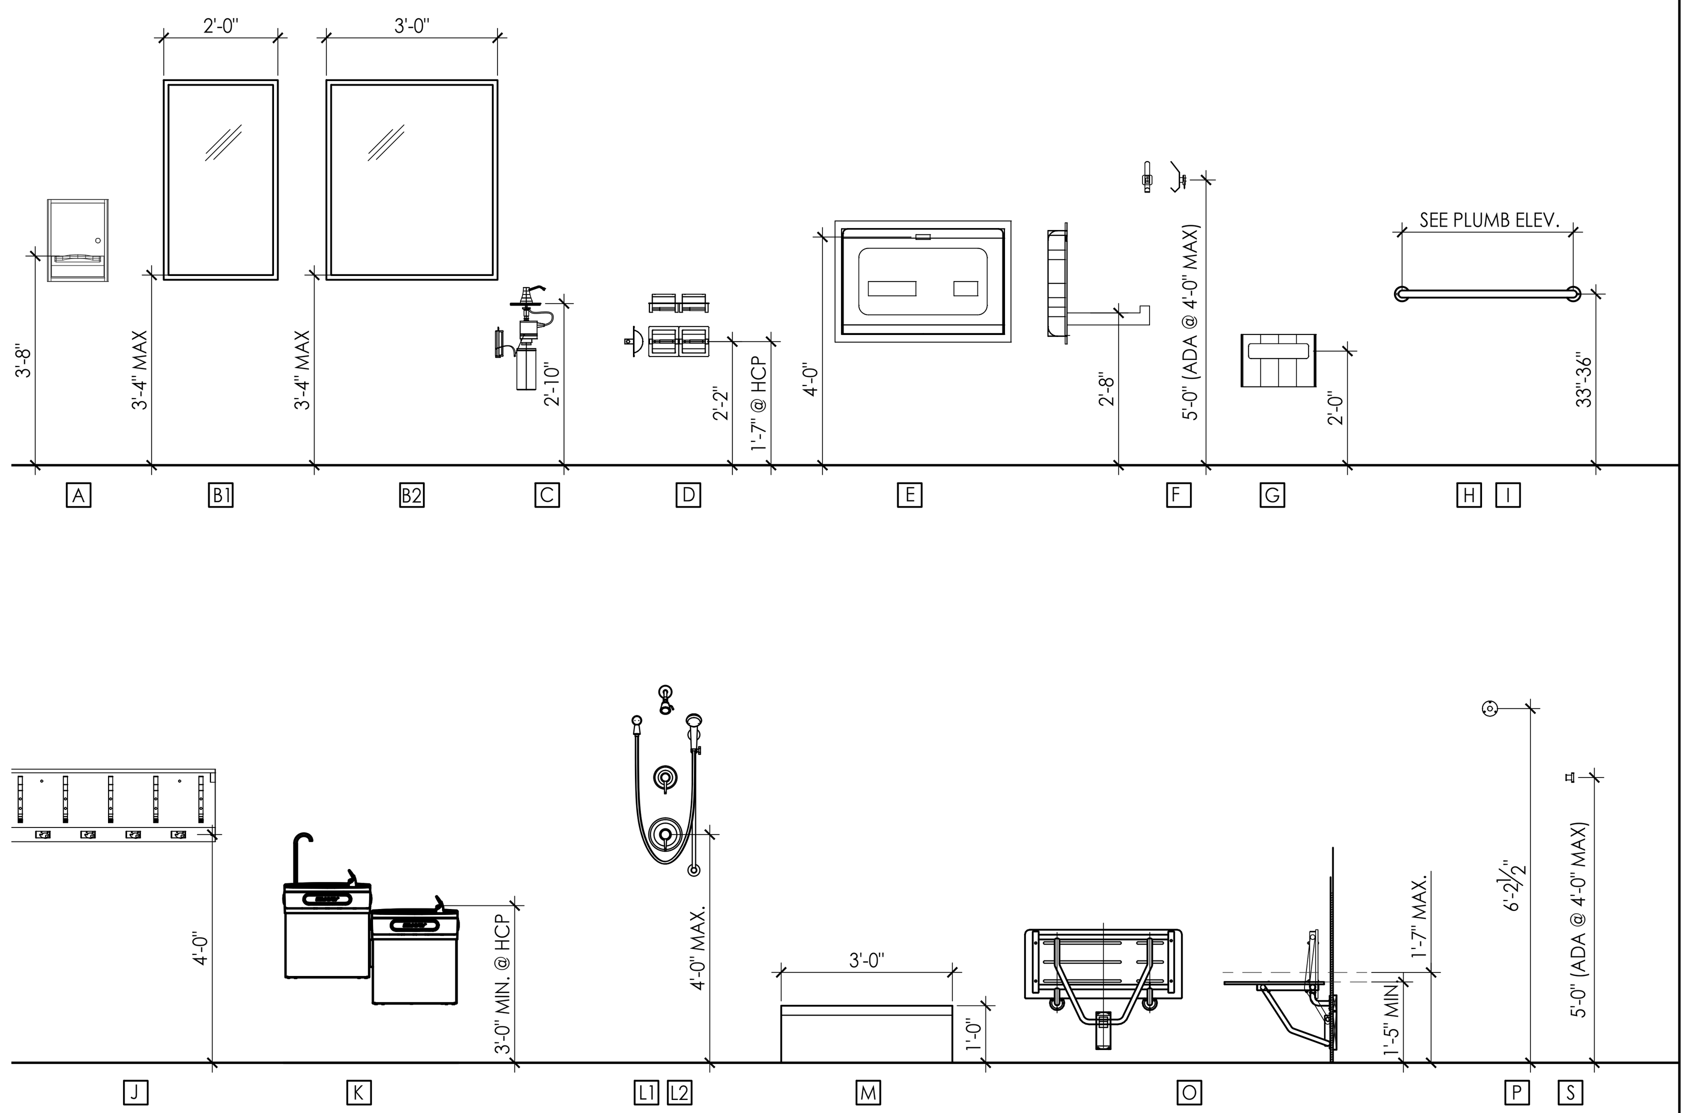

3 PLUMBING FIXTURES & ACCESSORIES
NOT TO SCALE

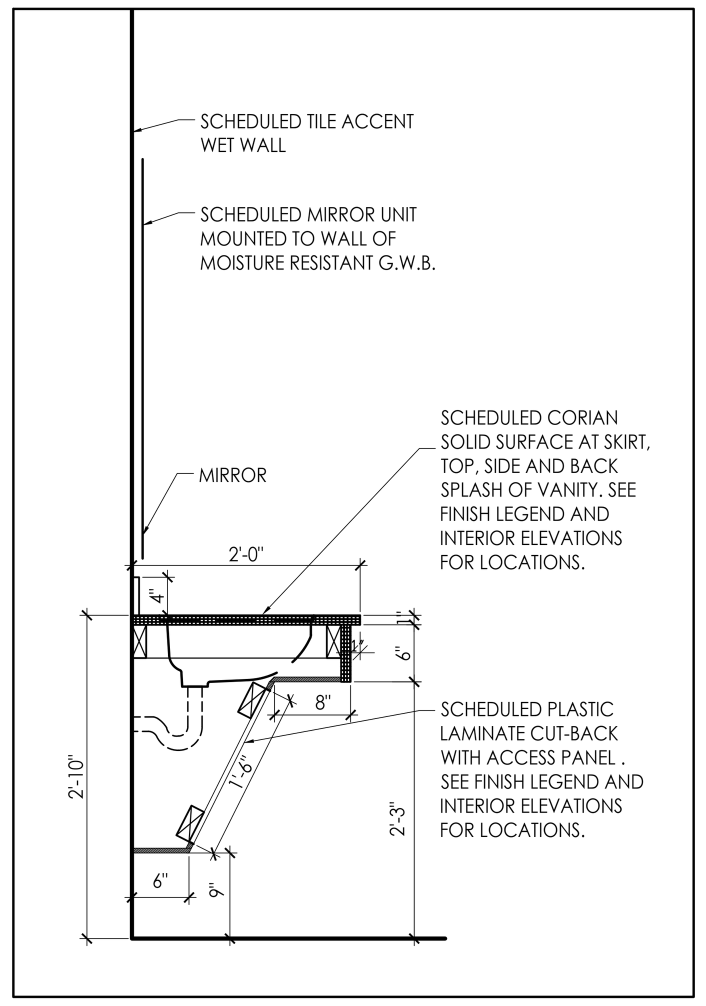

1 TYP. ADA VANITY SECTION
SCALE: 3/16"=1'-0"

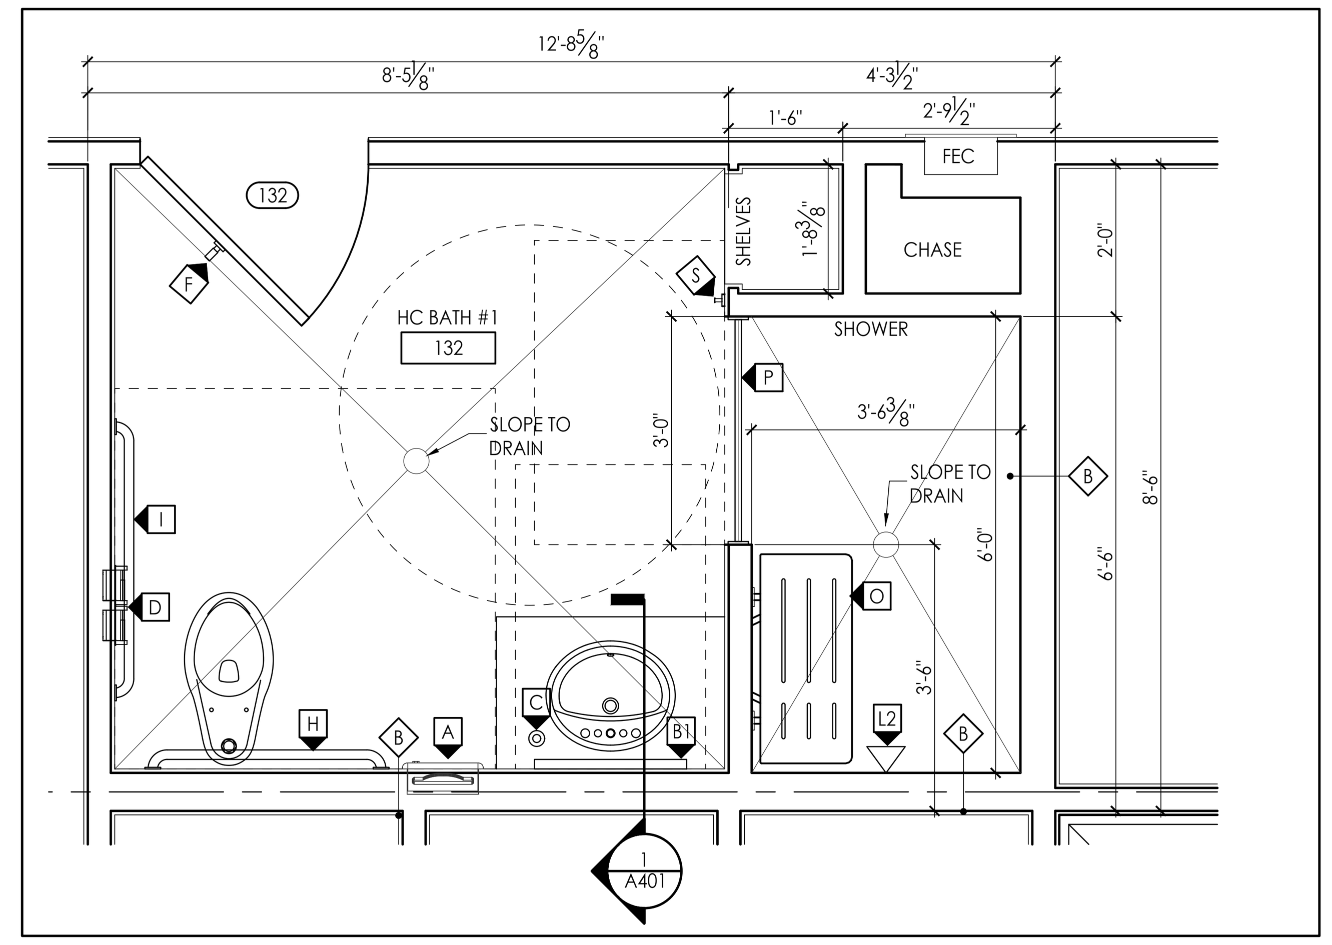

2 RESTROOM PLAN DETAIL
SCALE: 1/2"=1'-0"

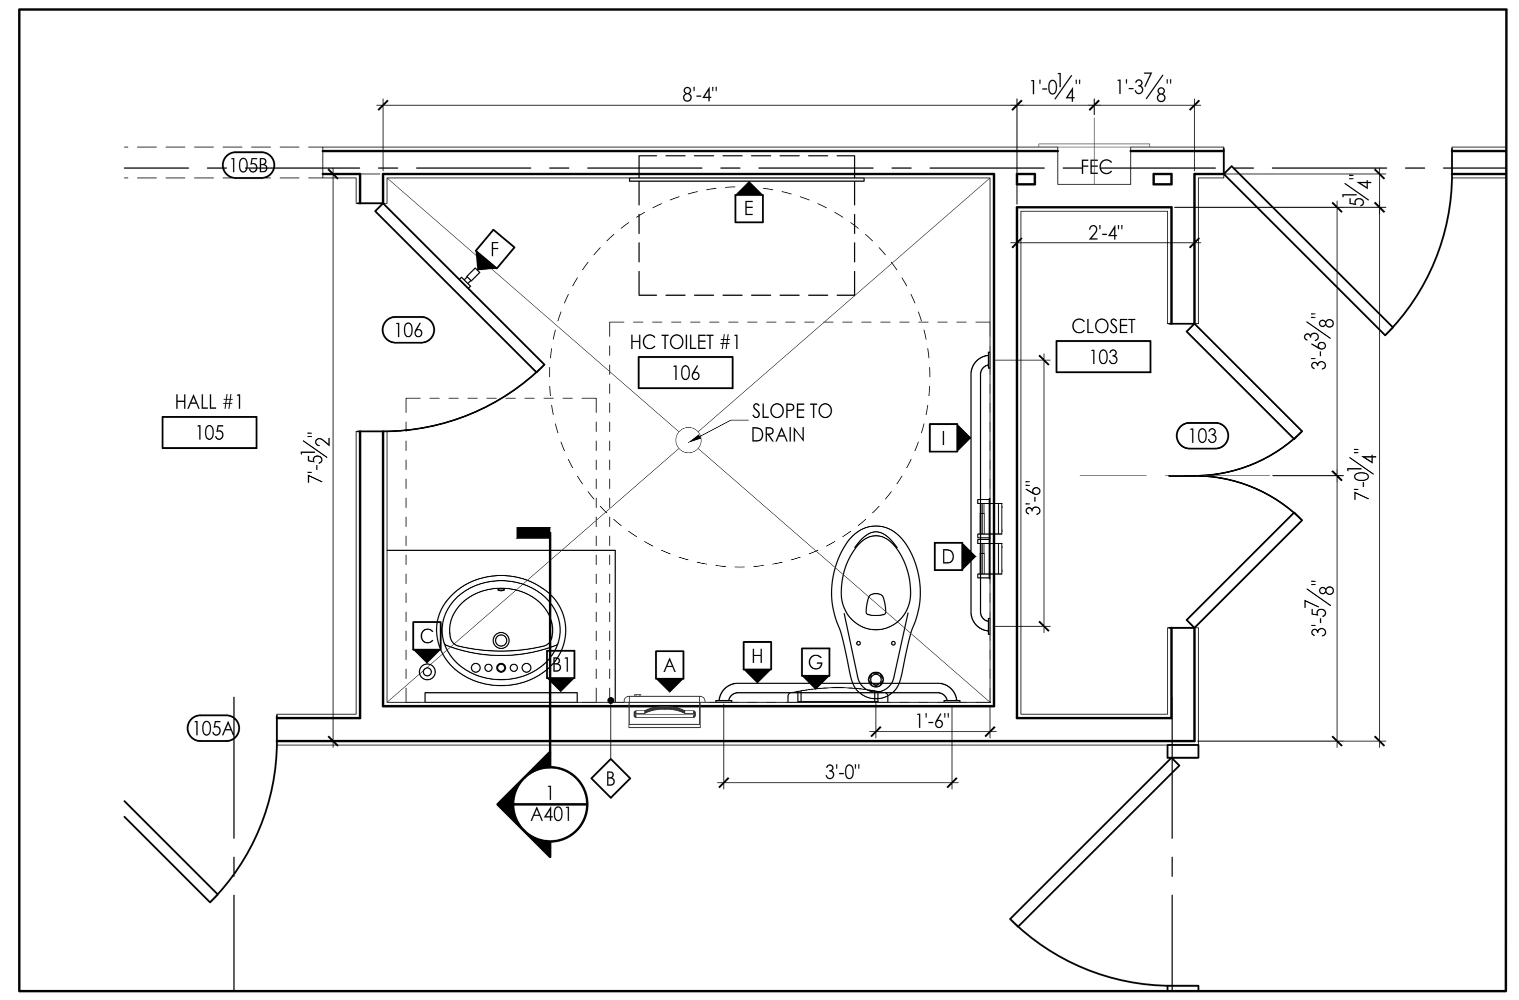

4 RESTROOM PLAN DETAIL
SCALE: 1/2"=1'-0"

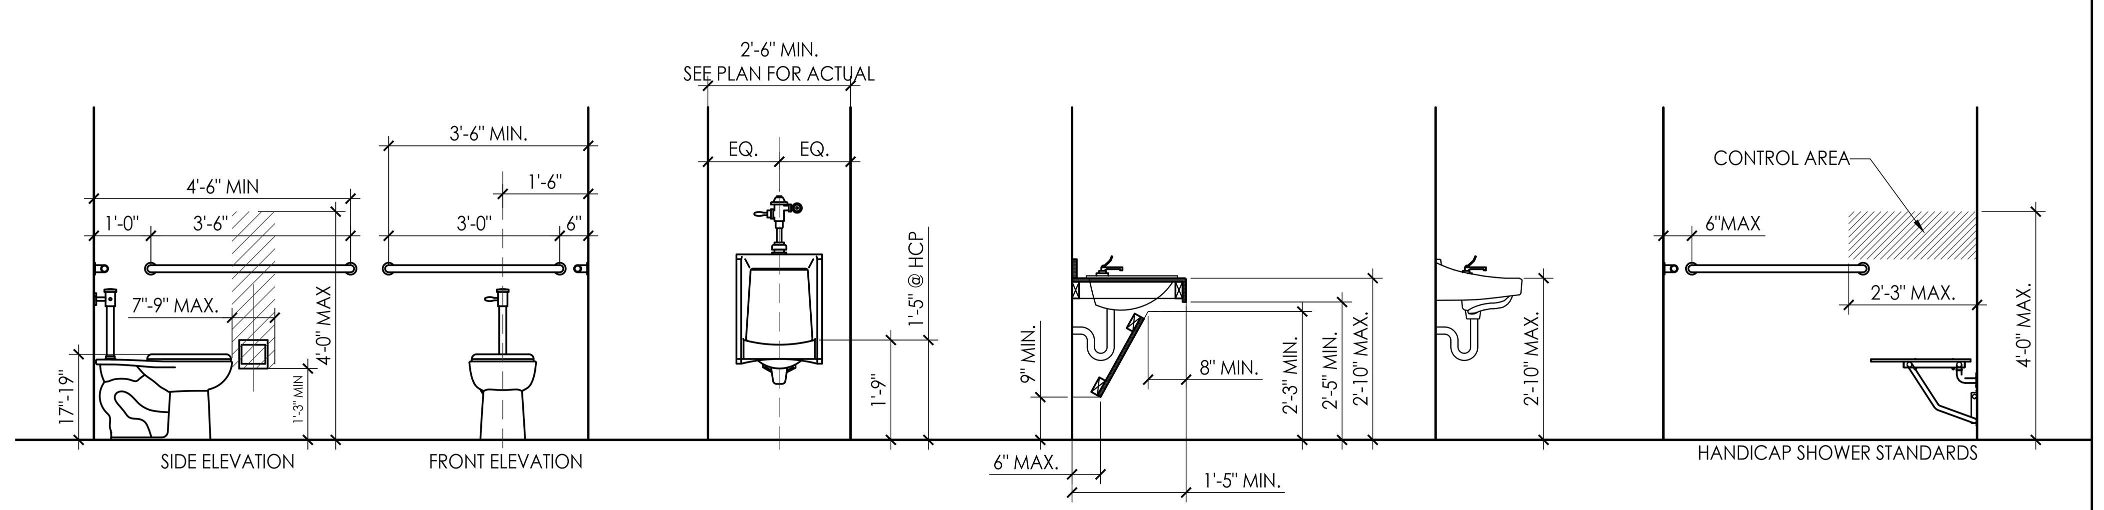

5 PLUMBING ADA MOUNTING HEIGHTS
NOT TO SCALE

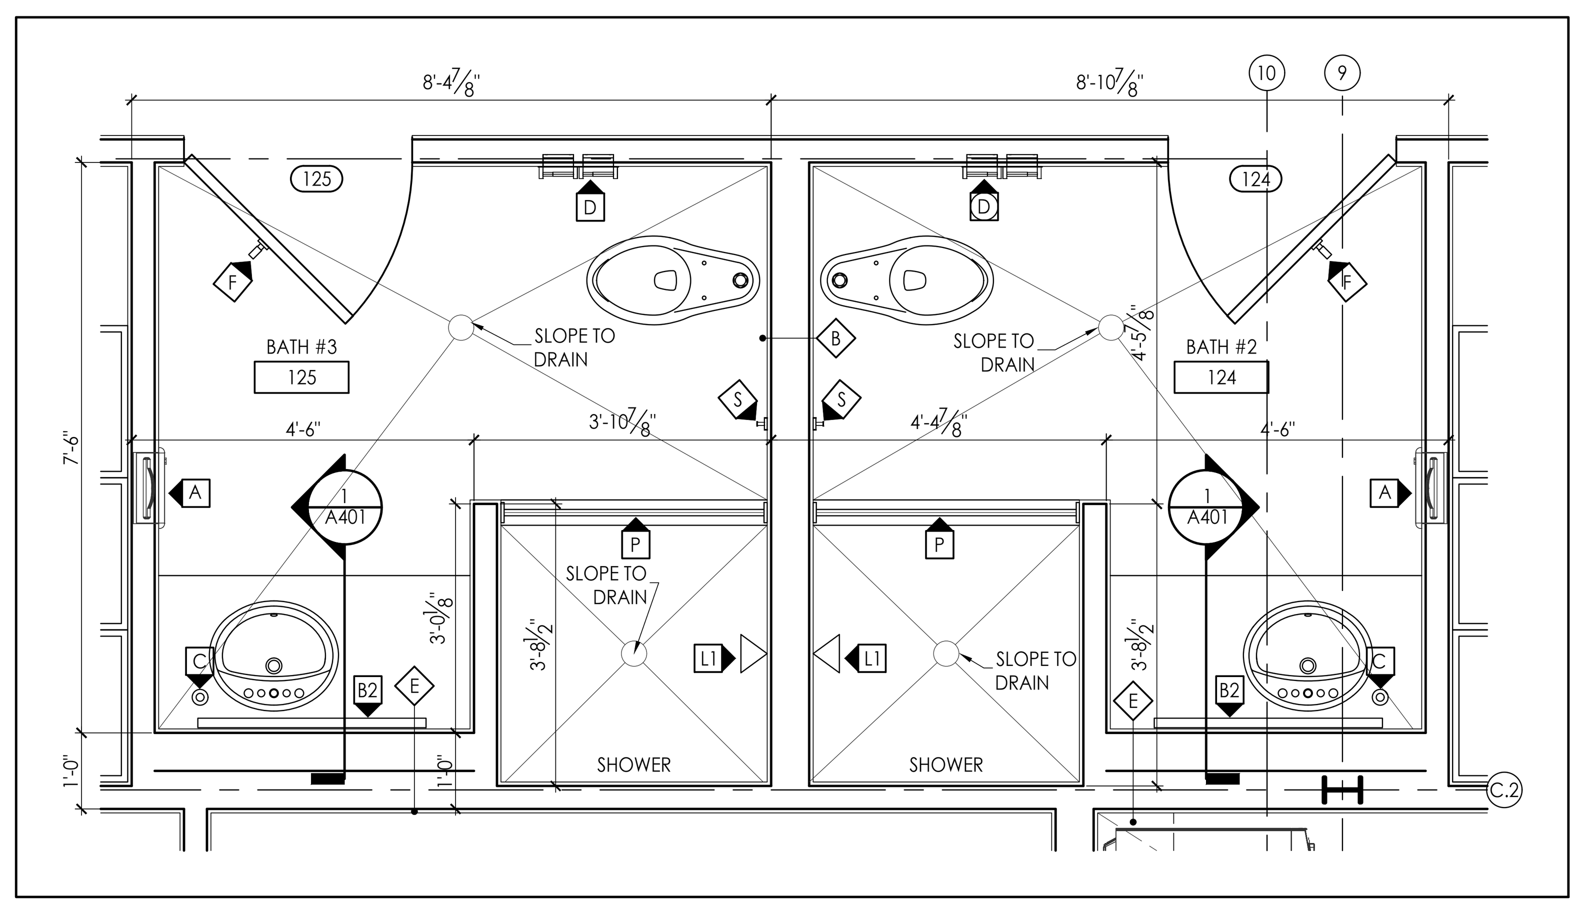

6 RESTROOM PLAN DETAIL
SCALE: 1/2"=1'-0"

FLOOR PLAN NOTES

1. DIMENSIONS SHOWN ARE TO FACE OF STUDS AND CENTERLINE OF COLUMNS. NOTED CLEAR DIMENSIONS ARE TO FINISHED FACE OF WALLS.

2. DOORS NOT LOCATED BY DIMENSION ON PLANS SHALL BE 4" FROM FACE OF ADJOINING PARTITION TO HINGE EDGE OF DOOR OPENING. VERIFY DOORS WILL HAVE 18" CLEAR ON THE PULL SIDE, AND 12" CLEAR ON THE PUSH SIDE PER ADA REQUIREMENTS. NOTIFY ARCHITECT IF REQUIRED CLEARANCES ARE NOT AVAILABLE.

3. CONTRACTOR TO LAYOUT ALL WALL LOCATIONS AND OPENINGS TO DISCOVER ANY CONFLICTS FOR RESOLUTION WITH THE ARCHITECT PRIOR TO STARTING WALL CONSTRUCTION. FIELD VERIFY ALL DIMENSIONS.

4. PROVIDE ALL NECESSARY WOOD BLOCKING IN FRAMING LOCATIONS AT ALL WALL HUNG FURNITURE AND EQUIPMENT TO INCLUDE, BUT NOT LIMITED TO, WALL MOUNTED DOOR STOPS, GRAB BARS, HANDRAILS, CASEWORK, MARKERBOARDS, AND ALL RESTROOM ACCESSORIES.

5. PROVIDE 4" CONCRETE PAD ON COMPACTED FILL FOR ALL OUTDOOR MECHANICAL UNITS. PAD SHALL EXTEND 6" MIN. BEYOND EACH EDGE OF THE OVERALL EQUIPMENT LAYOUT.

6. SLOPE FLOOR AT THE ROOMS INDICATED WITH FLOOR DRAINS. COORDINATE GROUT JOINTS WITH FLOOR DRAIN LOCATIONS.

LEGEND

1 HR FIRE RATED WALLS

architecture
interiors
town planning

KAOD
K A Oldham Design, Inc

75 Jackson Street Suite 401
Newnan, Georgia 30263
Telephone: (770) 683-9170
Fax: (770) 683-9171
E-Mail: info@kaod.com
Web Site: www.kaod.com

PRINTED

DATE	COMMENTS
08.16.2018	50% REVIEW
08.22.2018	CLIENT REVIEW
09.27.18	FOR BID

STATE OF GEORGIA
KIPPARD A. OLDHAM
REGISTERED ARCHITECT

FAYETTE CO.
FIRE STATION NO. 4

278 MCELROY ROAD
FAYETTEVILLE, GEORGIA

Prepared for
FAYETTE CO.
FIRE DEPT

COMMISSION NO:
1748.00

SHEET TITLE:
PLUMBING ACCESSORIES & RESTROOM PLAN DETAILS

SHEET NO:
A401
NOT ISSUED FOR CONSTRUCTION

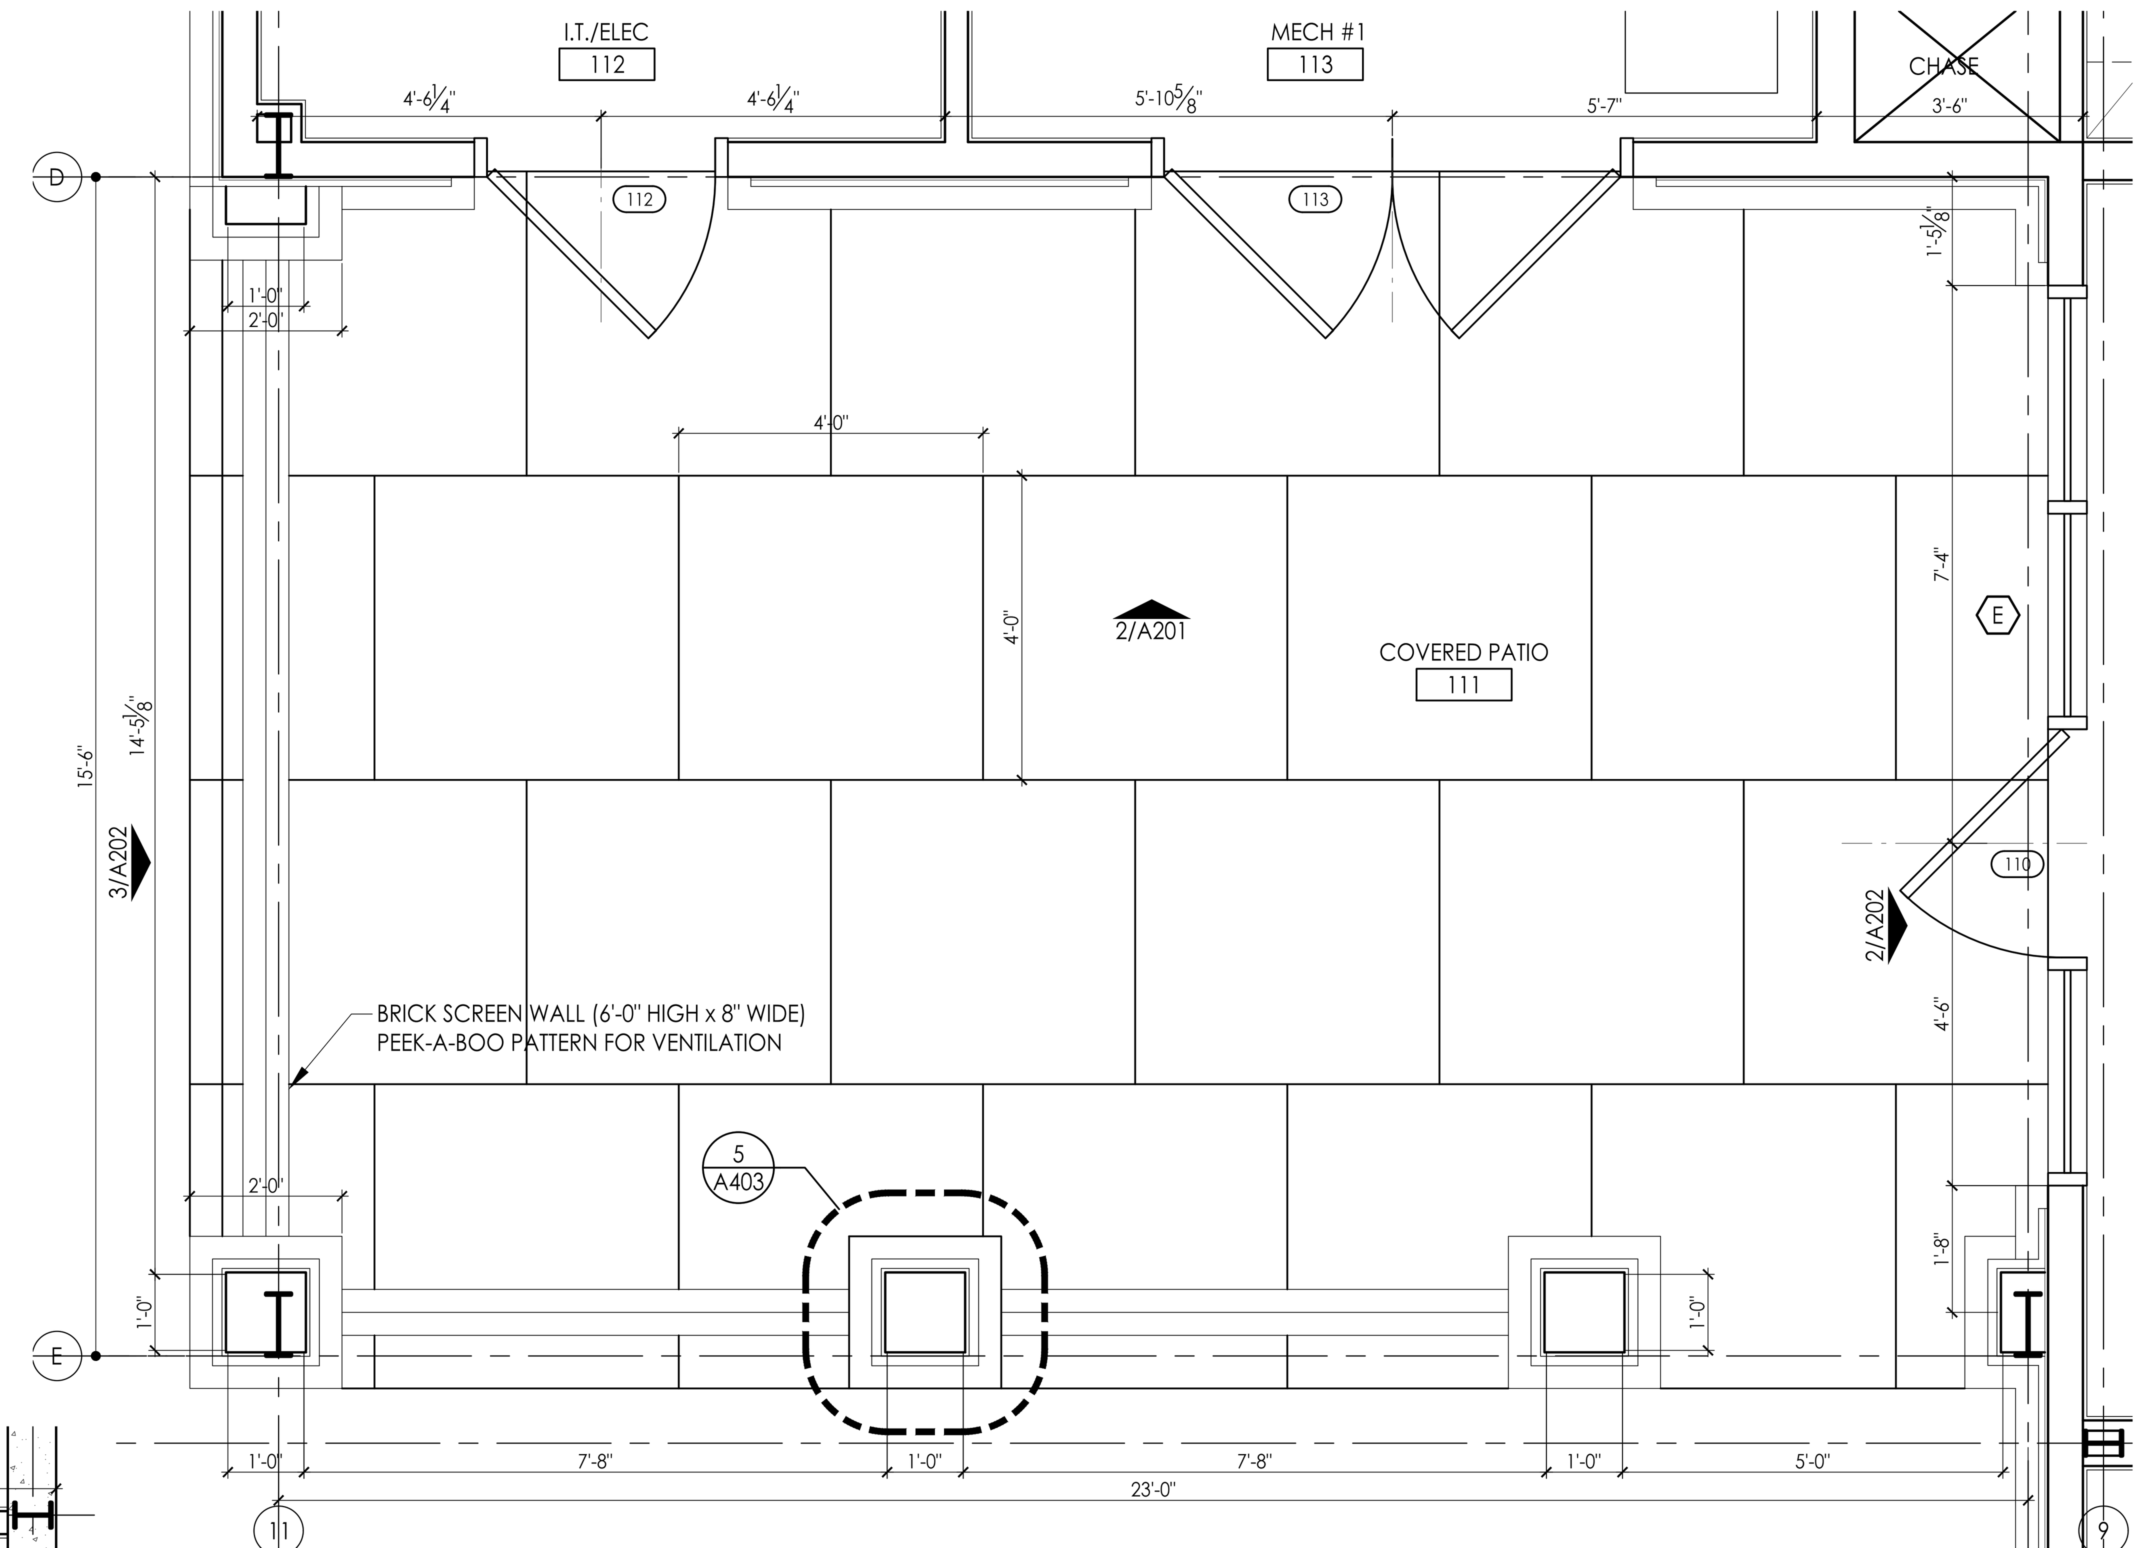

1 PATIO PLAN DETAIL
SCALE: 1/2"=1'-0"

EQUIPMENT LEGEND	MANUFACTURER	MODEL #	QUANTITY	DESCRIPTION
A	GENERAL ELECTRIC	XXX	2	SS GE SIDE BY SIDE REFRIGERATOR W/ DOOR ICE & WATER
B	GENERAL ELECTRIC	XXX	2	SS DISHWASHER
C	IMPERIAL	IR-6	1	36" GAS RANGE 36Wx31.5Dx56.5H
D	TO BE DETERMINED		2	SS MICROWAVE
E	GENERAL ELECTRIC	GFD49ERPKDG	1	8.3 CU FT CAPACITY ENERGY STAR DRYER
F	GENERAL ELECTRIC	GFW490RPK/RSK	1	4.9DOE CU FT CAPACITY FRONT LOAD ENERGY STAR WASHER
G	MANITOWOC	ID-0452A	1	INDIGO SERIES ICE MAKER W/ STORAGE BIN (i450 / B570)
H	ACCUREX	X-BEW	1	RANGE HOOD; EXHAUST ONLY; WALL CANOPY HOOD
I				
J				
K				
L				
M				
N				
O				
P				
Q				
R				

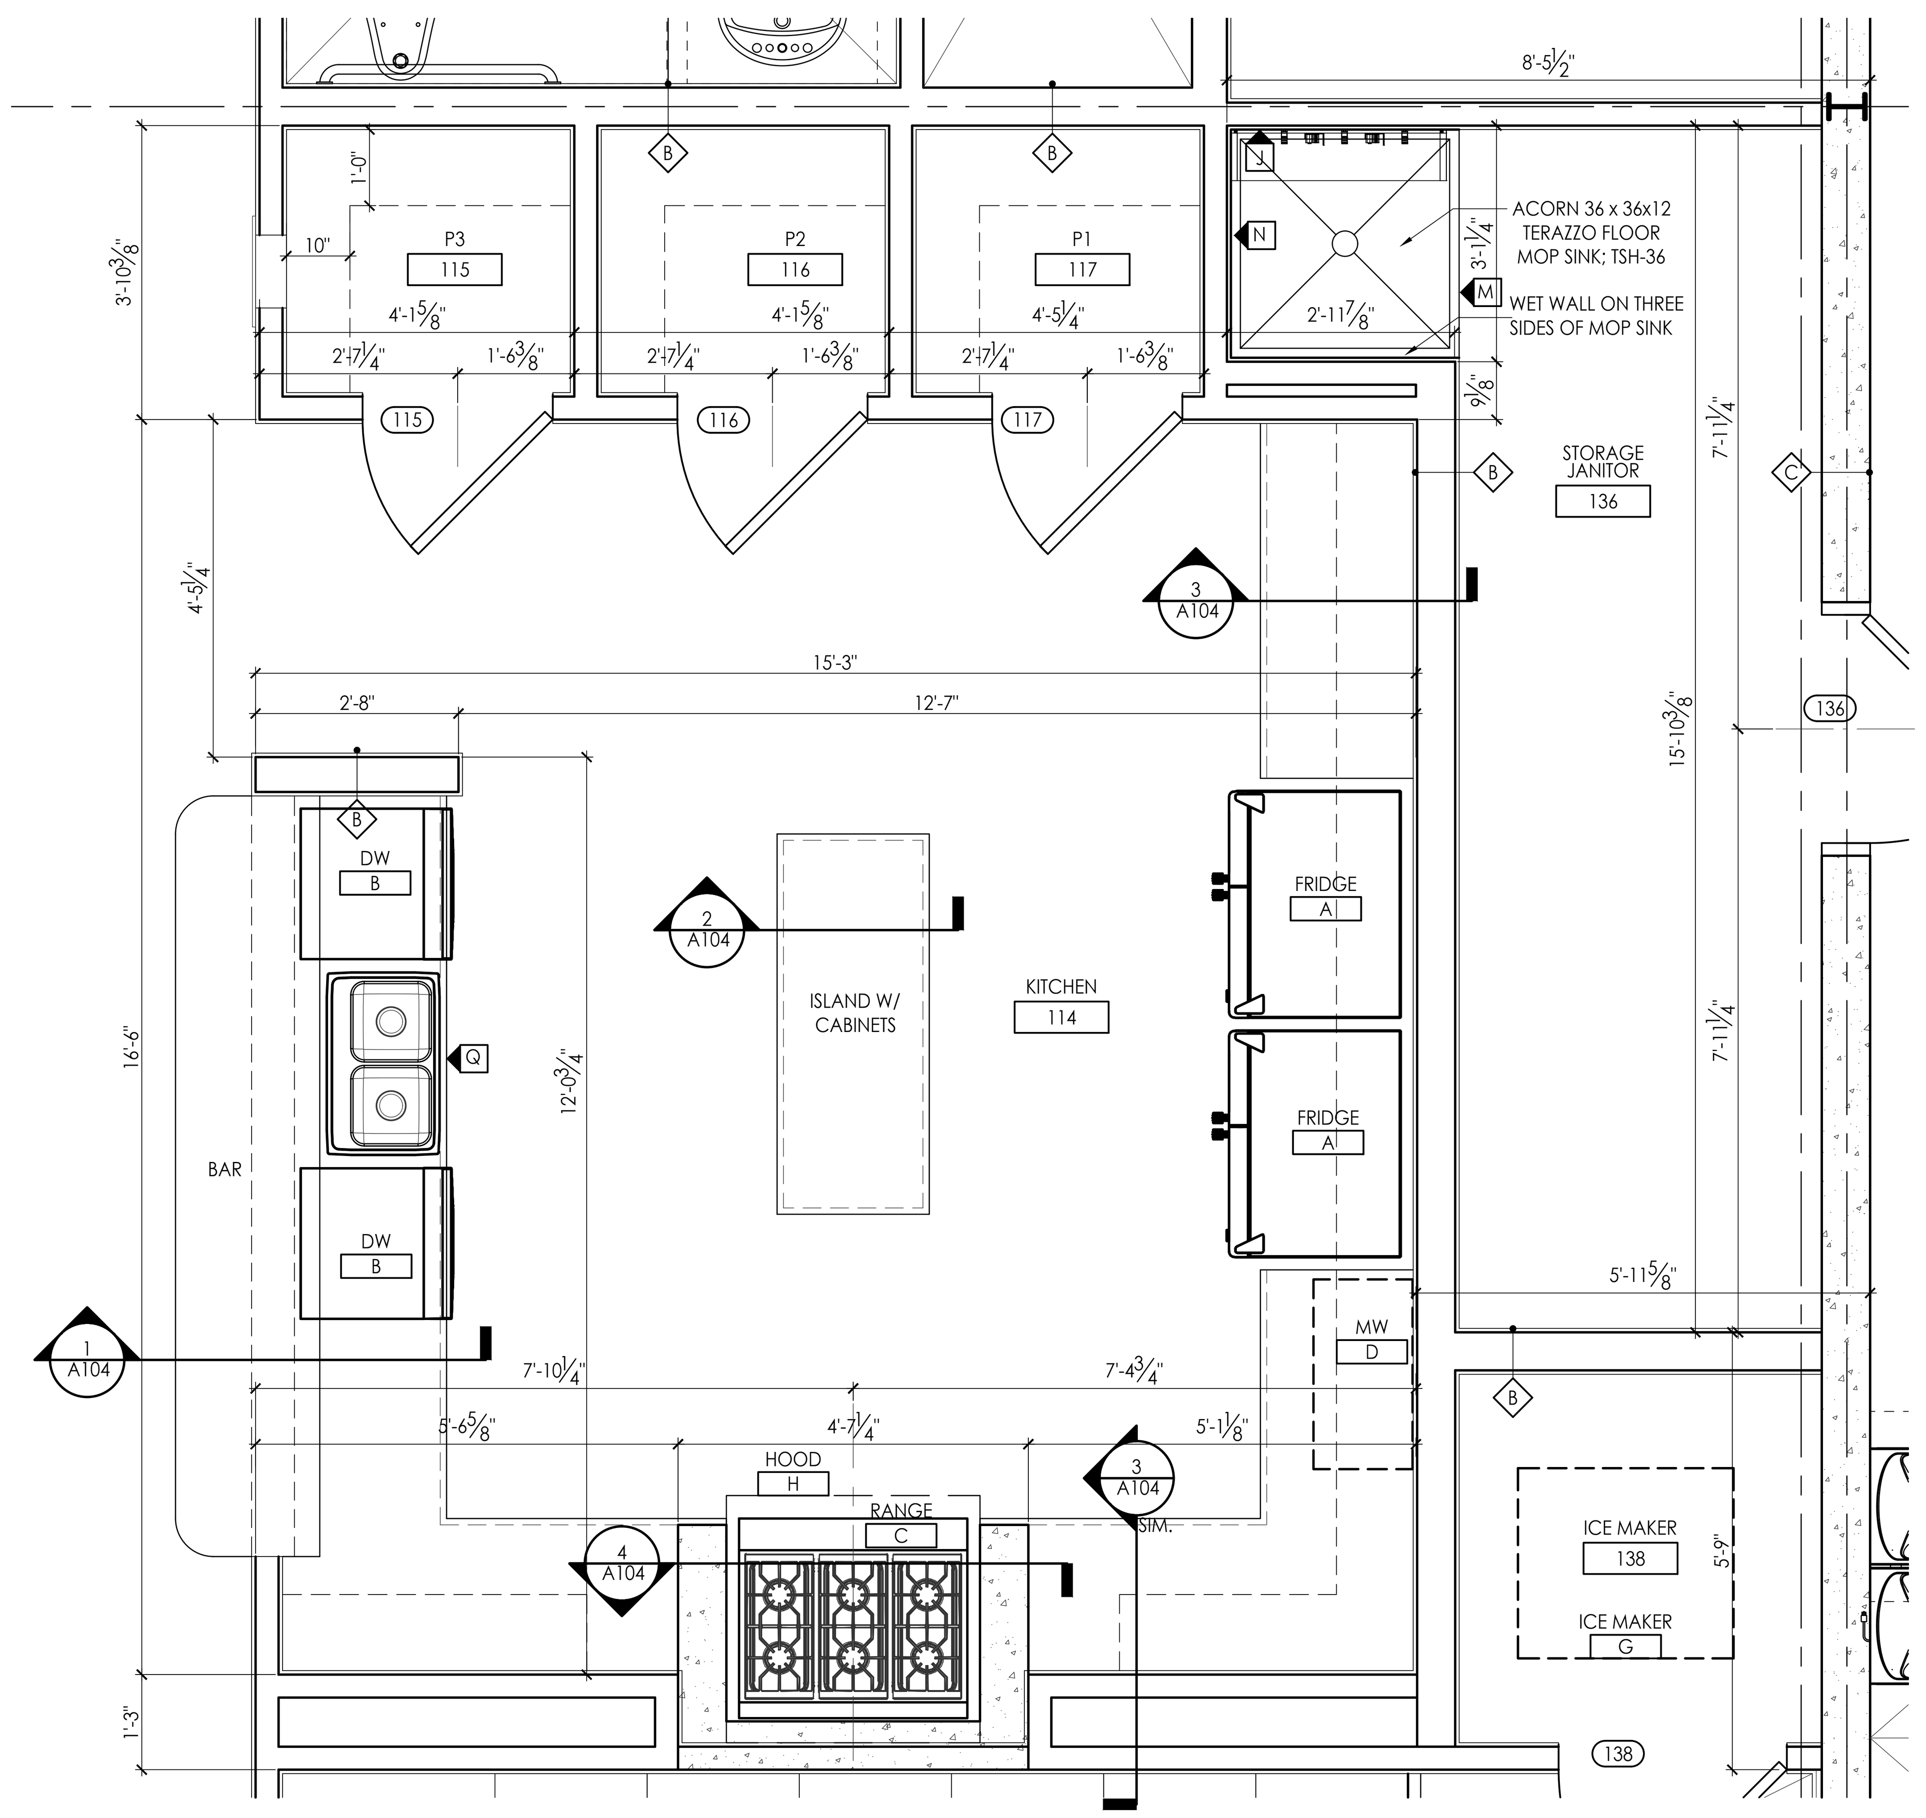

2 KITCHEN PLAN DETAIL
SCALE: 1/2"=1'-0"

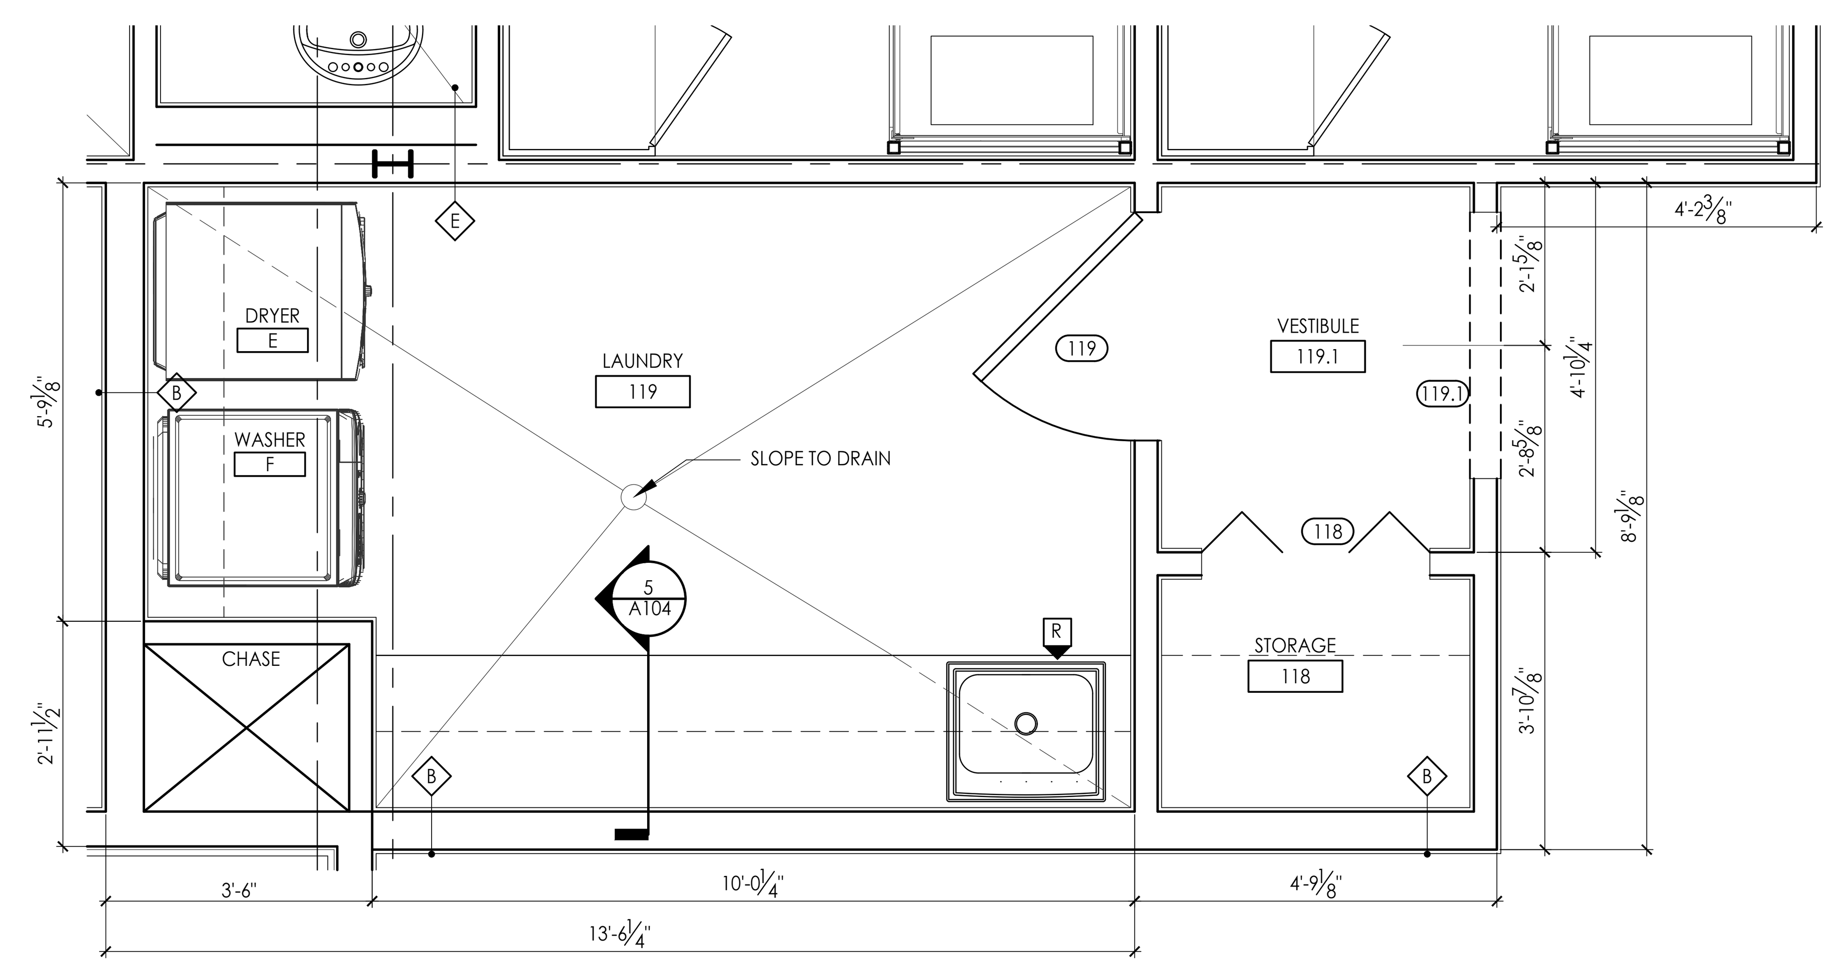

3 LAUNDRY PLAN DETAIL
SCALE: 1/2"=1'-0"

FLOOR PLAN NOTES

1. DIMENSIONS SHOWN ARE TO FACE OF STUDS AND CENTERLINE OF COLUMNS. NOTED CLEAR DIMENSIONS ARE TO FINISHED FACE OF WALLS.

2. DOORS NOT LOCATED BY DIMENSION ON PLANS SHALL BE 4" FROM FACE OF ADJOINING PARTITION TO HINGE EDGE OF DOOR OPENING. VERIFY DOORS WILL HAVE 18" CLEAR ON THE PULL SIDE, AND 12" CLEAR ON THE PUSH SIDE PER ADA REQUIREMENTS. NOTIFY ARCHITECT IF REQUIRED CLEARANCES ARE NOT AVAILABLE.

3. CONTRACTOR TO LAYOUT ALL WALL LOCATIONS AND OPENINGS TO DISCOVER ANY CONFLICTS FOR RESOLUTION WITH THE ARCHITECT PRIOR TO STARTING WALL CONSTRUCTION. FIELD VERIFY ALL DIMENSIONS.

4. PROVIDE ALL NECESSARY WOOD BLOCKING IN FRAMING LOCATIONS AT ALL WALL HUNG FURNITURE AND EQUIPMENT TO INCLUDE, BUT NOT LIMITED TO, WALL MOUNTED DOOR STOPS, GRAB BARS, HANDRAILS, CASEWORK, MARKERBOARDS, AND ALL RESTROOM ACCESSORIES.

5. PROVIDE 4" CONCRETE PAD ON COMPACTED FILL FOR ALL OUTDOOR MECHANICAL UNITS. PAD SHALL EXTEND 6" MIN. BEYOND EACH EDGE OF THE OVERALL EQUIPMENT LAYOUT.

6. SLOPE FLOOR AT THE ROOMS INDICATED WITH FLOOR DRAINS. COORDINATE GROUT JOINTS WITH FLOOR DRAIN LOCATIONS.

LEGEND

— - — - —	1 HR FIRE RATED WALLS

architecture
interiors
town planning

KAOD
K A Oldham Design, Inc

75 Jackson Street Suite 401
Newnan, Georgia 30263
Telephone: (770) 683-9170
Fax: (770) 683-9171
E-Mail: info@kaod.com
Web Site: www.kaod.com

PRINTED

DATE	COMMENTS
08.16.2018	50% REVIEW
08.22.2018	CLIENT REVIEW
09.27.18	FOR BID

FAYETTE CO.
FIRE STATION NO. 4

278 MCELROY ROAD
FAYETTEVILLE, GEORGIA

Prepared for
FAYETTE CO.
FIRE DEPT

COMMISSION NO:
1748.00

SHEET TITLE:
KITCHEN, LAUNDRY, PATIO PLAN DETAILS

SHEET NO:
A402
NOT ISSUED FOR CONSTRUCTION

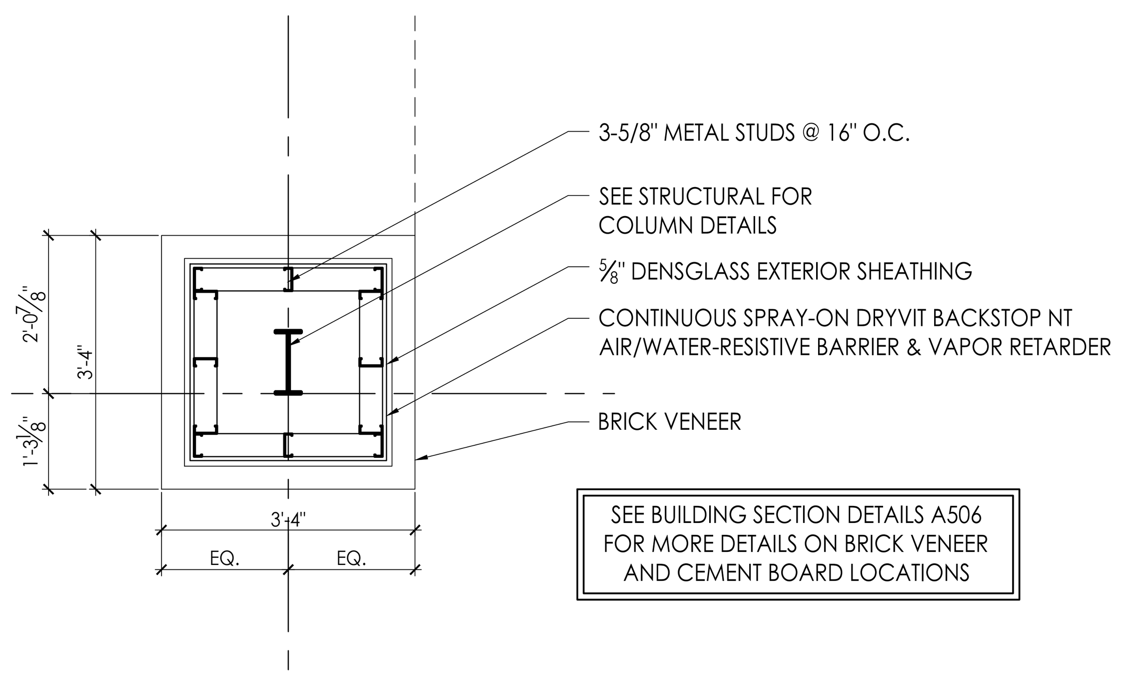

3 PLAN DETAIL @ BRICK VENEER COLUMN
SCALE: 1/2"=1'-0"

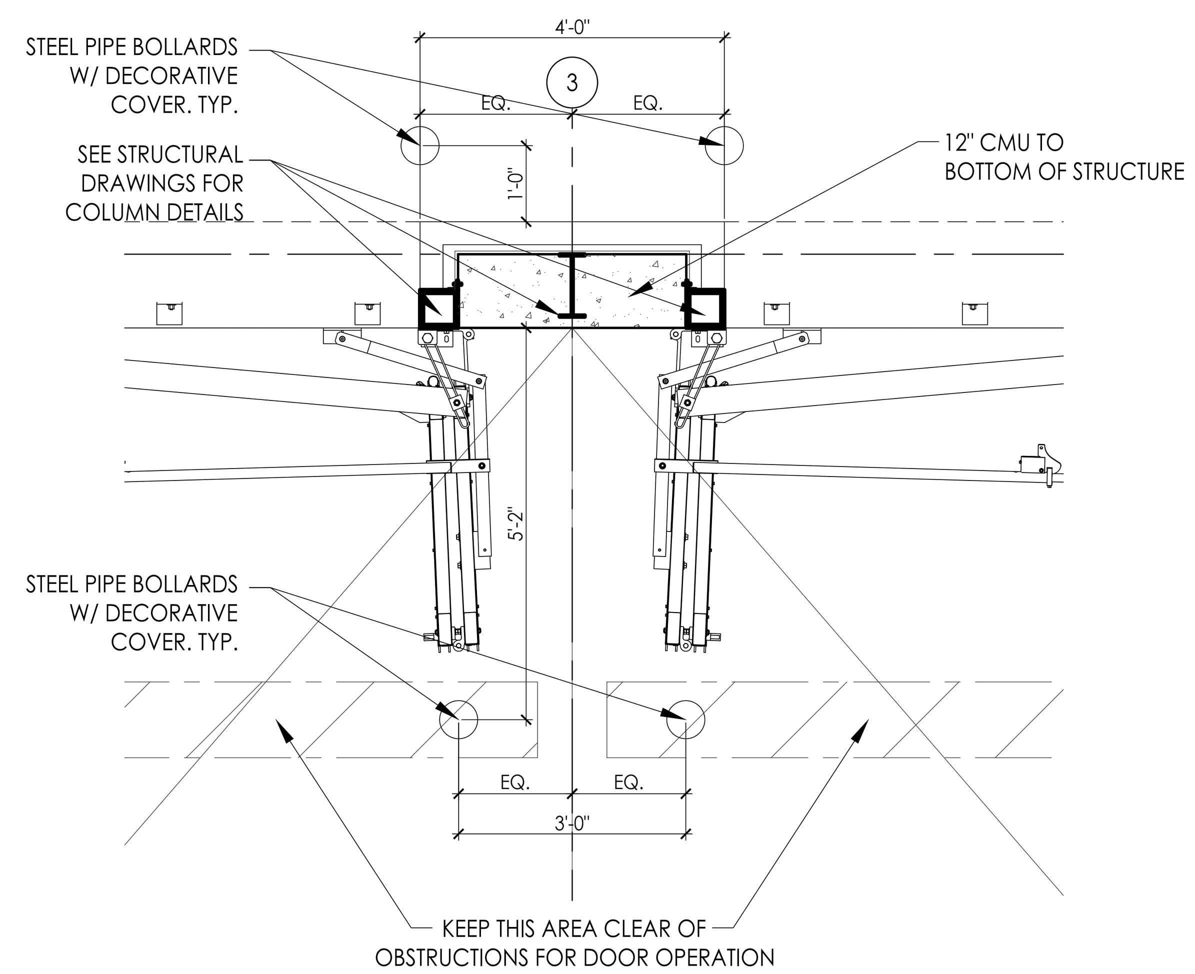

2 PLAN DETAIL @ 12" CMU WALL
SCALE: 1/2"=1'-0"

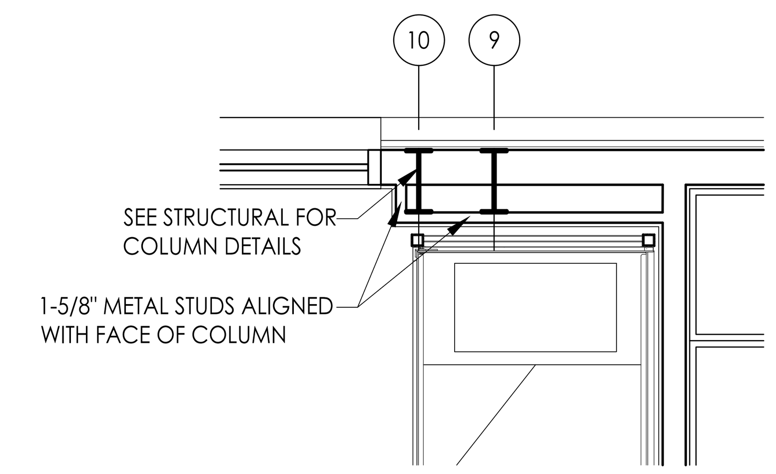

1 PLAN DETAIL @ COLUMNS
SCALE: 1/2"=1'-0"

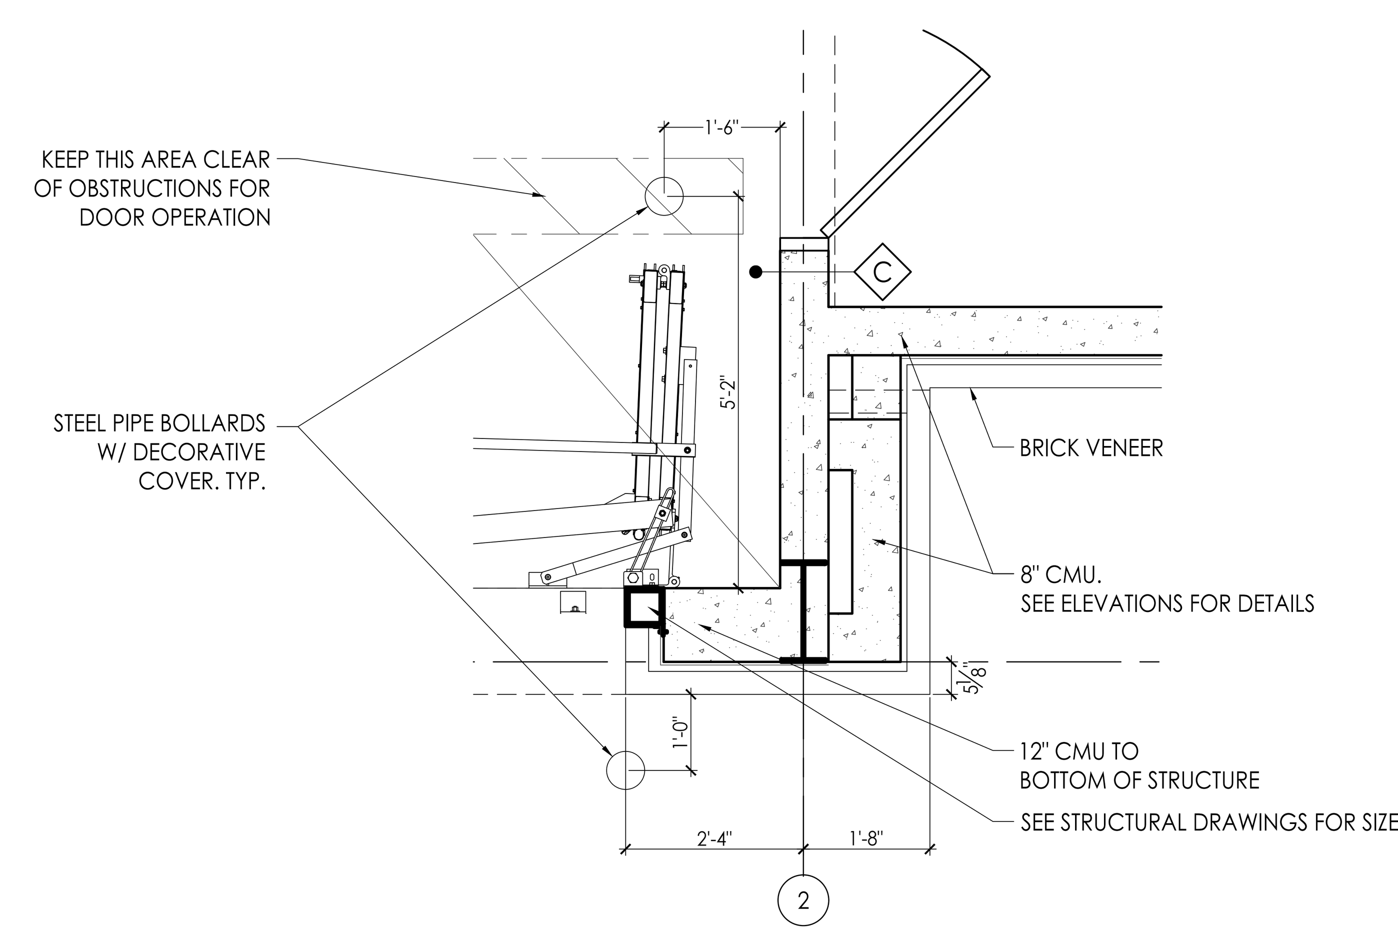

4 PLAN DETAIL
SCALE: 1/2"=1'-0"

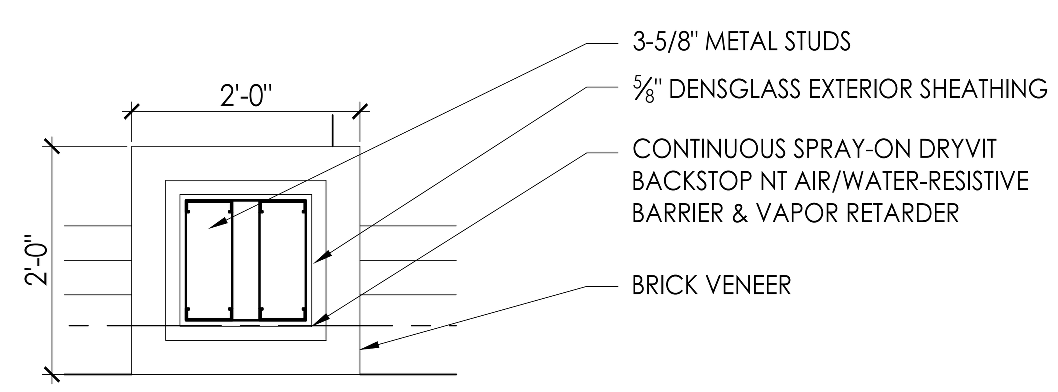

5 PLAN DETAIL @ PATIO COLUMN
SCALE: 3/4"=1'-0"

FLOOR PLAN NOTES

1. DIMENSIONS SHOWN ARE TO FACE OF STUDS AND CENTERLINE OF COLUMNS. NOTED CLEAR DIMENSIONS ARE TO FINISHED FACE OF WALLS.

2. DOORS NOT LOCATED BY DIMENSION ON PLANS SHALL BE 4" FROM FACE OF ADJOINING PARTITION TO HINGE EDGE OF DOOR OPENING. VERIFY DOORS WILL HAVE 18" CLEAR ON THE PULL SIDE, AND 12" CLEAR ON THE PUSH SIDE PER ADA REQUIREMENTS. NOTIFY ARCHITECT IF REQUIRED CLEARANCES ARE NOT AVAILABLE.

3. CONTRACTOR TO LAYOUT ALL WALL LOCATIONS AND OPENINGS TO DISCOVER ANY CONFLICTS FOR RESOLUTION WITH THE ARCHITECT PRIOR TO STARTING WALL CONSTRUCTION. FIELD VERIFY ALL DIMENSIONS.

4. PROVIDE ALL NECESSARY WOOD BLOCKING IN FRAMING LOCATIONS AT ALL WALL HUNG FURNITURE AND EQUIPMENT TO INCLUDE, BUT NOT LIMITED TO, WALL MOUNTED DOOR STOPS, GRAB BARS, HANDRAILS, CASEWORK, MARKERBOARDS, AND ALL RESTROOM ACCESSORIES.

5. PROVIDE 4" CONCRETE PAD ON COMPACTED FILL FOR ALL OUTDOOR MECHANICAL UNITS. PAD SHALL EXTEND 6" MIN. BEYOND EACH EDGE OF THE OVERALL EQUIPMENT LAYOUT.

6. SLOPE FLOOR AT THE ROOMS INDICATED WITH FLOOR DRAINS. COORDINATE GROUT JOINTS WITH FLOOR DRAIN LOCATIONS.

LEGEND

1 HR FIRE RATED WALLS

architecture
interiors
town planning

KAOD
K A Oldham Design, Inc

75 Jackson Street Suite 401
Newnan, Georgia 30263
Telephone: (770) 683-9170
Fax: (770) 683-9171
E-Mail: info@kaod.com
Web Site: www.kaod.com

PRINTED

DATE	COMMENTS
08.16.2018	50% REVIEW
08.22.2018	CLIENT REVIEW
09.27.18	FOR BID

FAYETTE CO.
FIRE STATION NO. 4

278 MCELROY ROAD
FAYETTEVILLE, GEORGIA

Prepared for
FAYETTE CO.
FIRE DEPT

COMMISSION NO:
1748.00

SHEET TITLE:
PLAN DETAILS

SHEET NO:
A403

NOT ISSUED FOR CONSTRUCTION

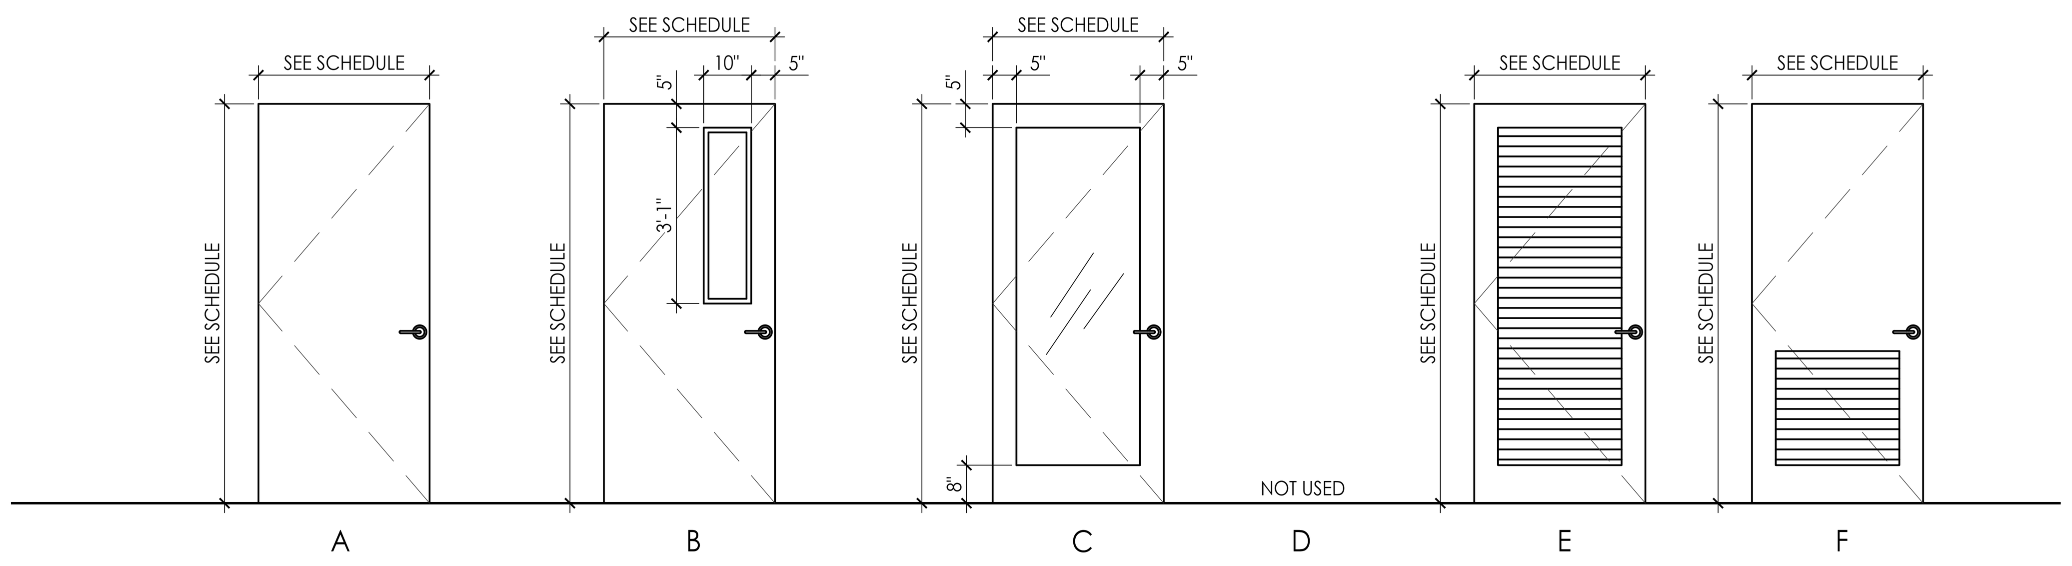

2 DOOR TYPES
NOT TO SCALE

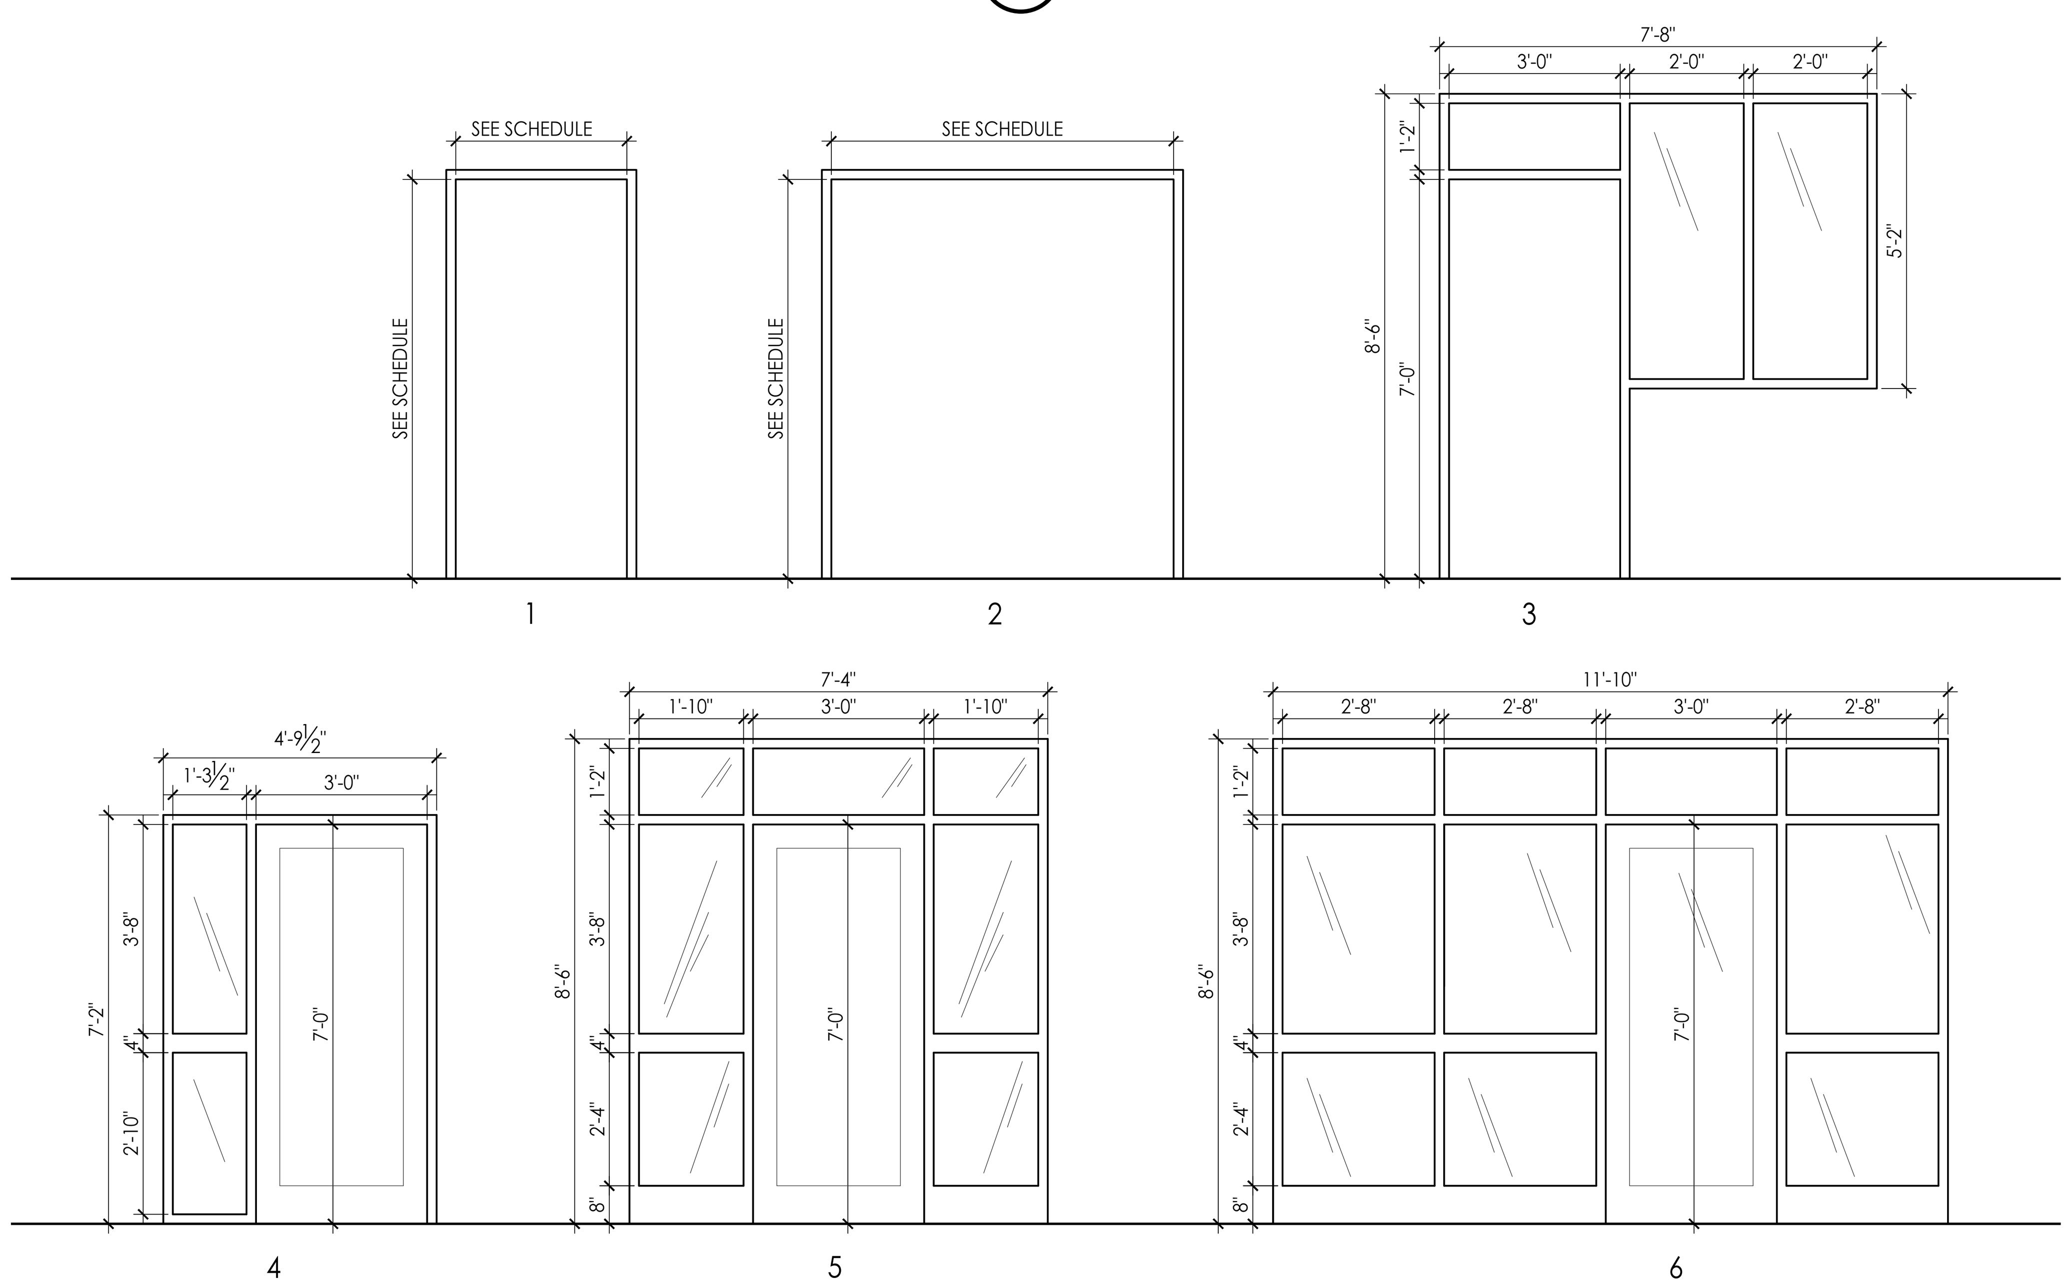

3 FRAME TYPES
NOT TO SCALE

DOOR SCHEDULE

					DOOR			FRAME			DETAILS						
DOOR NO.	ROOM NAME	WIDTH	HEIGHT	THICKNESS	TYPE	MATERIAL	FINISH	TYPE	MATERIAL	FINISH	HEAD	JAMB	SILL	RATING	HDWR NO.***	ADDTL. HARDWARE	COMMENTS
100	ENTRY	--	--	--	--	--	--	--	--	--	--	--	--	--	--	--	--
101	LOBBY	3'-0"	7'-0"	1-3/4"	C	SF	MANF	5	SF	MANF				--			STORE FRONT
101.1	MECH #2	3'-0"	7'-0"	1-3/4"	A	SCWD	STAIN	1	HM	PAINT	HX	JX	SX	--			
102A	WATCH STATION	3'-0"	7'-0"	1-3/4"	B	SCWD	STAIN	1	HM	PAINT				--		SECURE CARD READER	
102B	WATCH STATION	3'-0"	7'-0"	1-3/4"	B	SCWD	STAIN	1	HM	PAINT				--			
103	CLOSET	(2) 2'-0"	7'-0"	1-3/4"	A	SCWD	STAIN	1	HM	PAINT				--			
104	WATCH OFFICE	3'-0"	7'-0"	1-3/4"	B	SCWD	STAIN	3	HM	PAINT				--			
105A	HALL #1	3'-0"	7'-0"	1-3/4"	B	SCWD	STAIN	2	HM	PAINT				--		SECURE CARD READER	
105B	HALL #1	5'-0"	8'-0"	--	--	--	--	--	--	--				--	--	--	CASED OPENING
106	HC TOILET #1	3'-0"	7'-0"	1-3/4"	A	SCWD	STAIN	1	HM	PAINT				--			
107	EXERCISE ROOM	3'-0"	7'-0"	1-3/4"	B	SCWD	STAIN	1	HM	PAINT				--			
108	HALL #2	3'-0"	7'-0"	1-3/4"	B	HM	PAINT	1	HM	PAINT				20 MIN		CONTINUOUS HINGE	IBC 2012: TABLE 716.5
109	DAY ROOM	3'-0"	7'-0"	1-3/4"	A	SCWD	STAIN	1	HM	PAINT				--			
110	DINING	3'-0"	7'-0"	1-3/4"	C	SF	MANF	6	SF	MANF				--			STORE FRONT
111	COVERED PATIO	--	--	--	--	--	--	--	--	--	--	--	--	--	--	--	--
112	I.T./ELEC	3'-0"	7'-0"	1-3/4"	A	HM	PAINT	1	HM	PAINT				--			
113	SPRINKLER ROOM/MECH #1	(2) 3'-0"	7'-0"	1-3/4"	A	HM	PAINT	2	HM	PAINT				--			
114	KITCHEN	--	--	--	--	--	--	--	--	--	--	--	--	--	--	--	--
115	PANTRY #1	3'-0"	7'-0"	1-3/4"	E	LPWD	STAIN	1	HM	PAINT				--		PAINTED METAL LOUVERS	
116	PANTRY #2	3'-0"	7'-0"	1-3/4"	E	LPWD	STAIN	1	HM	PAINT				--		PAINTED METAL LOUVERS	
117	PANTRY #3	3'-0"	7'-0"	1-3/4"	E	LPWD	STAIN	1	HM	PAINT				--		PAINTED METAL LOUVERS	
118	STORAGE	(2) 1'-6"	7'-0"	1-3/4"	E	LPWD	STAIN	1	HM	PAINT				--		PAINTED METAL LOUVERS	
119	LAUNDRY	3'-0"	7'-0"	1-3/4"	A	SCWD	STAIN	1	HM	PAINT				--			
119.1	VESTIBULE	3'-6"	8'-0"	--	--	--	--	--	--	--				--	--	--	CASED OPENING
120	HALL #3	3'-0"	7'-0"	1-3/4"	B	SCWD	STAIN	1	HM	PAINT				--		CONTINUOUS HINGE	
121A	CORRIDOR	3'-0"	7'-0"	1-3/4"	C	SF	MANF	4	SF	MANF				--		SECURE CARD READER	STORE FRONT
121B	CORRIDOR	3'-0"	7'-0"	1-3/4"	B	HM	PNT	1	HM	PAINT				20 MIN		CONTINUOUS HINGE	IBC 2012: TABLE 716.5
122	SLEEPING AREA #1	3'-0"	7'-0"	1-3/4"	A	SCWD	STAIN	1	HM	PAINT				--			
123	SLEEPING AREA #2	3'-0"	7'-0"	1-3/4"	A	SCWD	STAIN	1	HM	PAINT				--			
124	BATH #2	3'-0"	7'-0"	1-3/4"	A	SCWD	STAIN	1	HM	PAINT				--			
125	BATH #3	3'-0"	7'-0"	1-3/4"	A	SCWD	STAIN	1	HM	PAINT				--			
126	SLEEPING AREA #3	3'-0"	7'-0"	1-3/4"	A	SCWD	STAIN	1	HM	PAINT				--			
127	SLEEPING AREA #4	3'-0"	7'-0"	1-3/4"	A	SCWD	STAIN	1	HM	PAINT				--			
128	SLEEPING AREA #5	3'-0"	7'-0"	1-3/4"	A	SCWD	STAIN	1	HM	PAINT				--			
129	SLEEPING AREA #6	3'-0"	7'-0"	1-3/4"	A	SCWD	STAIN	1	HM	PAINT				--			
130	SLEEPING AREA #7	3'-0"	7'-0"	1-3/4"	A	SCWD	STAIN	1	HM	PAINT				--			
131	STATION OFFICER SLEEPING	3'-0"	7'-0"	1-3/4"	A	SCWD	STAIN	1	HM	PAINT				--			
132	HC BATH #1	3'-0"	7'-0"	1-3/4"	A	SCWD	STAIN	1	HM	PAINT				--			
133	BATTALION CHIEF'S OFFICE	3'-0"	7'-0"	1-3/4"	A	SCWD	STAIN	1	HM	PAINT				--			
134	BATT CHEIF'S SLEEPING AREA	3'-0"	7'-0"	1-3/4"	A	SCWD	STAIN		HM	PAINT				--			WALL HUNG SLIDING DOOR
135	EMS	3'-0"	7'-0"	1-3/4"	A	HM	PAINT	1	HM	PAINT				20 MIN		SECURE CARD READER; CONTINUOUS HINGE	IBC 2012: TABLE 716.5
136	STORAGE JANITOR	3'-0"	7'-0"	1-3/4"	A	HM	PAINT	1	HM	PAINT				20 MIN		CONTINUOUS HINGE	IBC 2012: TABLE 716.5
137	CREW LOCKERS	3'-0"	7'-0"	1-3/4"	A	HM	PAINT	1	HM	PAINT				20 MIN		CONTINUOUS HINGE	IBC 2012: TABLE 716.5
138	ICE MAKER	3'-0"	7'-0"	1-3/4"	F	LPMD	PAINT	1	HM	PAINT				--		PAINTED METAL LOUVERS	
139	CHARGING ALCOVE	20'-4"	9'-0"	--	--	--	--	--	--	--				--			CASED OPENING
140	TURNOUT GEAR LAUNDRY	(2)3'-0"	7'-0"	1-3/4"	F	LPMD	PAINT	2	HM	PAINT				--		PAINTED METAL LOUVERS	
141	COMPRESSOR ROOM	(2)3'-0"	7'-0"	1-3/4"	F	LPMD	PAINT	2	HM	PAINT				--		PAINTED METAL LOUVERS	
142	OUTSIDE STORAGE	(2)3'-0"	7'-0"	1-3/4"	A	HM	PAINT	2	HM	PAINT				--			
143A	APPARATUS BAY DOOR	14'-0"	14'-0"				MANF			MANF				--			
143B	APPARATUS BAY DOOR	14'-0"	14'-0"				MANF			MANF				--			
143C	APPARATUS BAY DOOR	14'-0"	14'-0"				MANF			MANF				--			
143D	APPARATUS BAY DOOR	14'-0"	14'-0"				MANF			MANF				--			
143E	APPARATUS BAY DOOR	14'-0"	14'-0"				MANF			MANF				--			
143F	APPARATUS BAY DOOR	14'-0"	14'-0"				MANF			MANF				--			
143G	APPARATUS BAY EGRESS DOOR	3'-0"	7'-0"	1-3/4"	A	HM	PAINT	1	HM	PAINT				--		SECURE CARD READER	

SCWD = SOLID CORE WOOD DOOR
HM = HOLLOW METAL
SF = STOREFRONT
LPWD = LOUVERED PANEL WOOD DOOR
LPMD = LOUVERED PANEL METAL DOOR

***SEE HARDWARE SPECIFICATIONS FOR MORE DETAILS

IBC 2012: TABLE 716.6
ALL WINDOWS PLACED IN A 1 HOUR FIRE RATED WALL MUST HAVE A MINIMUM FIRE WINDOW ASSEMBLY RATING OF 45 MIN.

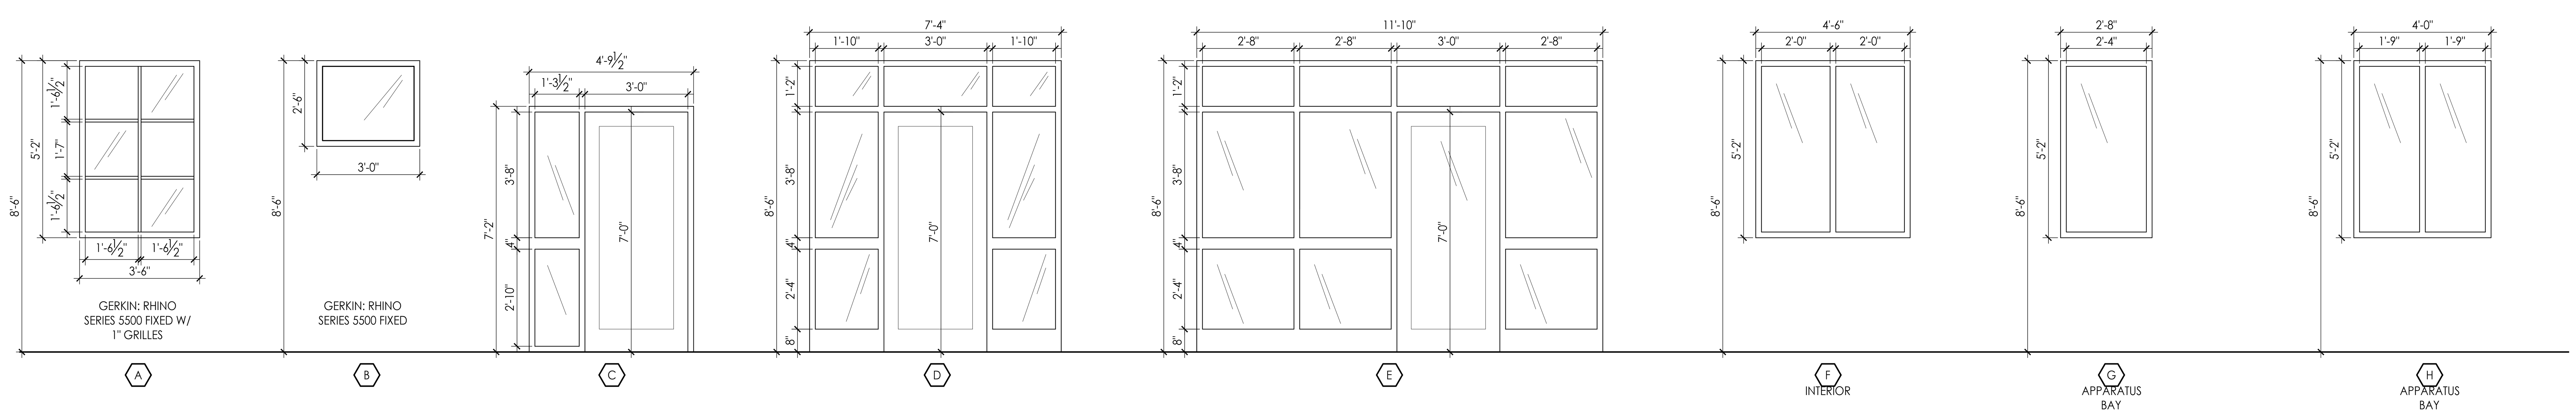

1 WINDOW TYPES
NOT TO SCALE

architecture
interiors
town planning

KAOD
K A Oldham Design, Inc

75 Jackson Street Suite 401
Newnan, Georgia 30263
Telephone: (770) 683-9170
Fax: (770) 683-9171
E-Mail: info@kaod.com
Web Site: www.kaod.com

PRINTED

DATE	COMMENTS
08.16.2018	50% REVIEW
08.22.2018	CLIENT REVIEW
09.27.18	FOR BID

FAYETTE CO. FIRE STATION NO. 4

278 MCELROY ROAD
FAYETTEVILLE, GEORGIA

Prepared for
FAYETTE CO.
FIRE DEPT

COMMISSION NO:
1748.00

SHEET TITLE:
DOOR & WINDOW SCHEDULE / DETAILS

SHEET NO:
A404

NOT ISSUED FOR CONSTRUCTION

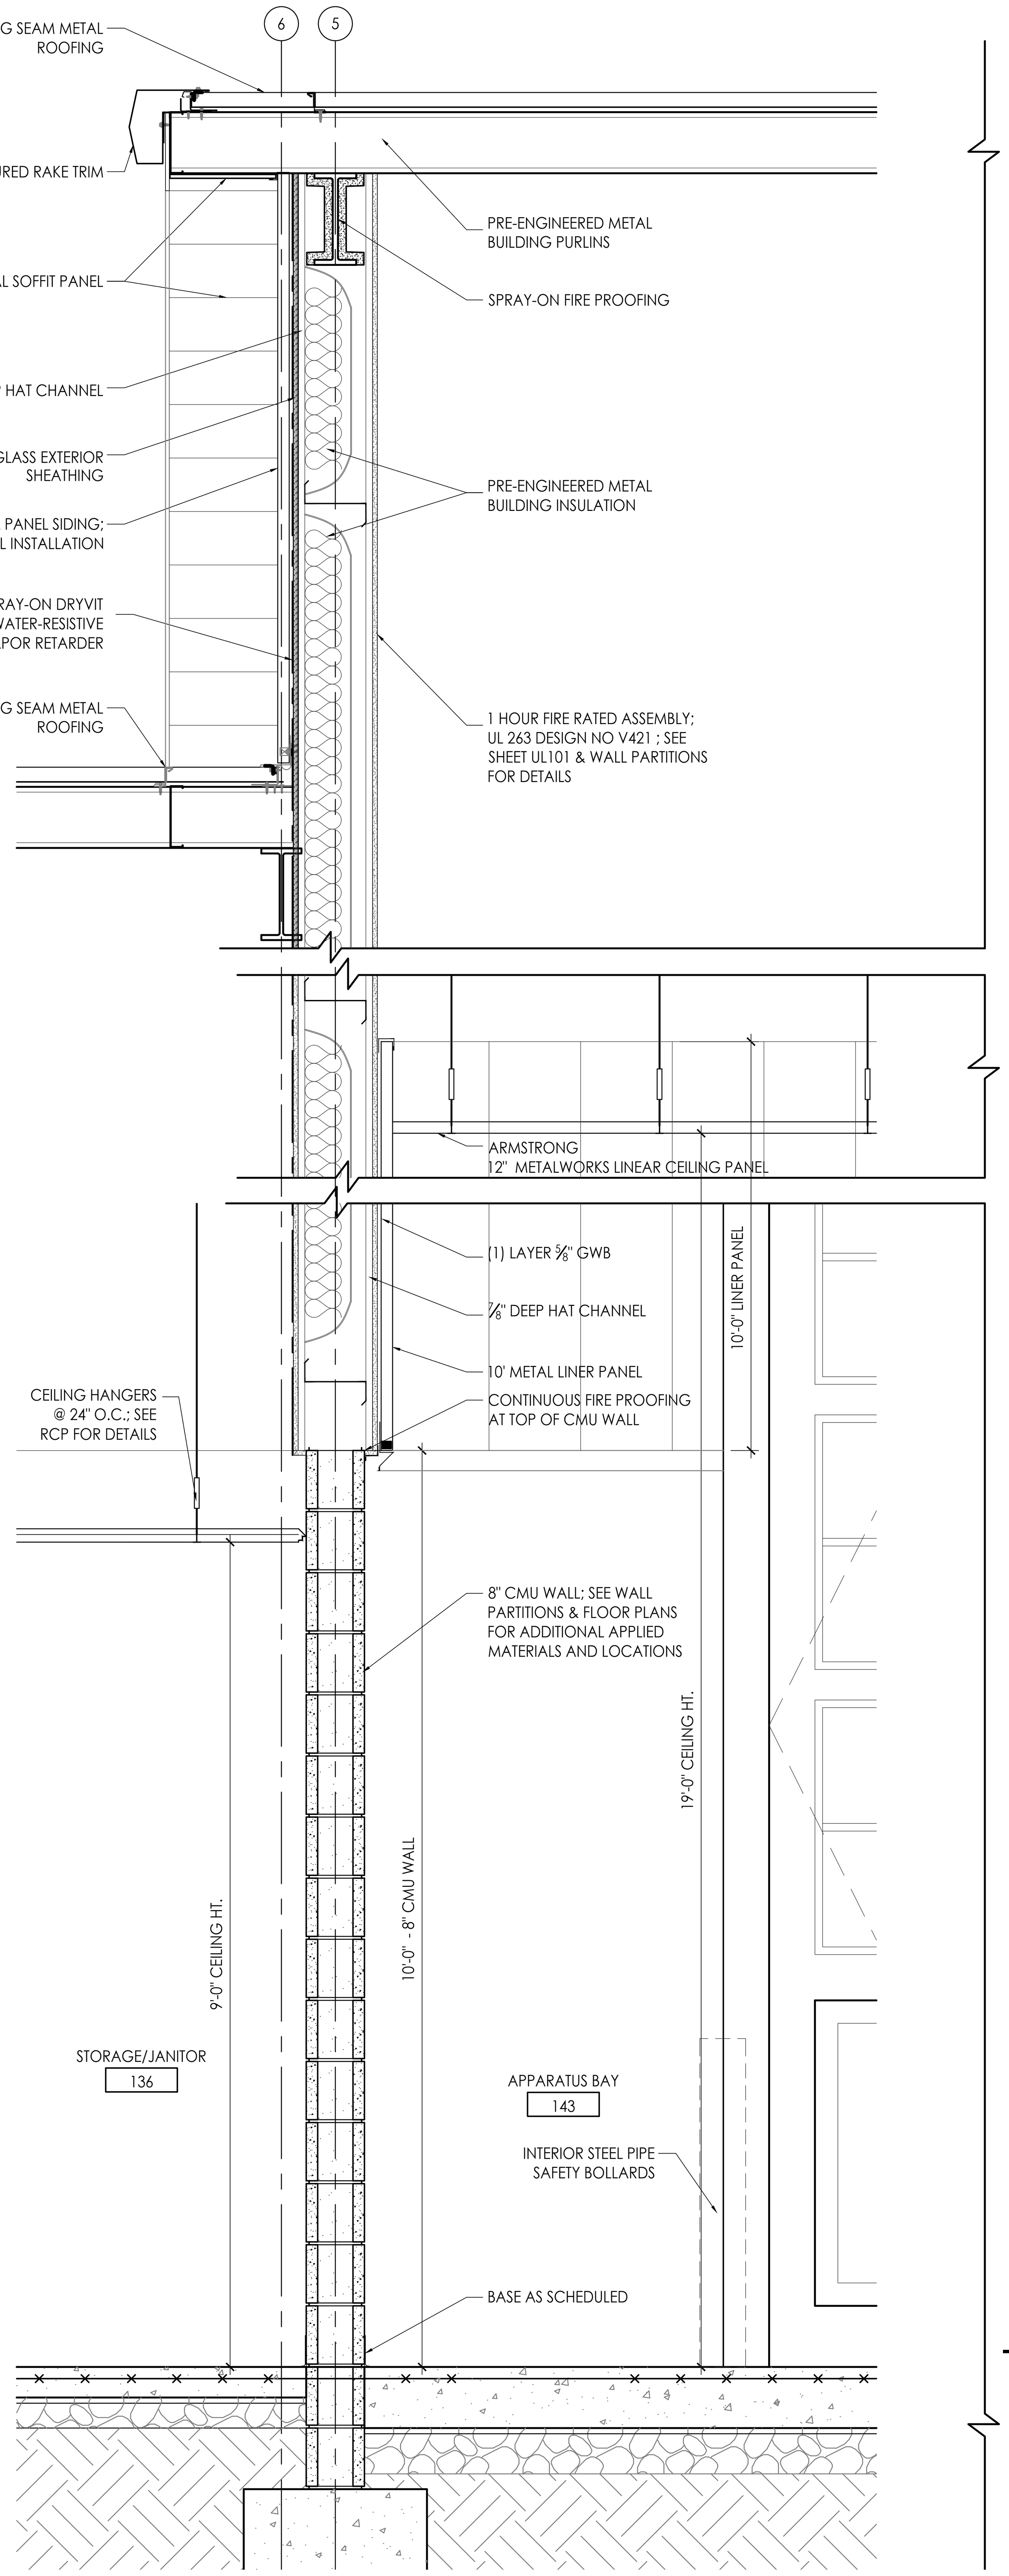

3 WALL SECTION @ 1 HOUR WALL ASSEMBLY
SCALE: 3/4"=1'-0"

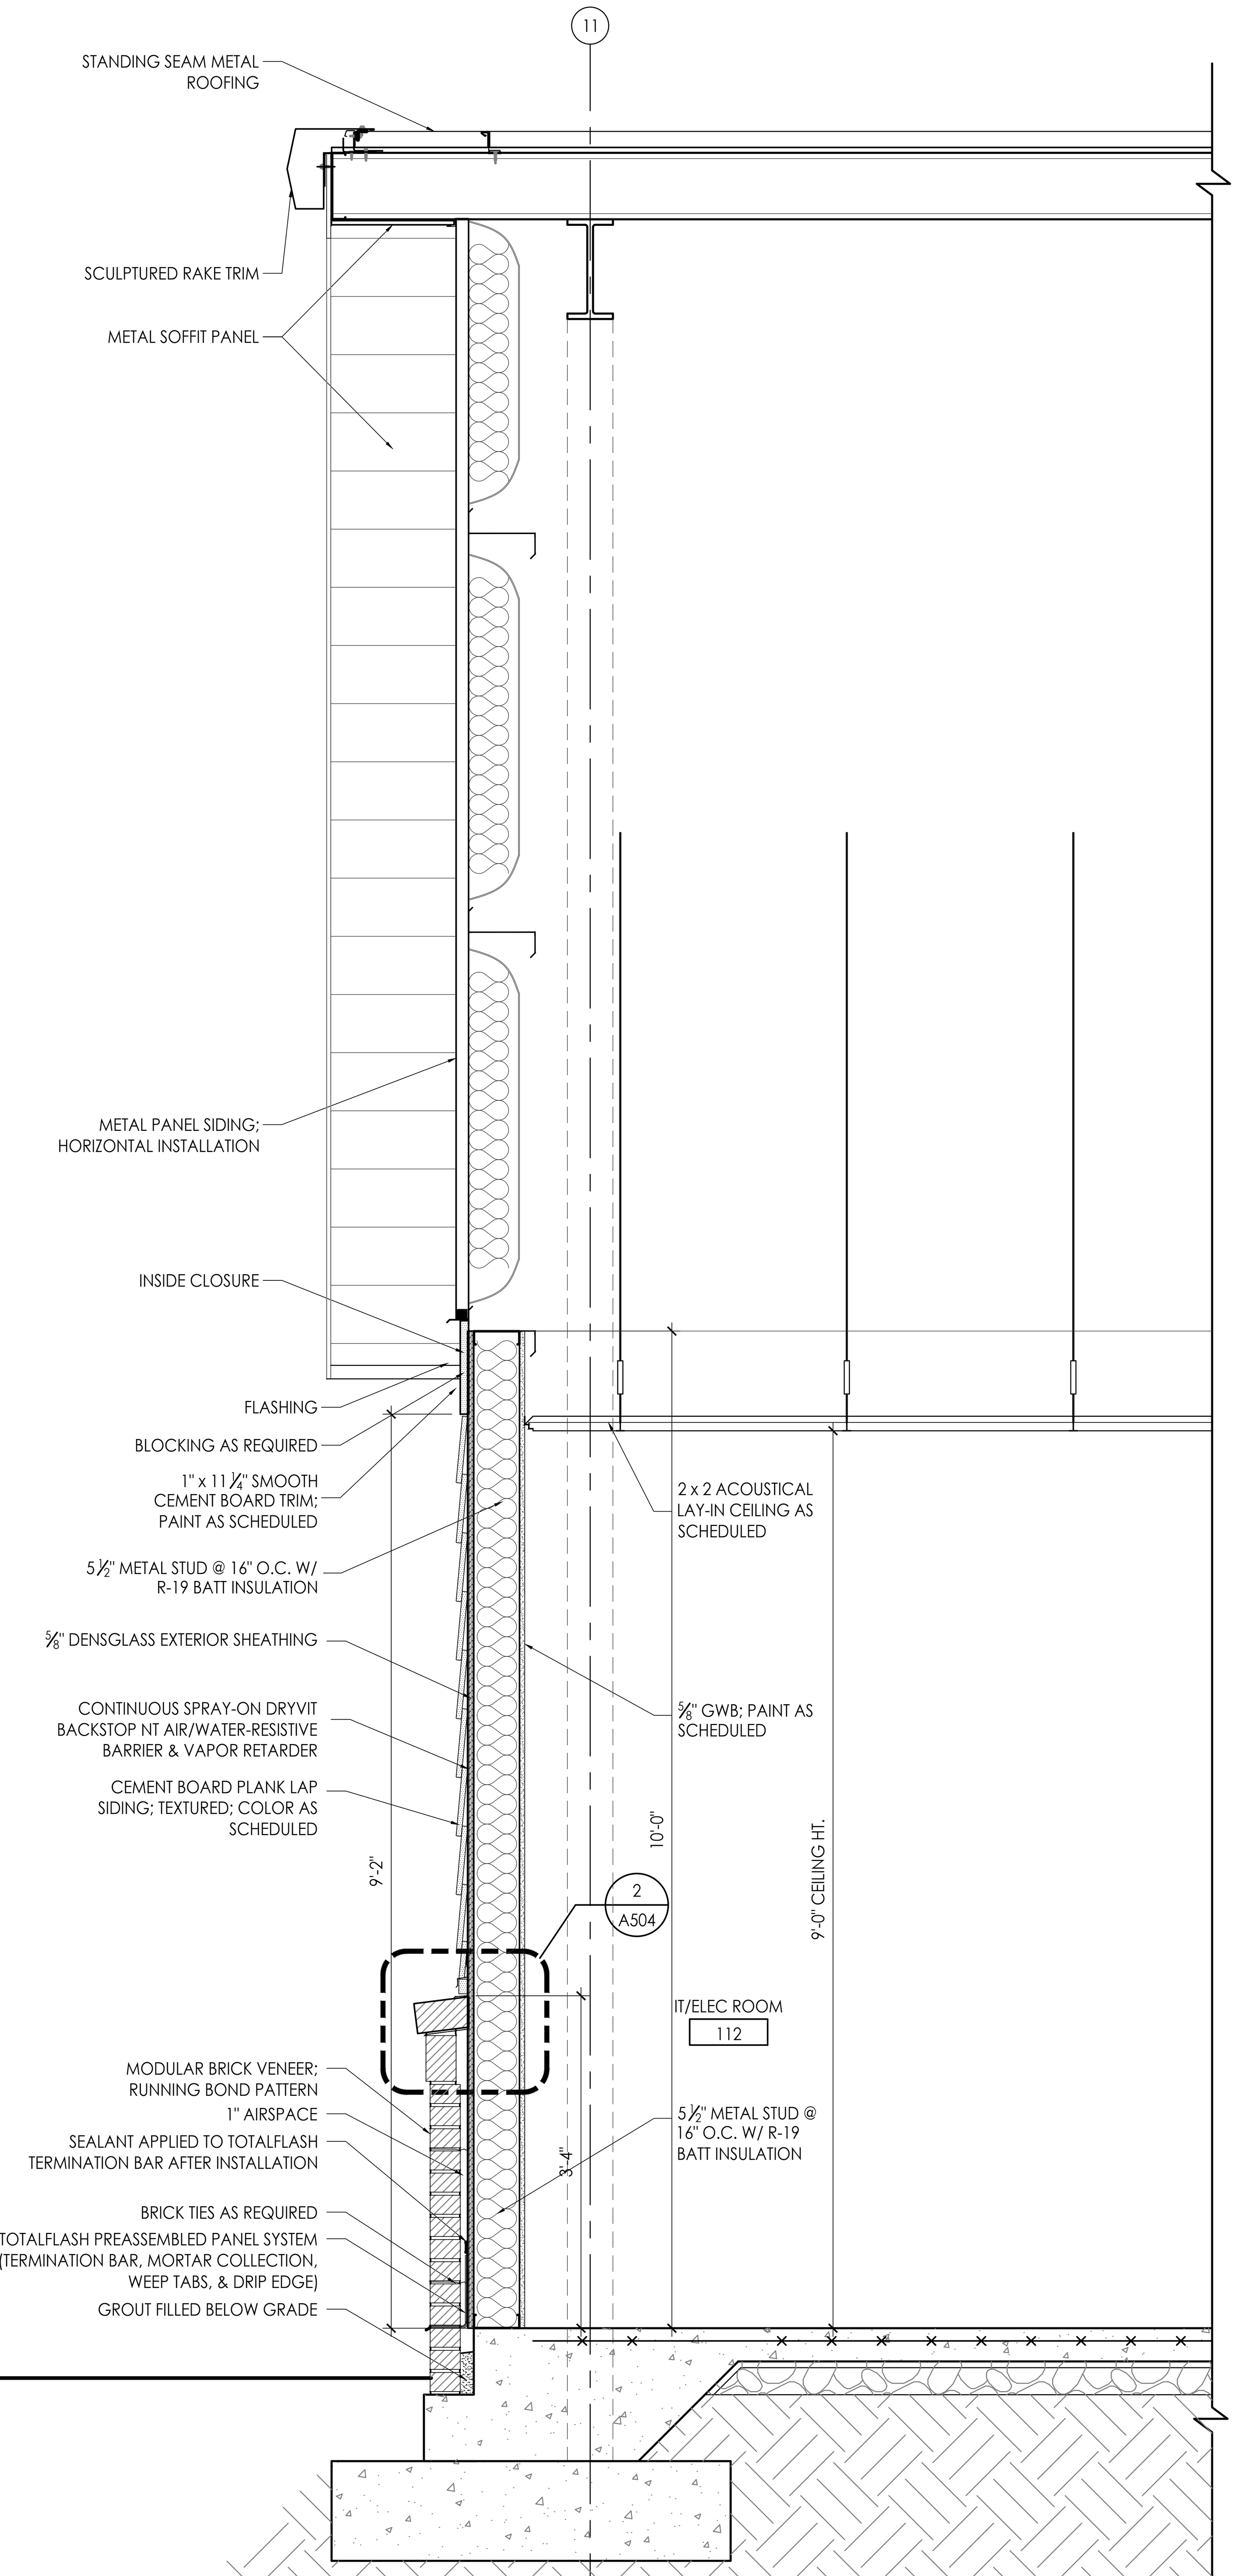

2 WALL SECTION
SCALE: 3/4"=1'-0"

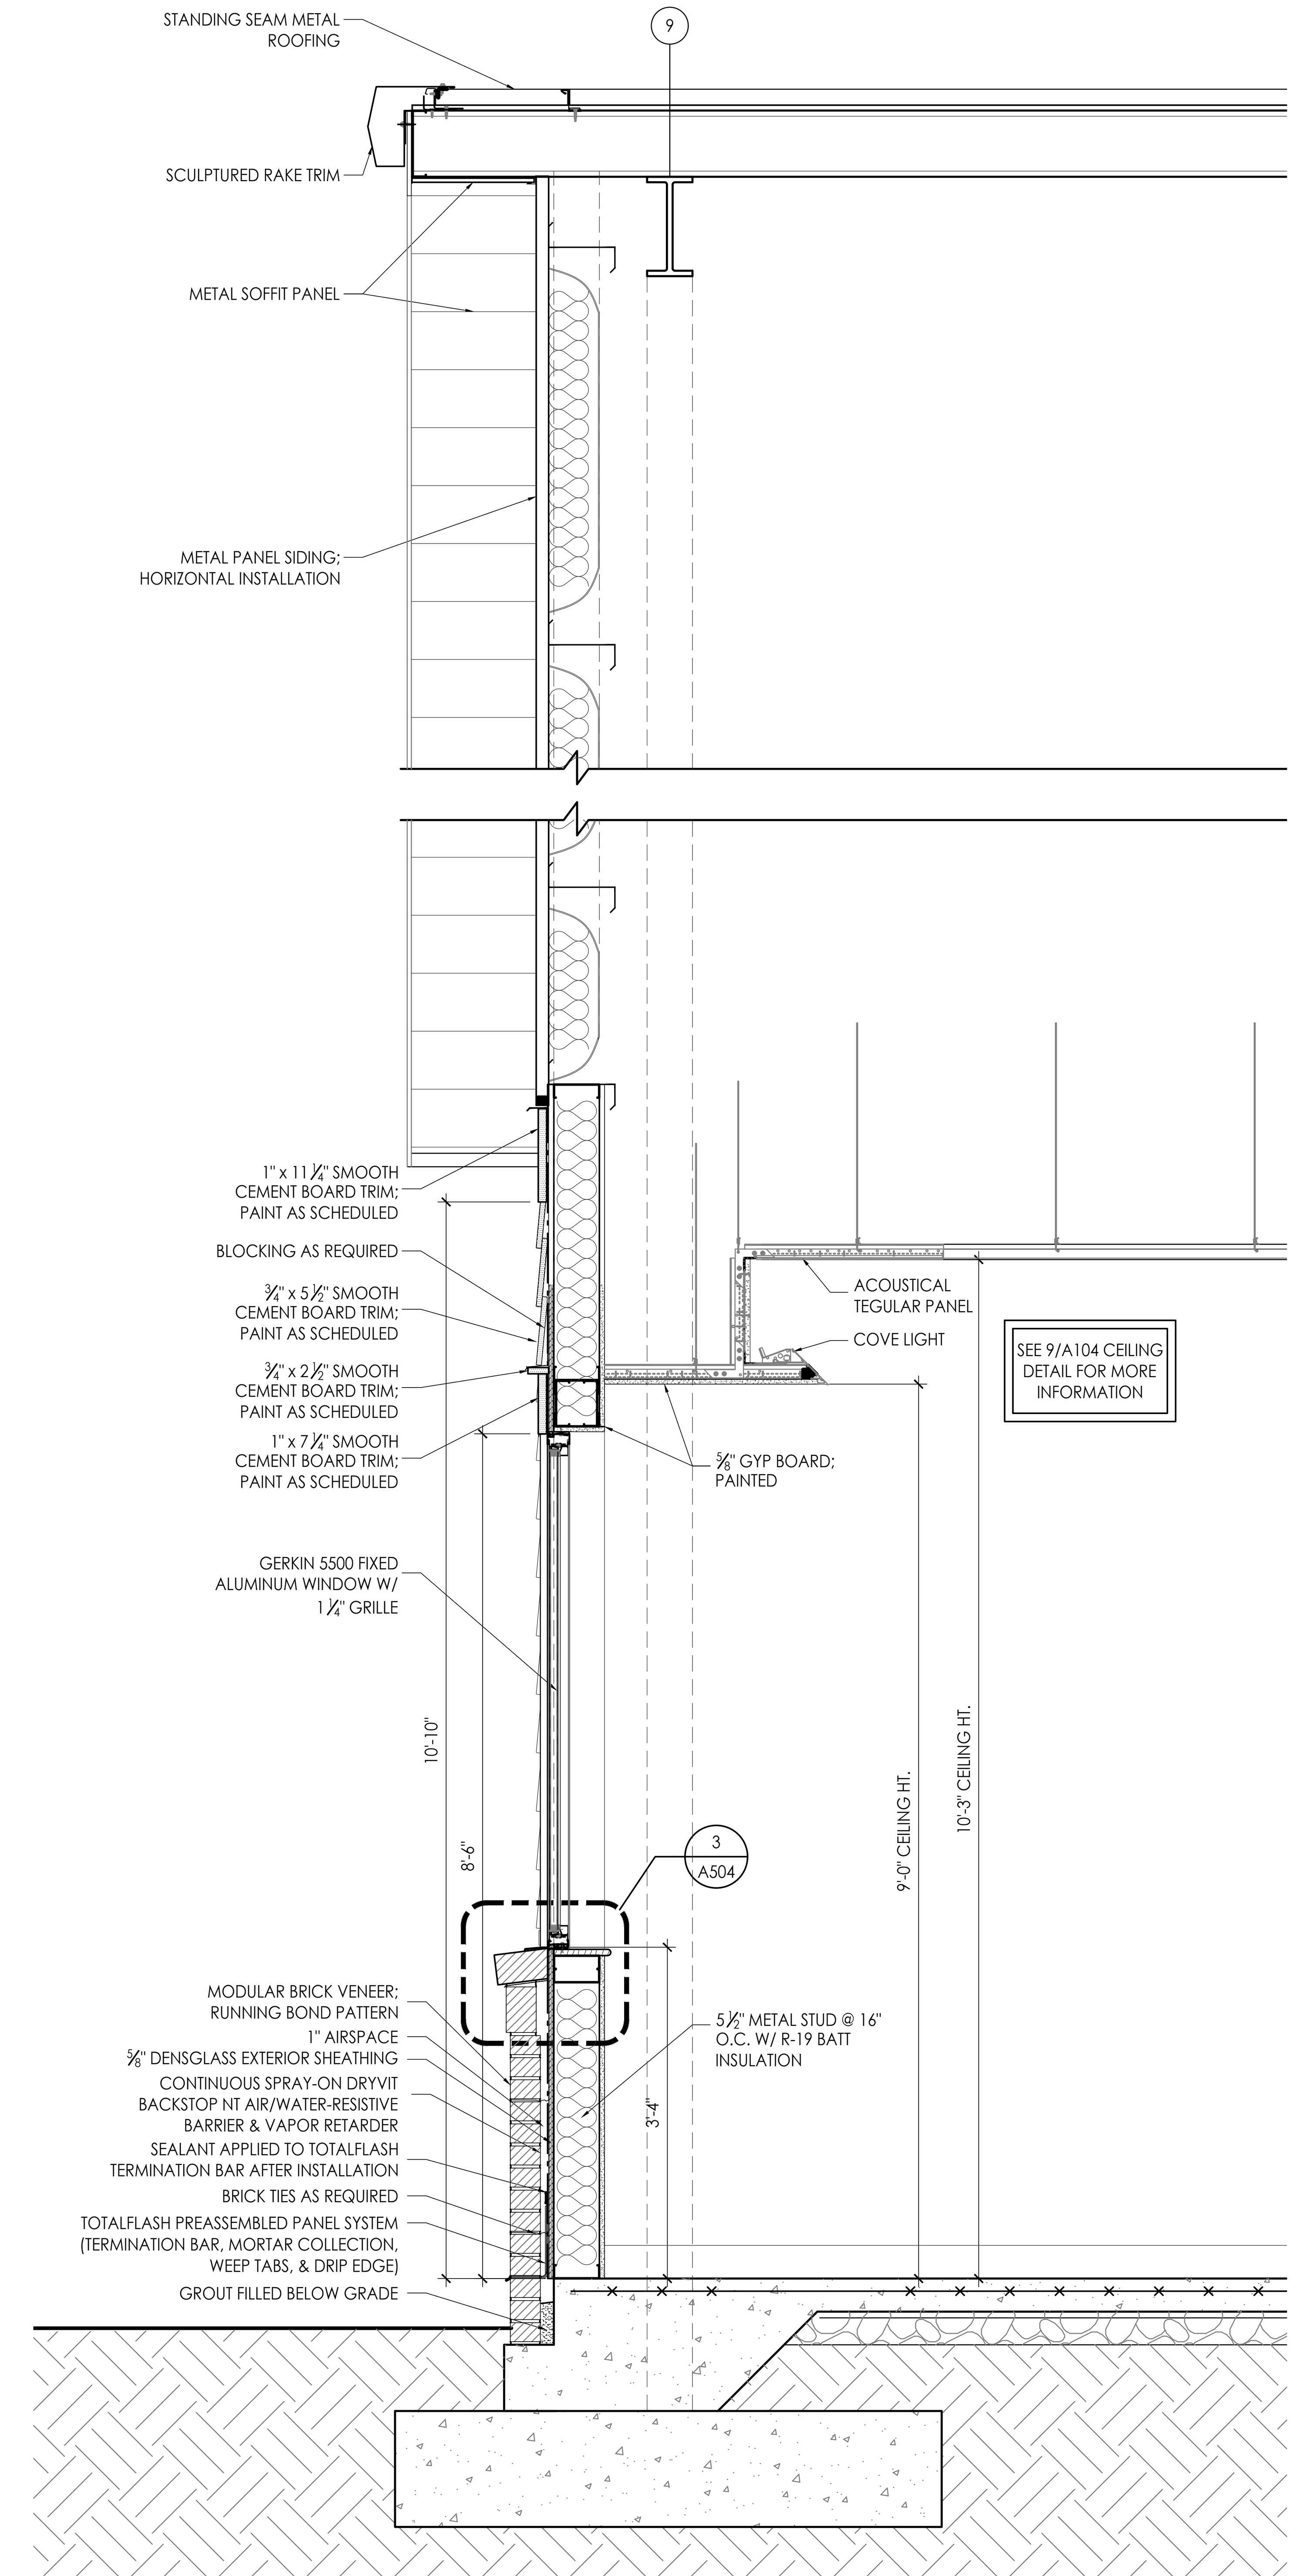

1 WALL SECTION @ WINDOW
SCALE: 3/4"=1'-0"

architecture
interiors
town planning

KAOD
K A Oldham Design, Inc

75 Jackson Street Suite 401
Newnan, Georgia 30263
Telephone: (770) 683-9170
Fax: (770) 683-9171
E-Mail: info@kaod.com
Web Site: www.kaod.com

PRINTED

DATE	COMMENTS
08.16.2018	50% REVIEW
08.22.2018	CLIENT REVIEW
09.27.18	FOR BID

STATE OF GEORGIA
KIPPARD A. OLDHAM
REGISTERED ARCHITECT

FAYETTE CO. FIRE STATION NO. 4

278 MCELROY ROAD
FAYETTEVILLE, GEORGIA

Prepared for
FAYETTE CO.
FIRE DEPT

COMMISSION NO:
1748.00

SHEET TITLE:
WALL SECTIONS

SHEET NO:
A501

NOT ISSUED FOR CONSTRUCTION

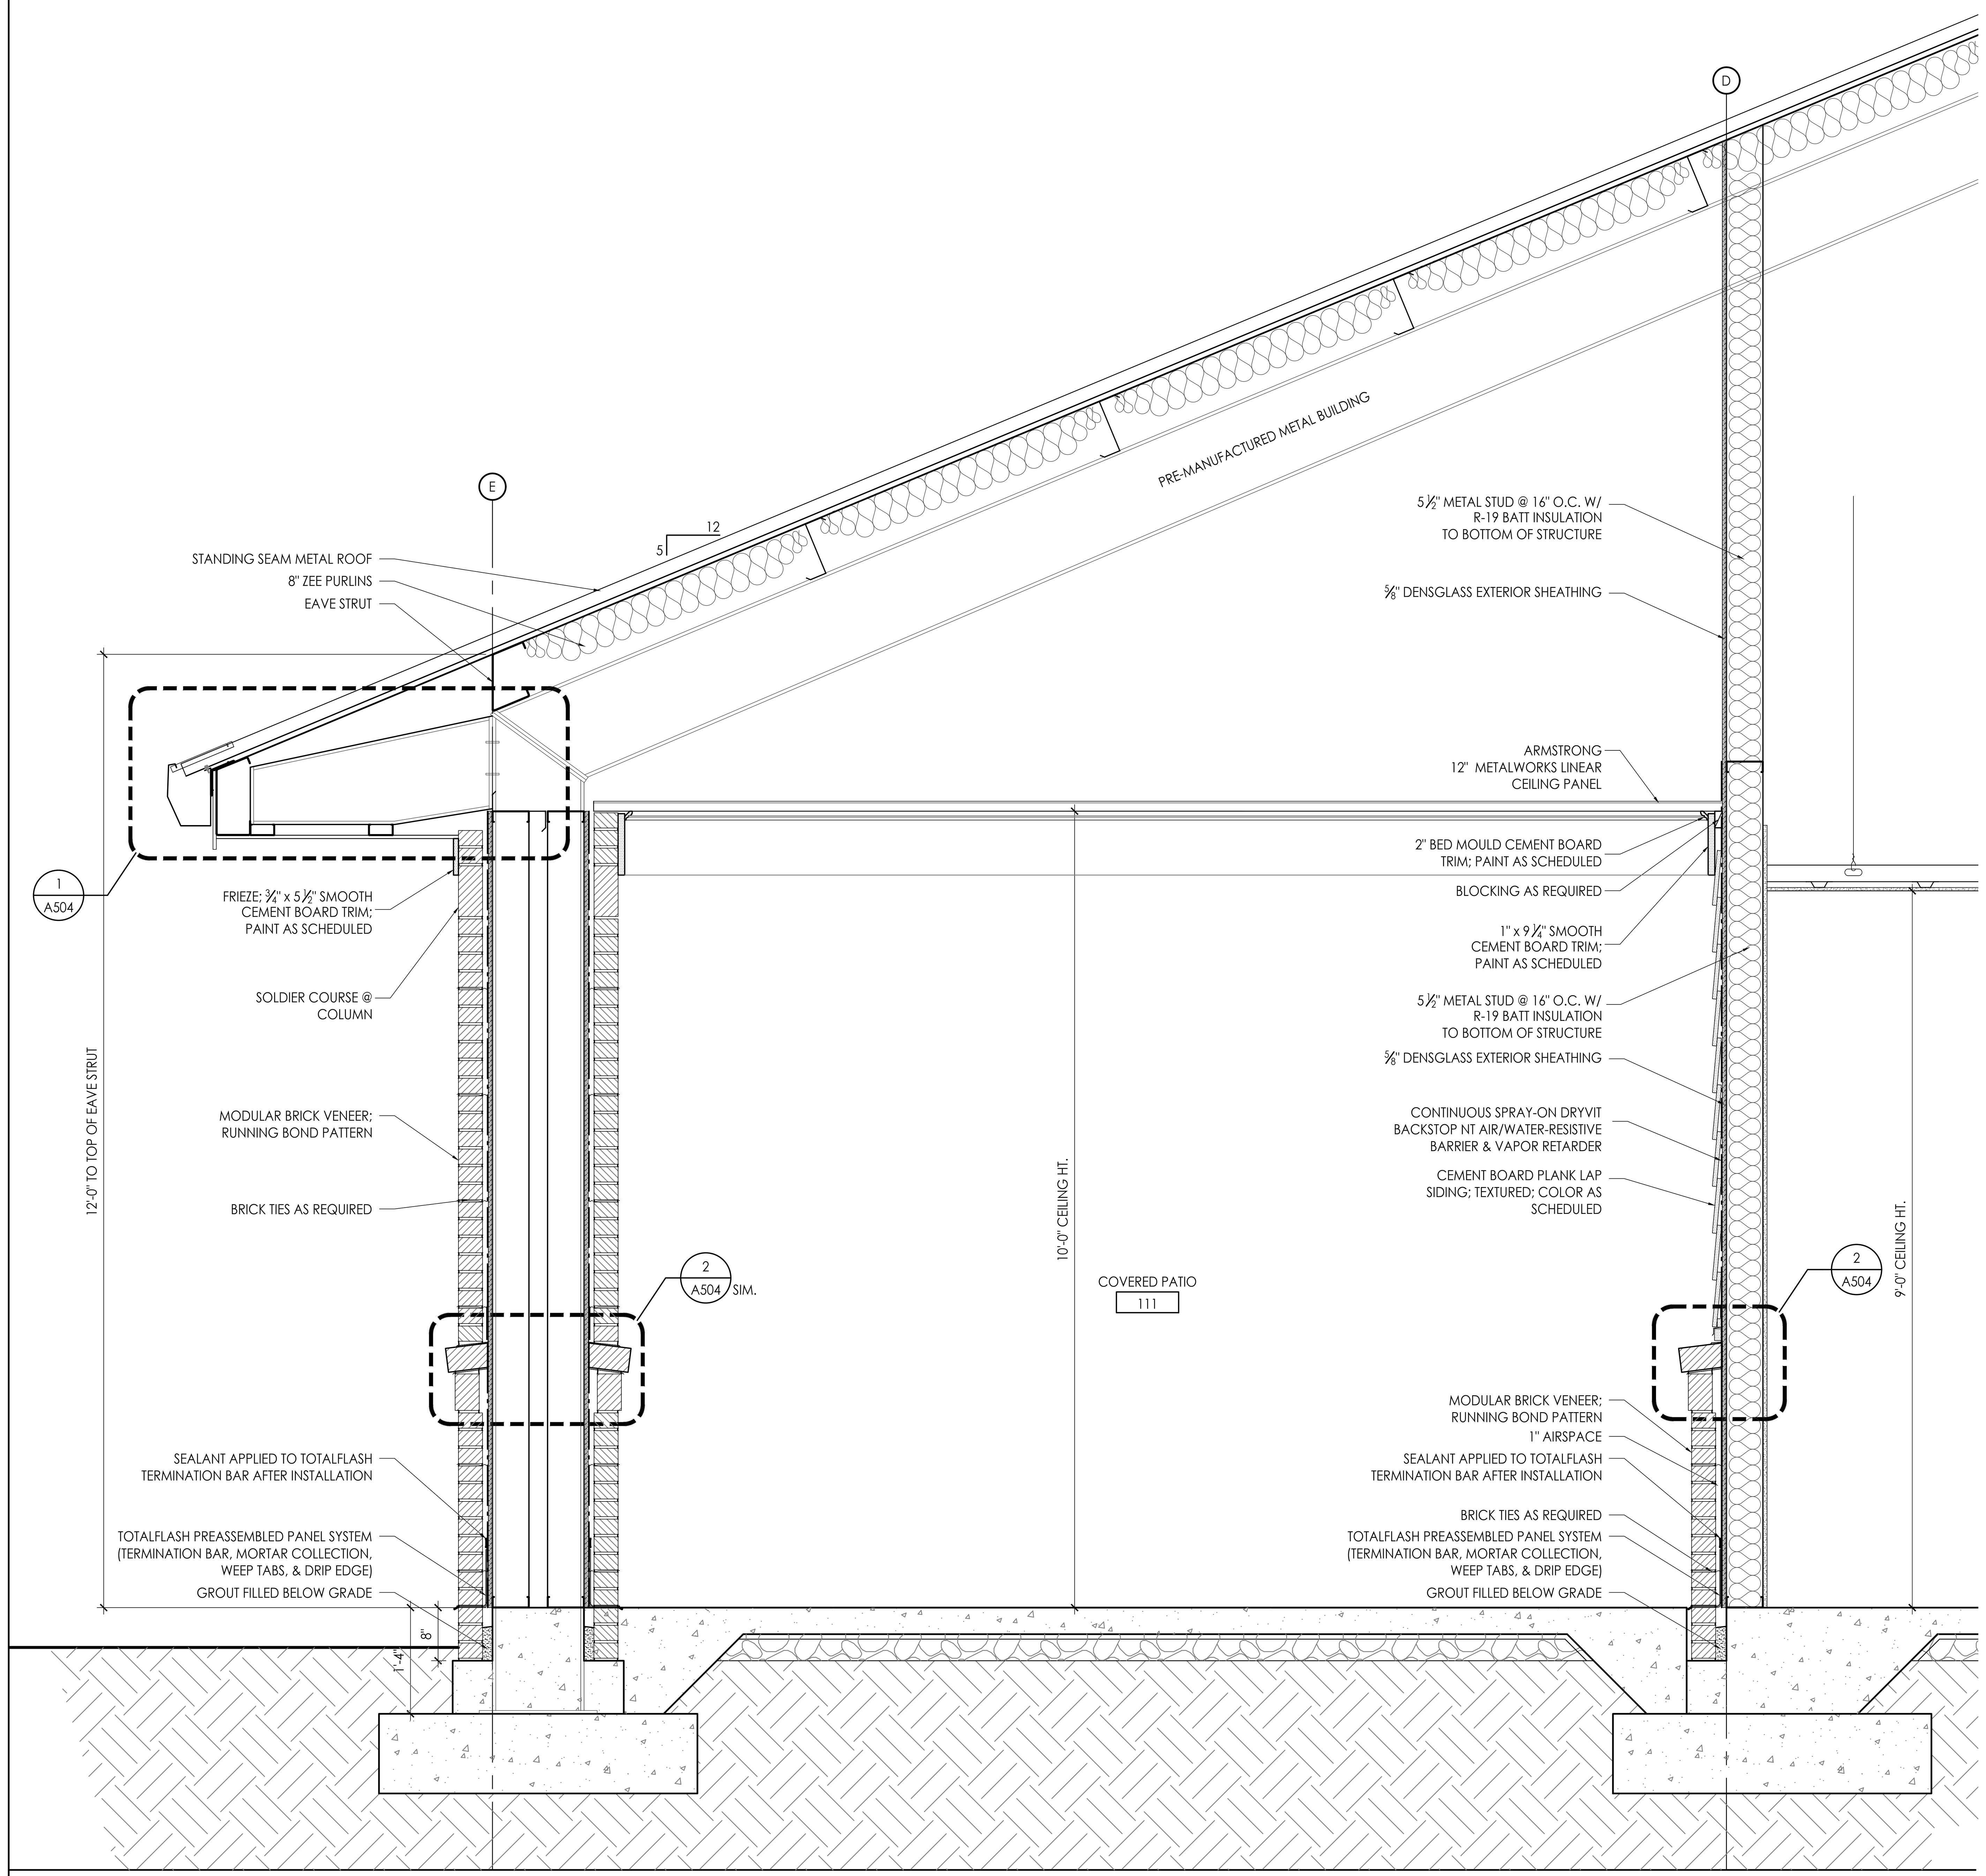

2 WALL SECTIONS @ COVERED PATIO
SCALE: 3/4"=1'-0"

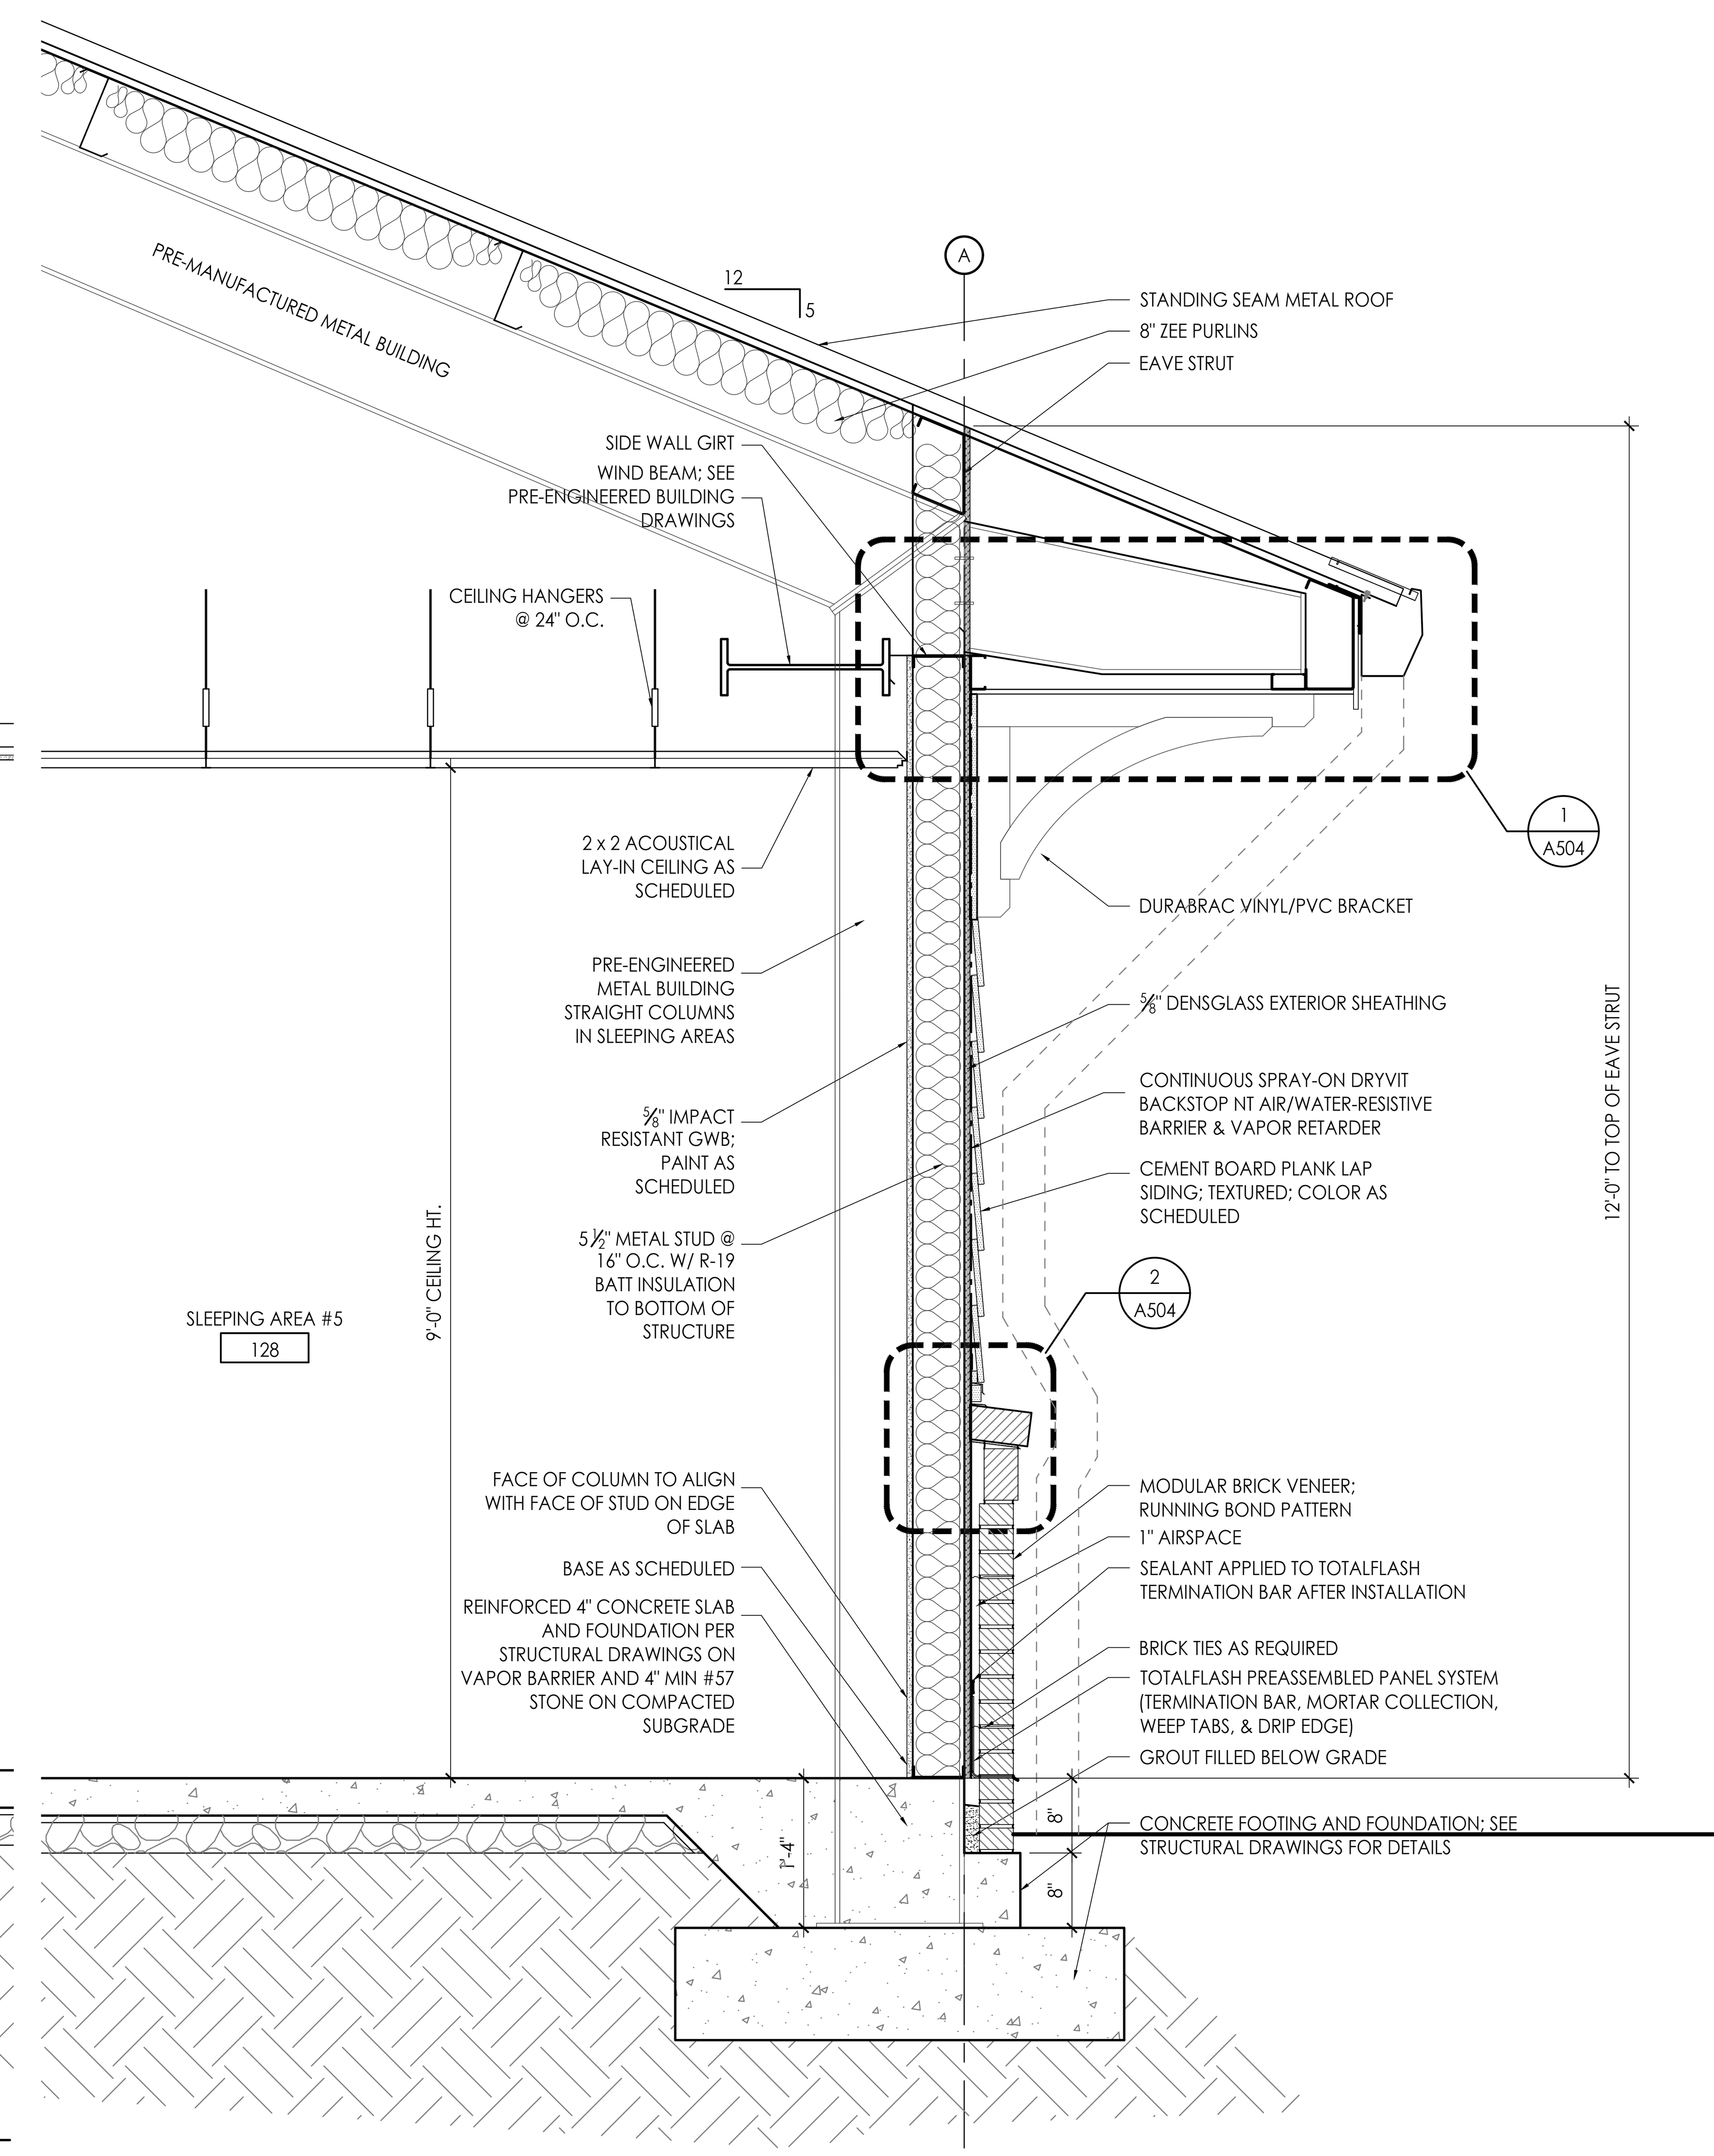

1 WALL SECTION @ SLEEPING AREA
SCALE: 3/4"=1'-0"

architecture
interiors
town planning

KAOD
K A Oldham Design, Inc

75 Jackson Street Suite 401
Newnan, Georgia 30263
Telephone: (770) 683-9170
Fax: (770) 683-9171
E-Mail: info@kaod.com
Web Site: www.kaod.com

PRINTED

DATE	COMMENTS
08.16.2018	50% REVIEW
08.22.2018	CLIENT REVIEW
09.27.18	FOR BID

STATE OF GEORGIA
KIPPARD A. OLDHAM
REGISTERED ARCHITECT

FAYETTE CO. FIRE STATION NO. 4

278 MCELROY ROAD
FAYETTEVILLE, GEORGIA

Prepared for
FAYETTE CO. FIRE DEPT

COMMISSION NO:
1748.00

SHEET TITLE:
WALL SECTIONS

SHEET NO:
A502
NOT ISSUED FOR CONSTRUCTION

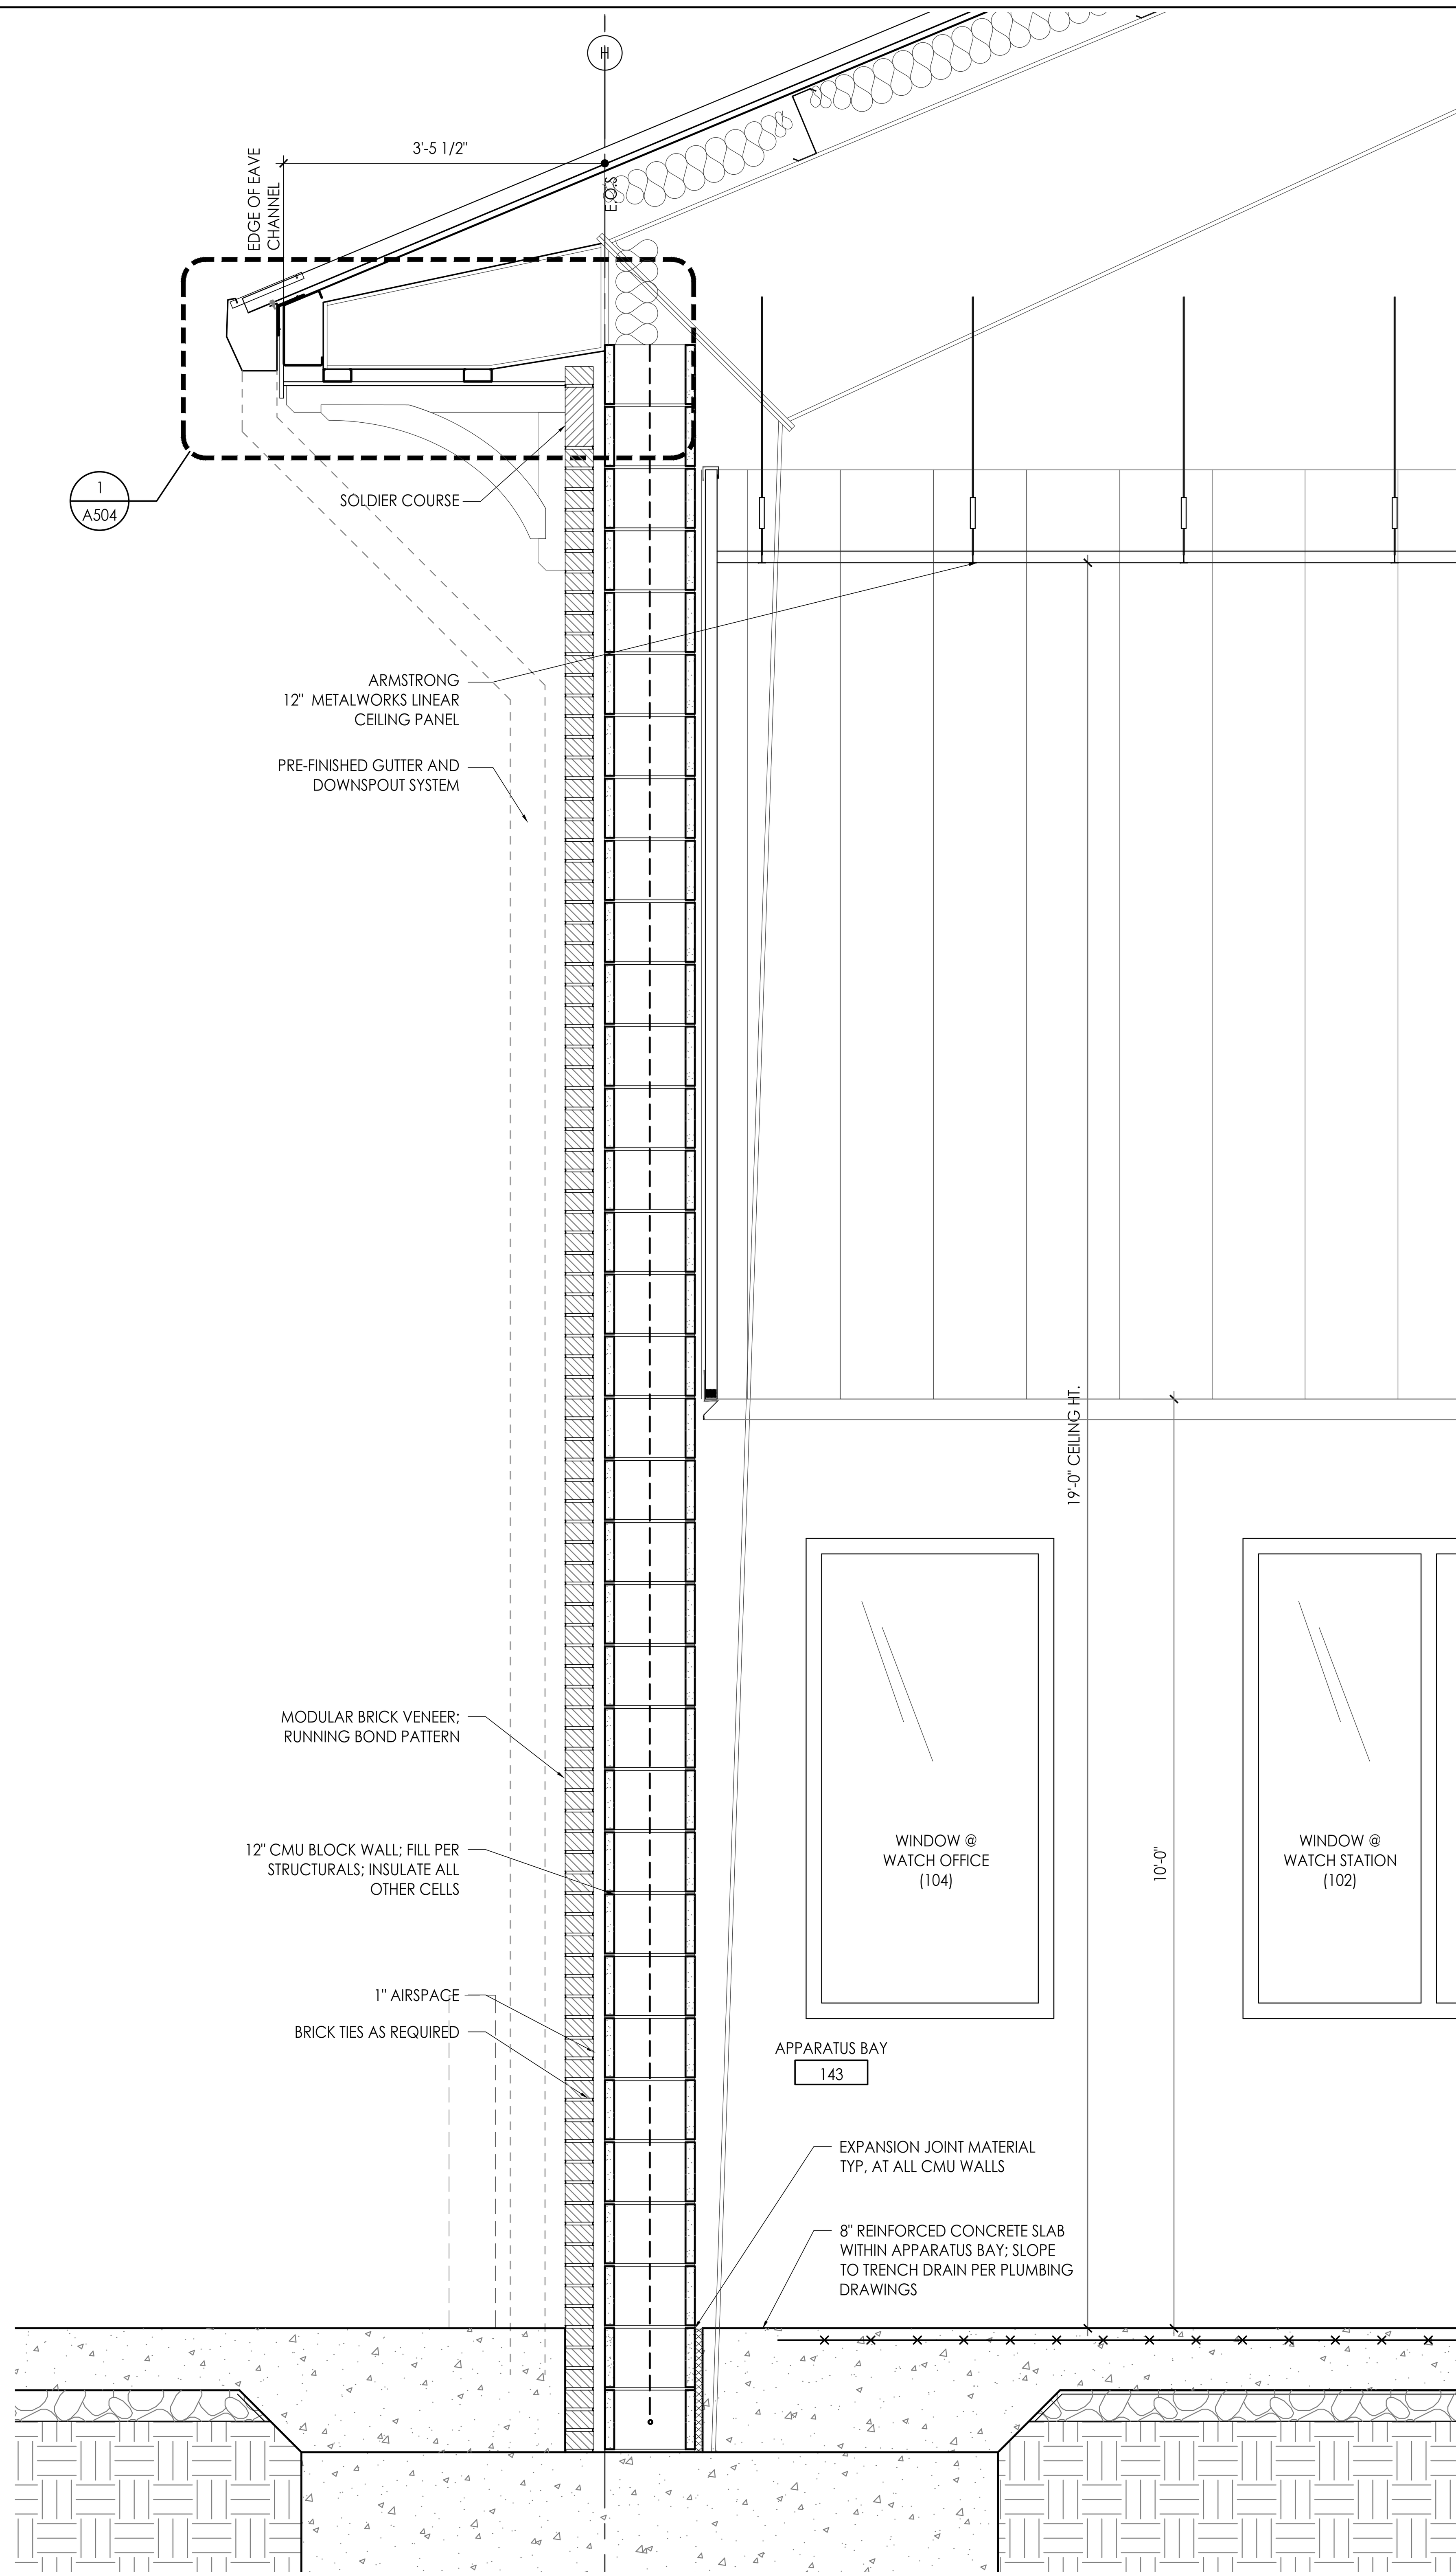

2 SECTION @ APPARATUS BAY
SCALE: 3/4"=1'-0"

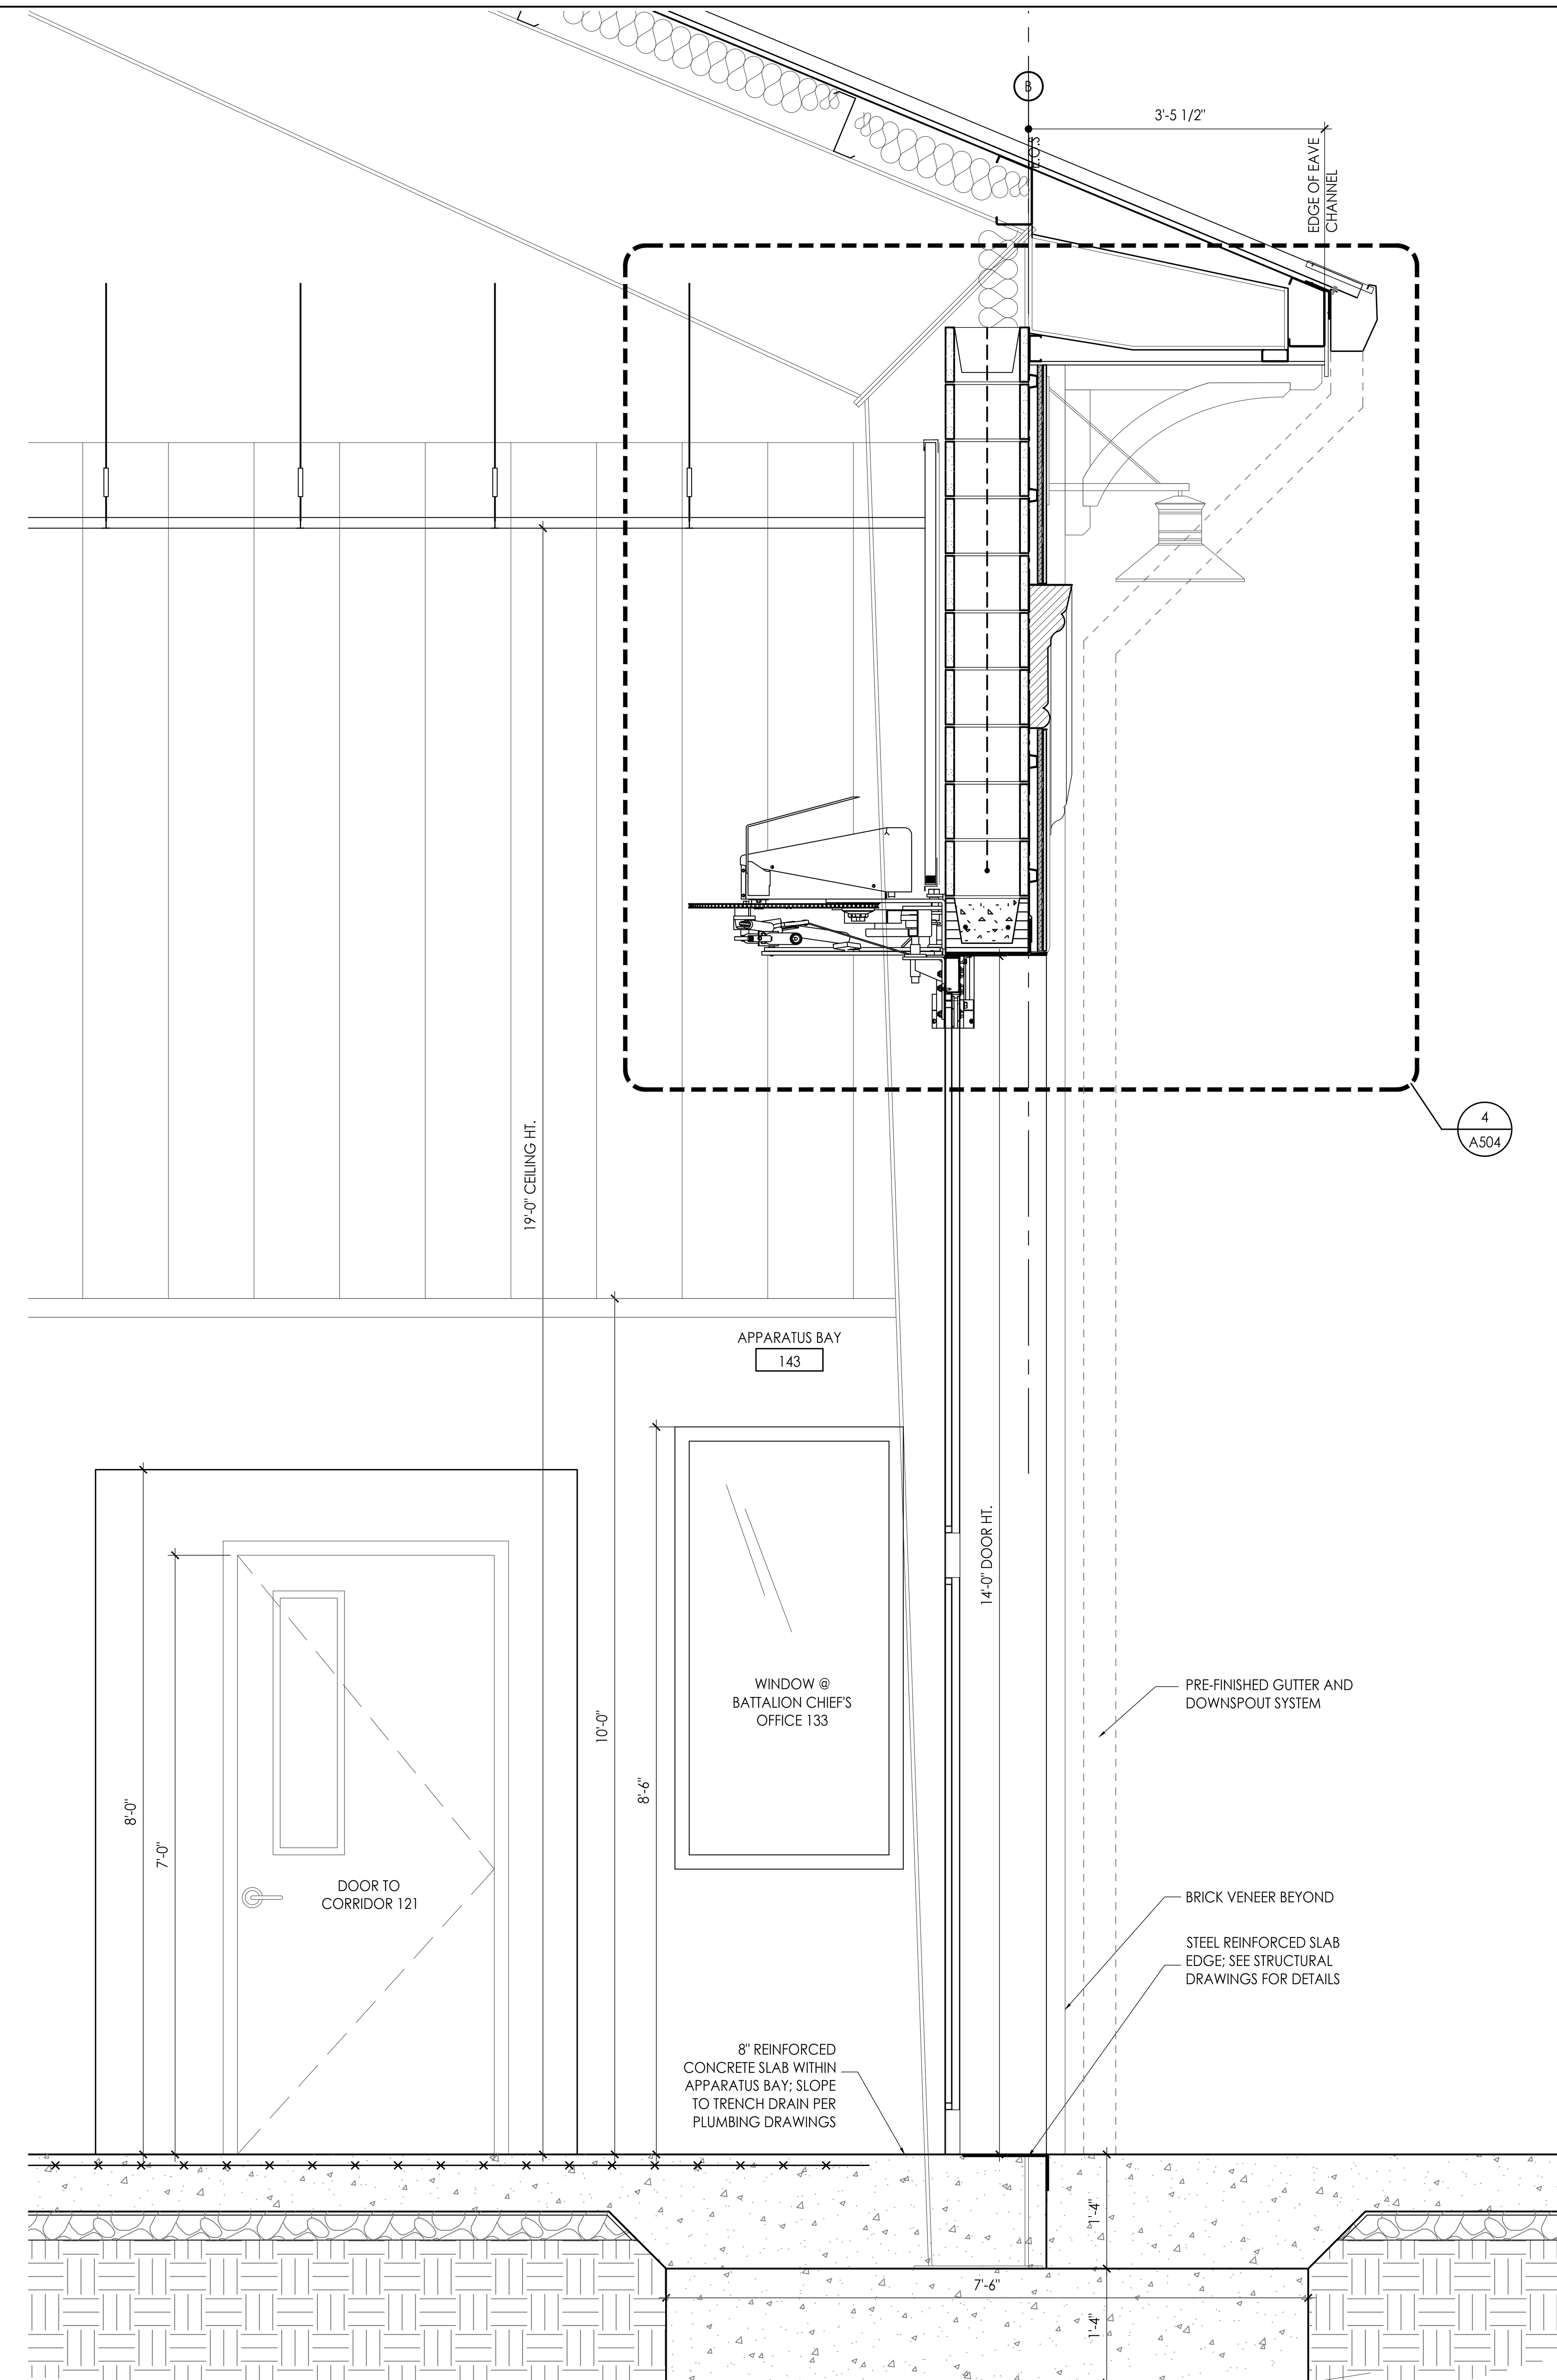

1 SECTION @ APPARATUS BAY DOOR
SCALE: 3/4"=1'-0"

architecture
interiors
town planning

KAOD
K A Oldham Design, Inc

75 Jackson Street Suite 401
Newnan, Georgia 30263
Telephone: (770) 683-9170
Fax: (770) 683-9171
E-Mail: info@kaod.com
Web Site: www.kaod.com

PRINTED

DATE	COMMENTS
08.16.2018	50% REVIEW
08.22.2018	CLIENT REVIEW
09.27.18	FOR BID

FAYETTE CO.
FIRE STATION NO. 4

278 MCELROY ROAD
FAYETTEVILLE, GEORGIA

Prepared for
FAYETTE CO.
FIRE DEPT

COMMISSION NO:
1748.00

SHEET TITLE:
WALL SECTIONS

SHEET NO:
A503
NOT ISSUED FOR CONSTRUCTION

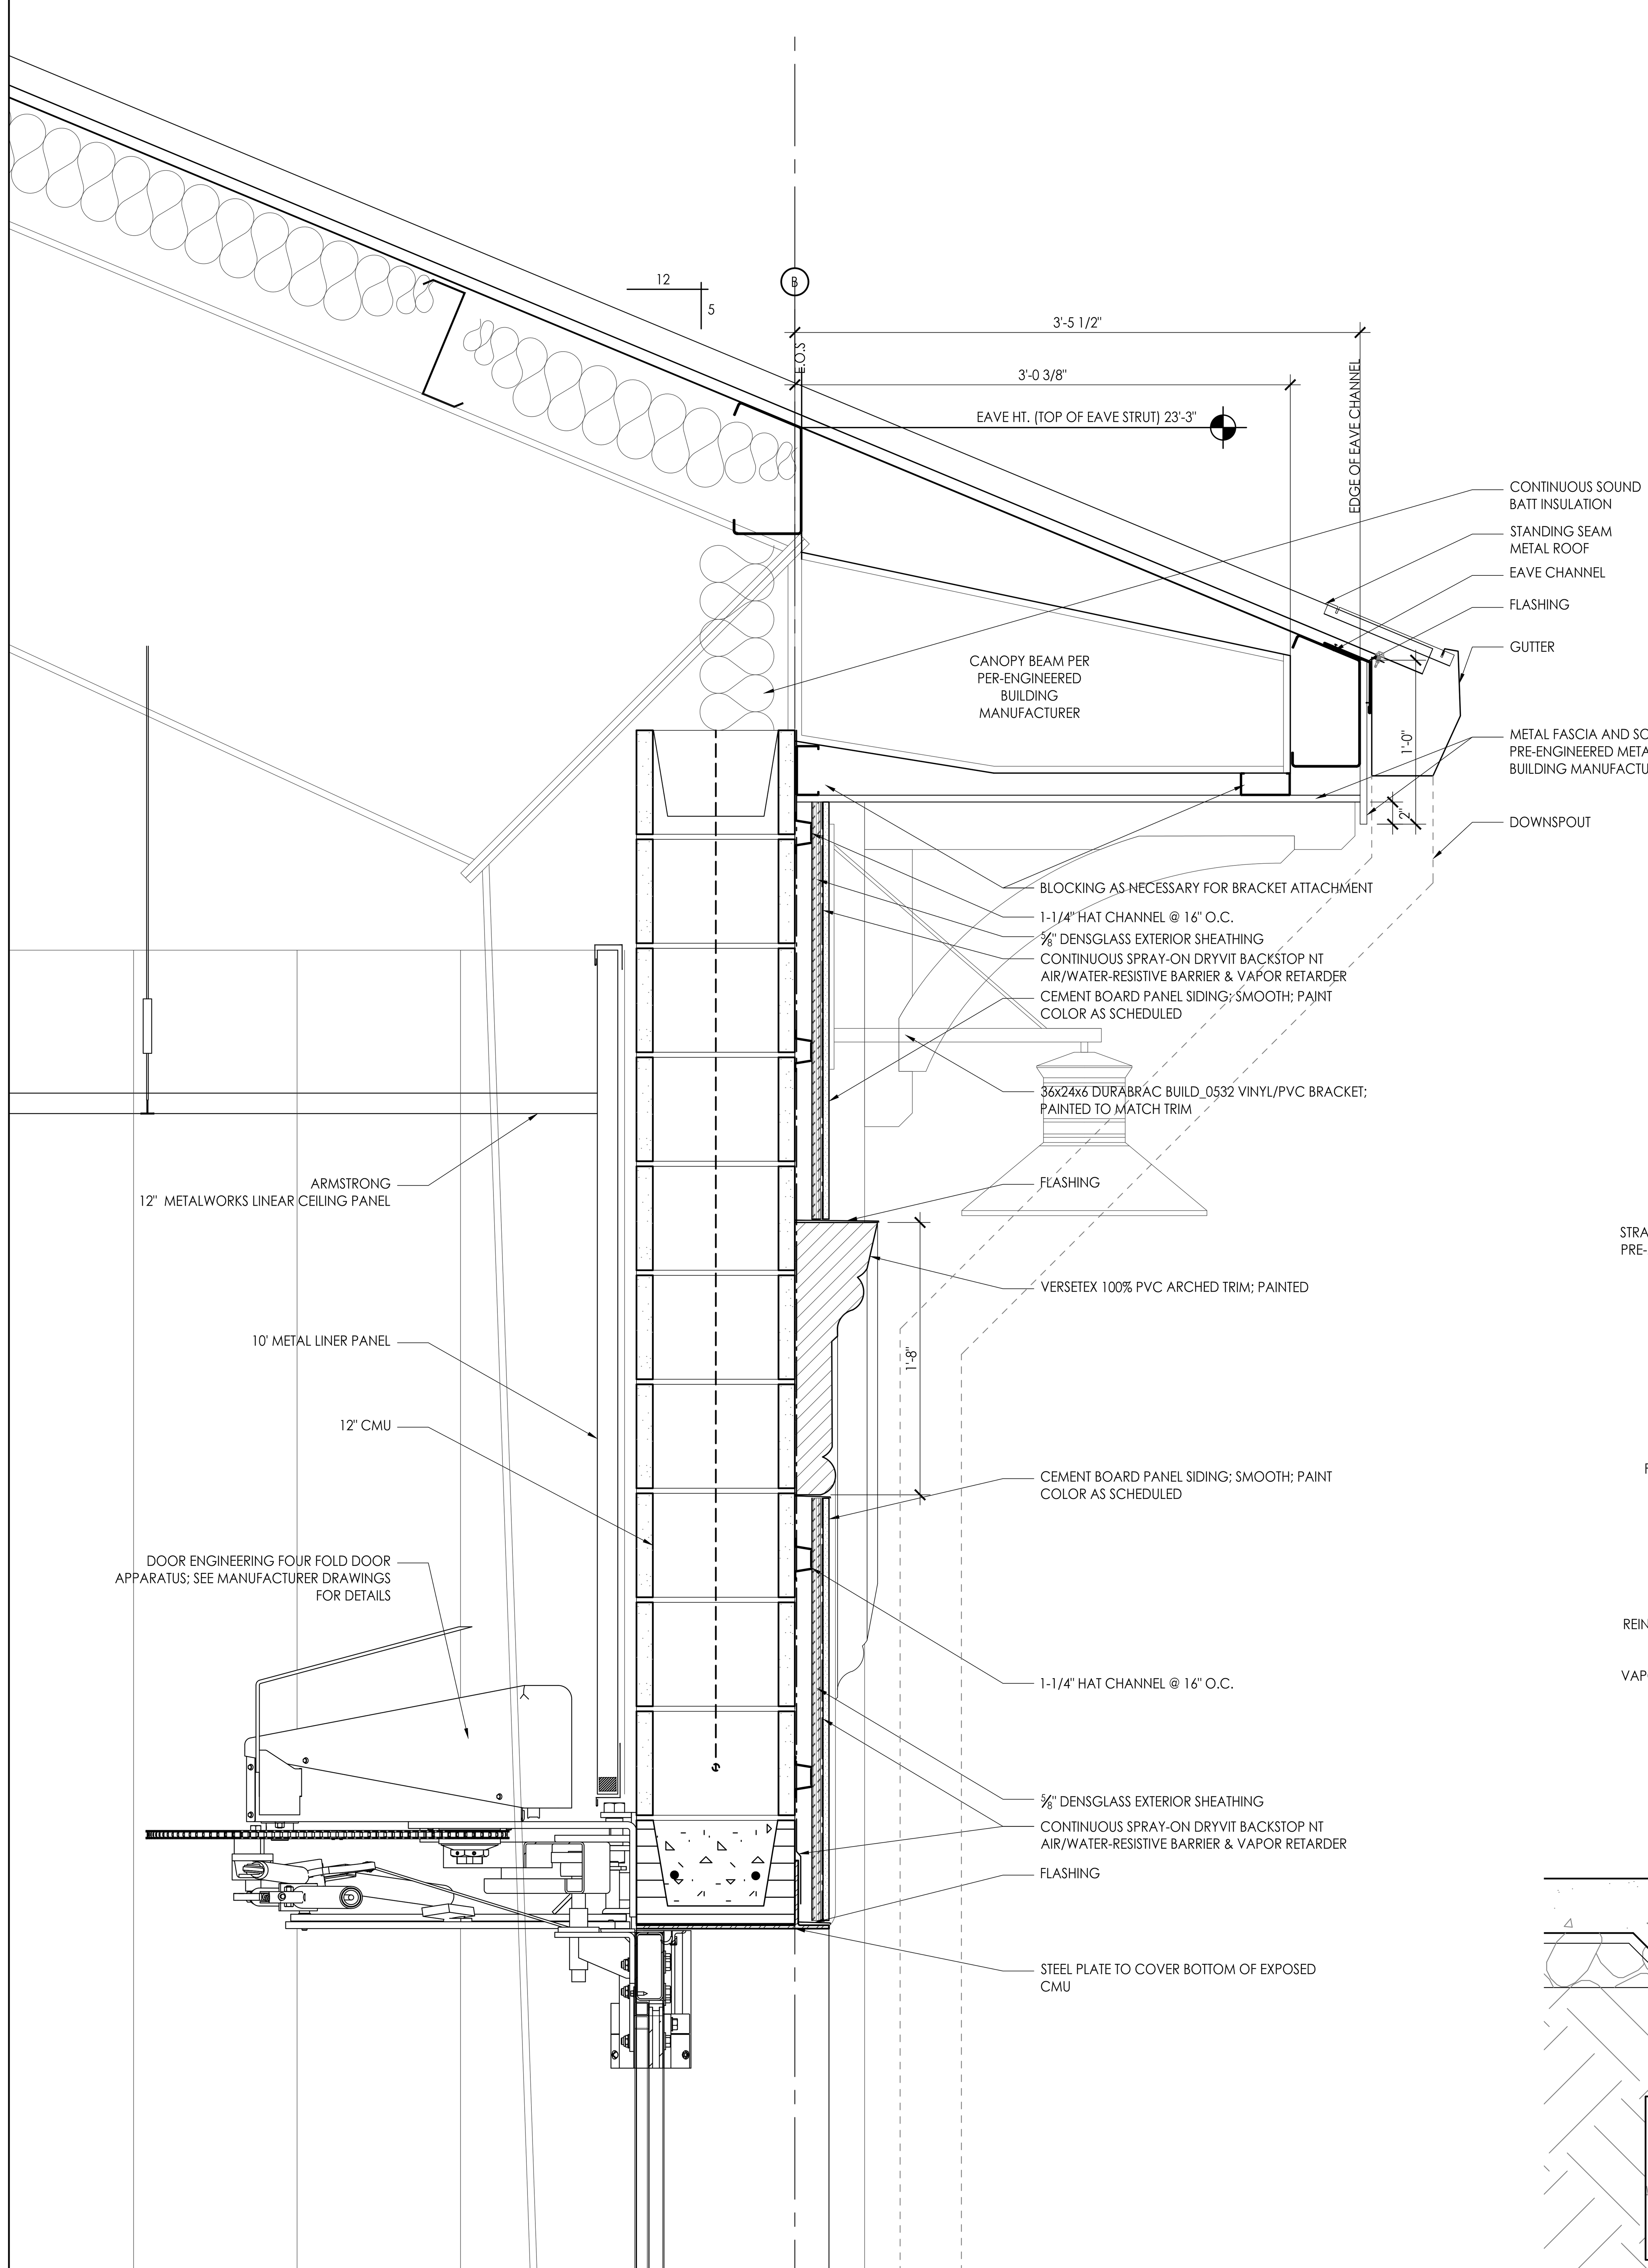

4 DETAIL @ APPARATUS BAY DOOR HEADER & EAVE
SCALE: 1 1/2"=1'-0"

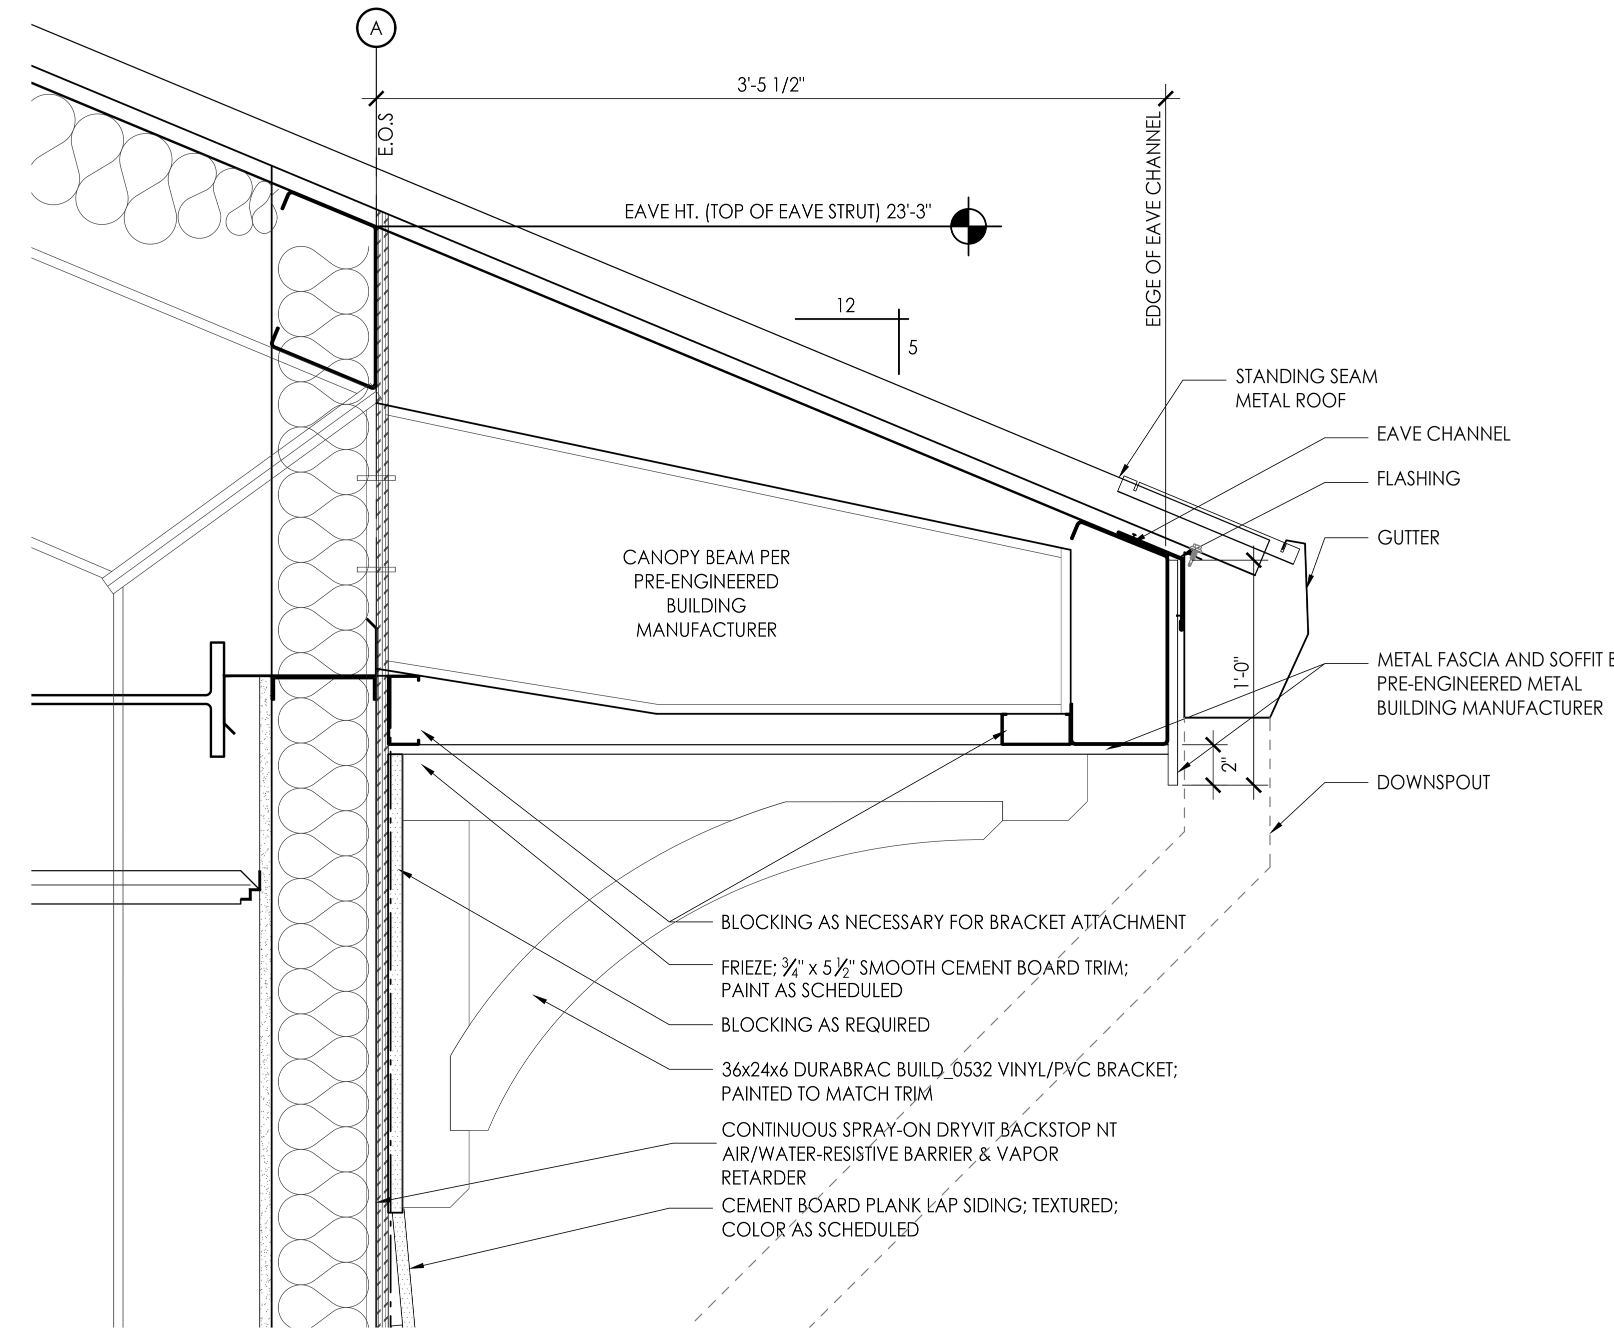

1 DETAIL @ EAVE
SCALE: 1 1/2"=1'-0"

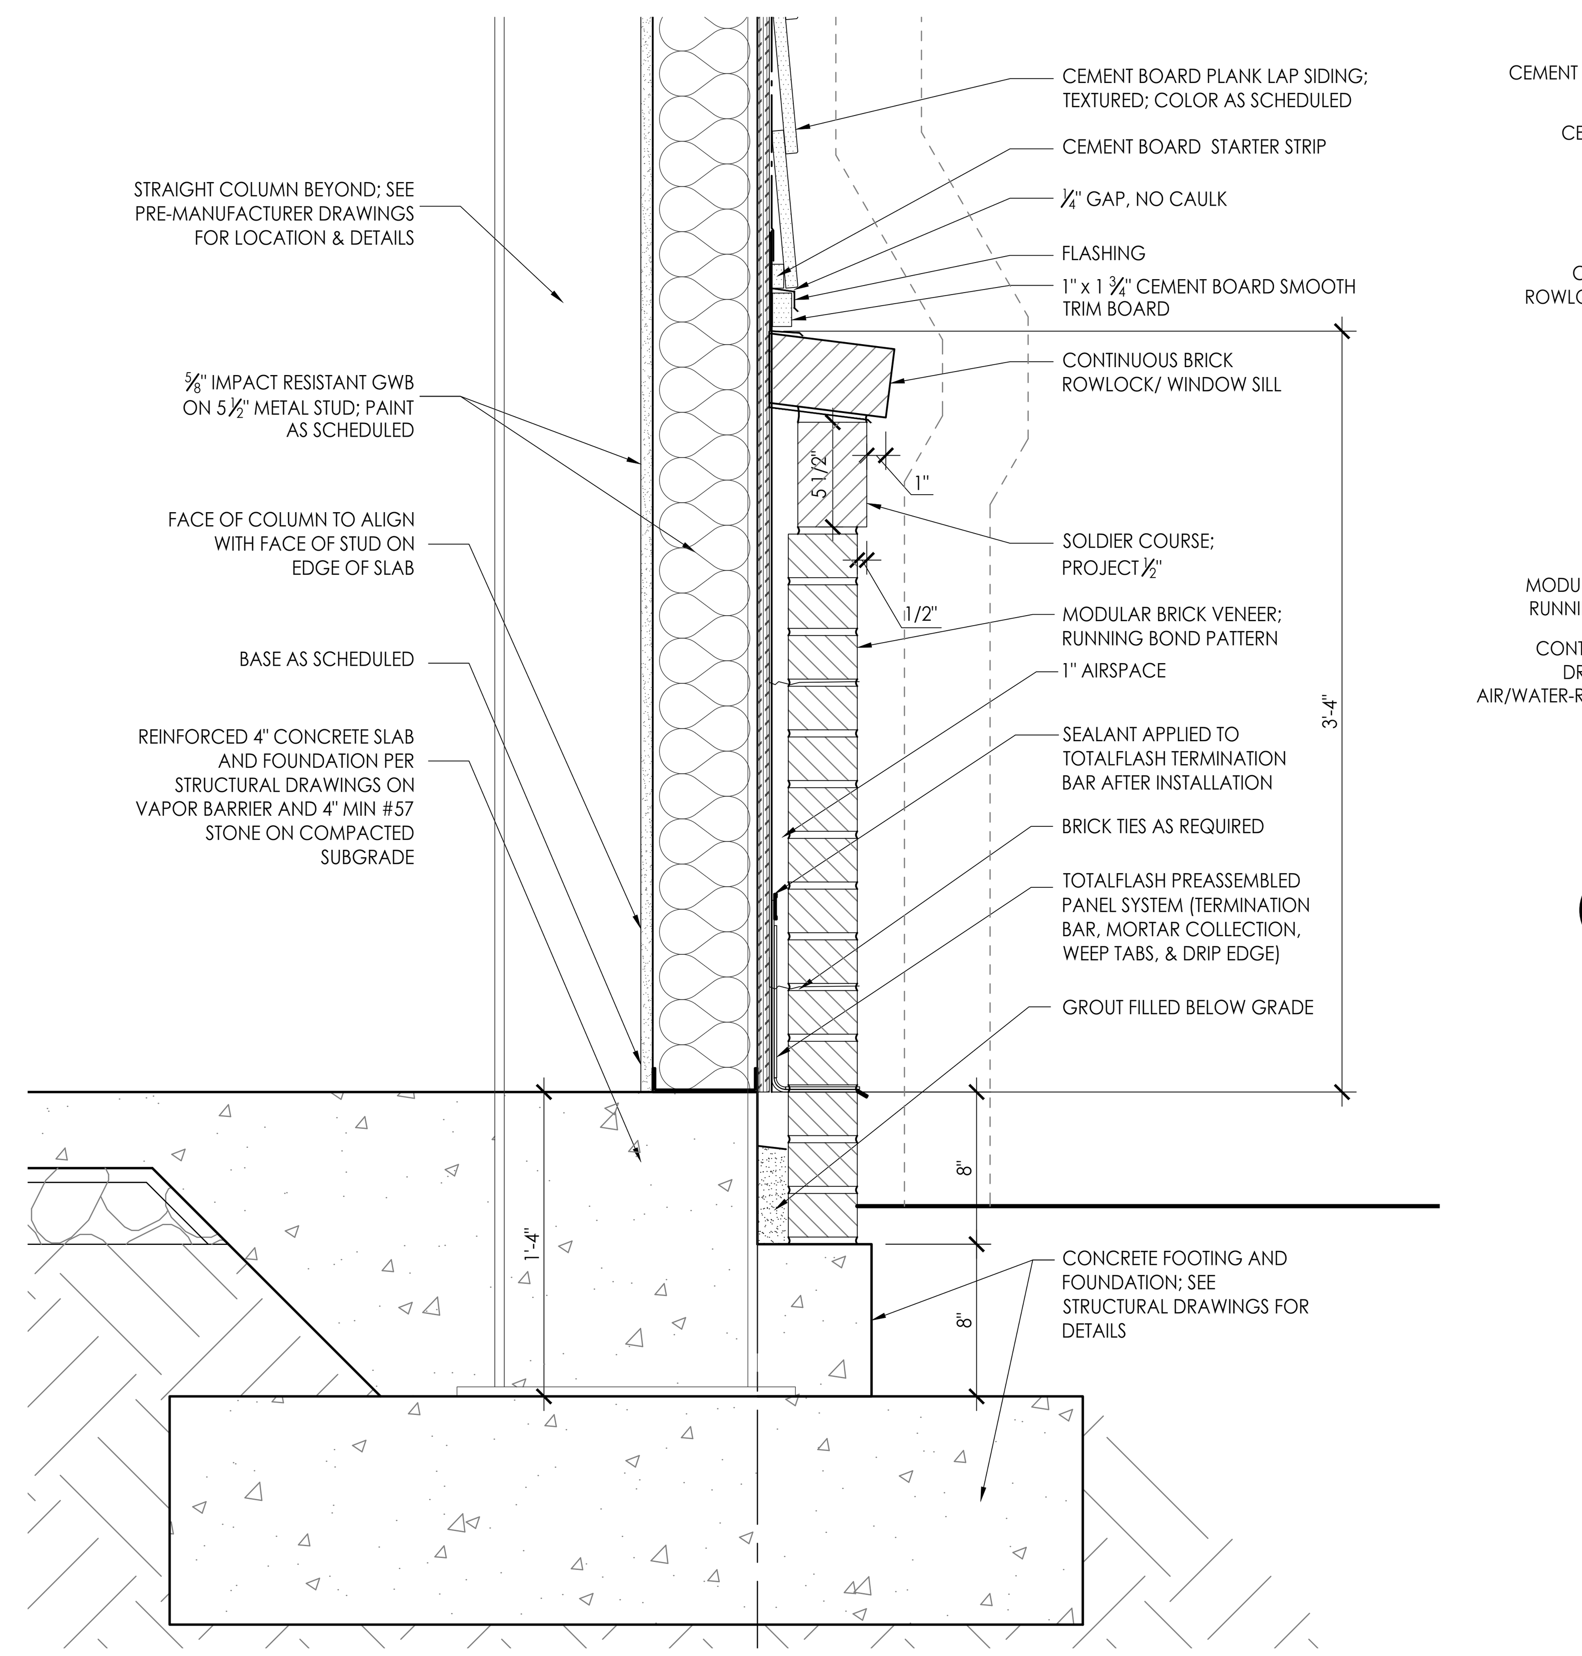

2 DETAIL @ BRICK WATERTABLE
SCALE: 1 1/2"=1'-0"

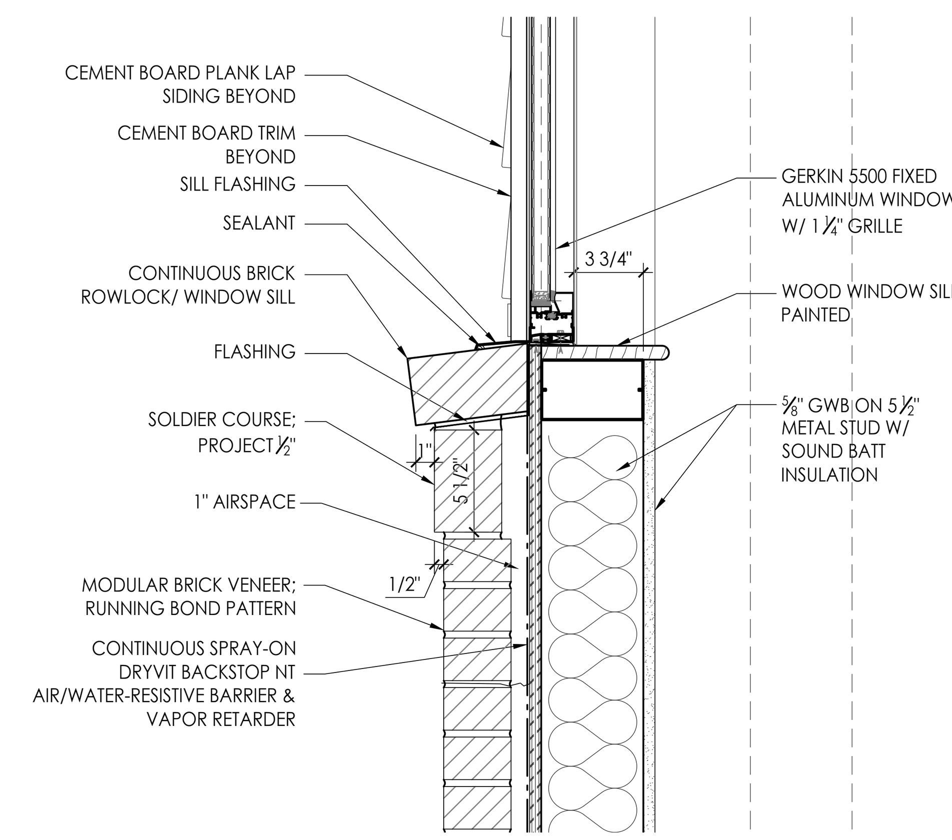

3 DETAIL @ WINDOW SILL
SCALE: 1 1/2"=1'-0"

architecture
interiors
town planning

KAOD
K A Oldham Design, Inc

75 Jackson Street Suite 401
Newnan, Georgia 30263
Telephone: (770) 683-9170
Fax: (770) 683-9171
E-Mail: info@kaod.com
Web Site: www.kaod.com

PRINTED

DATE	COMMENTS
08.16.2018	50% REVIEW
08.22.2018	CLIENT REVIEW
09.27.18	FOR BID

STATE OF GEORGIA
KIPPARD A. OLDHAM
REGISTERED ARCHITECT

FAYETTE CO. FIRE STATION NO. 4

278 MCELROY ROAD
FAYETTEVILLE, GEORGIA

Prepared for
FAYETTE CO. FIRE DEPT

COMMISSION NO:
1748.00

SHEET TITLE:
DETAIL SECTIONS

SHEET NO:
A504
NOT ISSUED FOR CONSTRUCTION

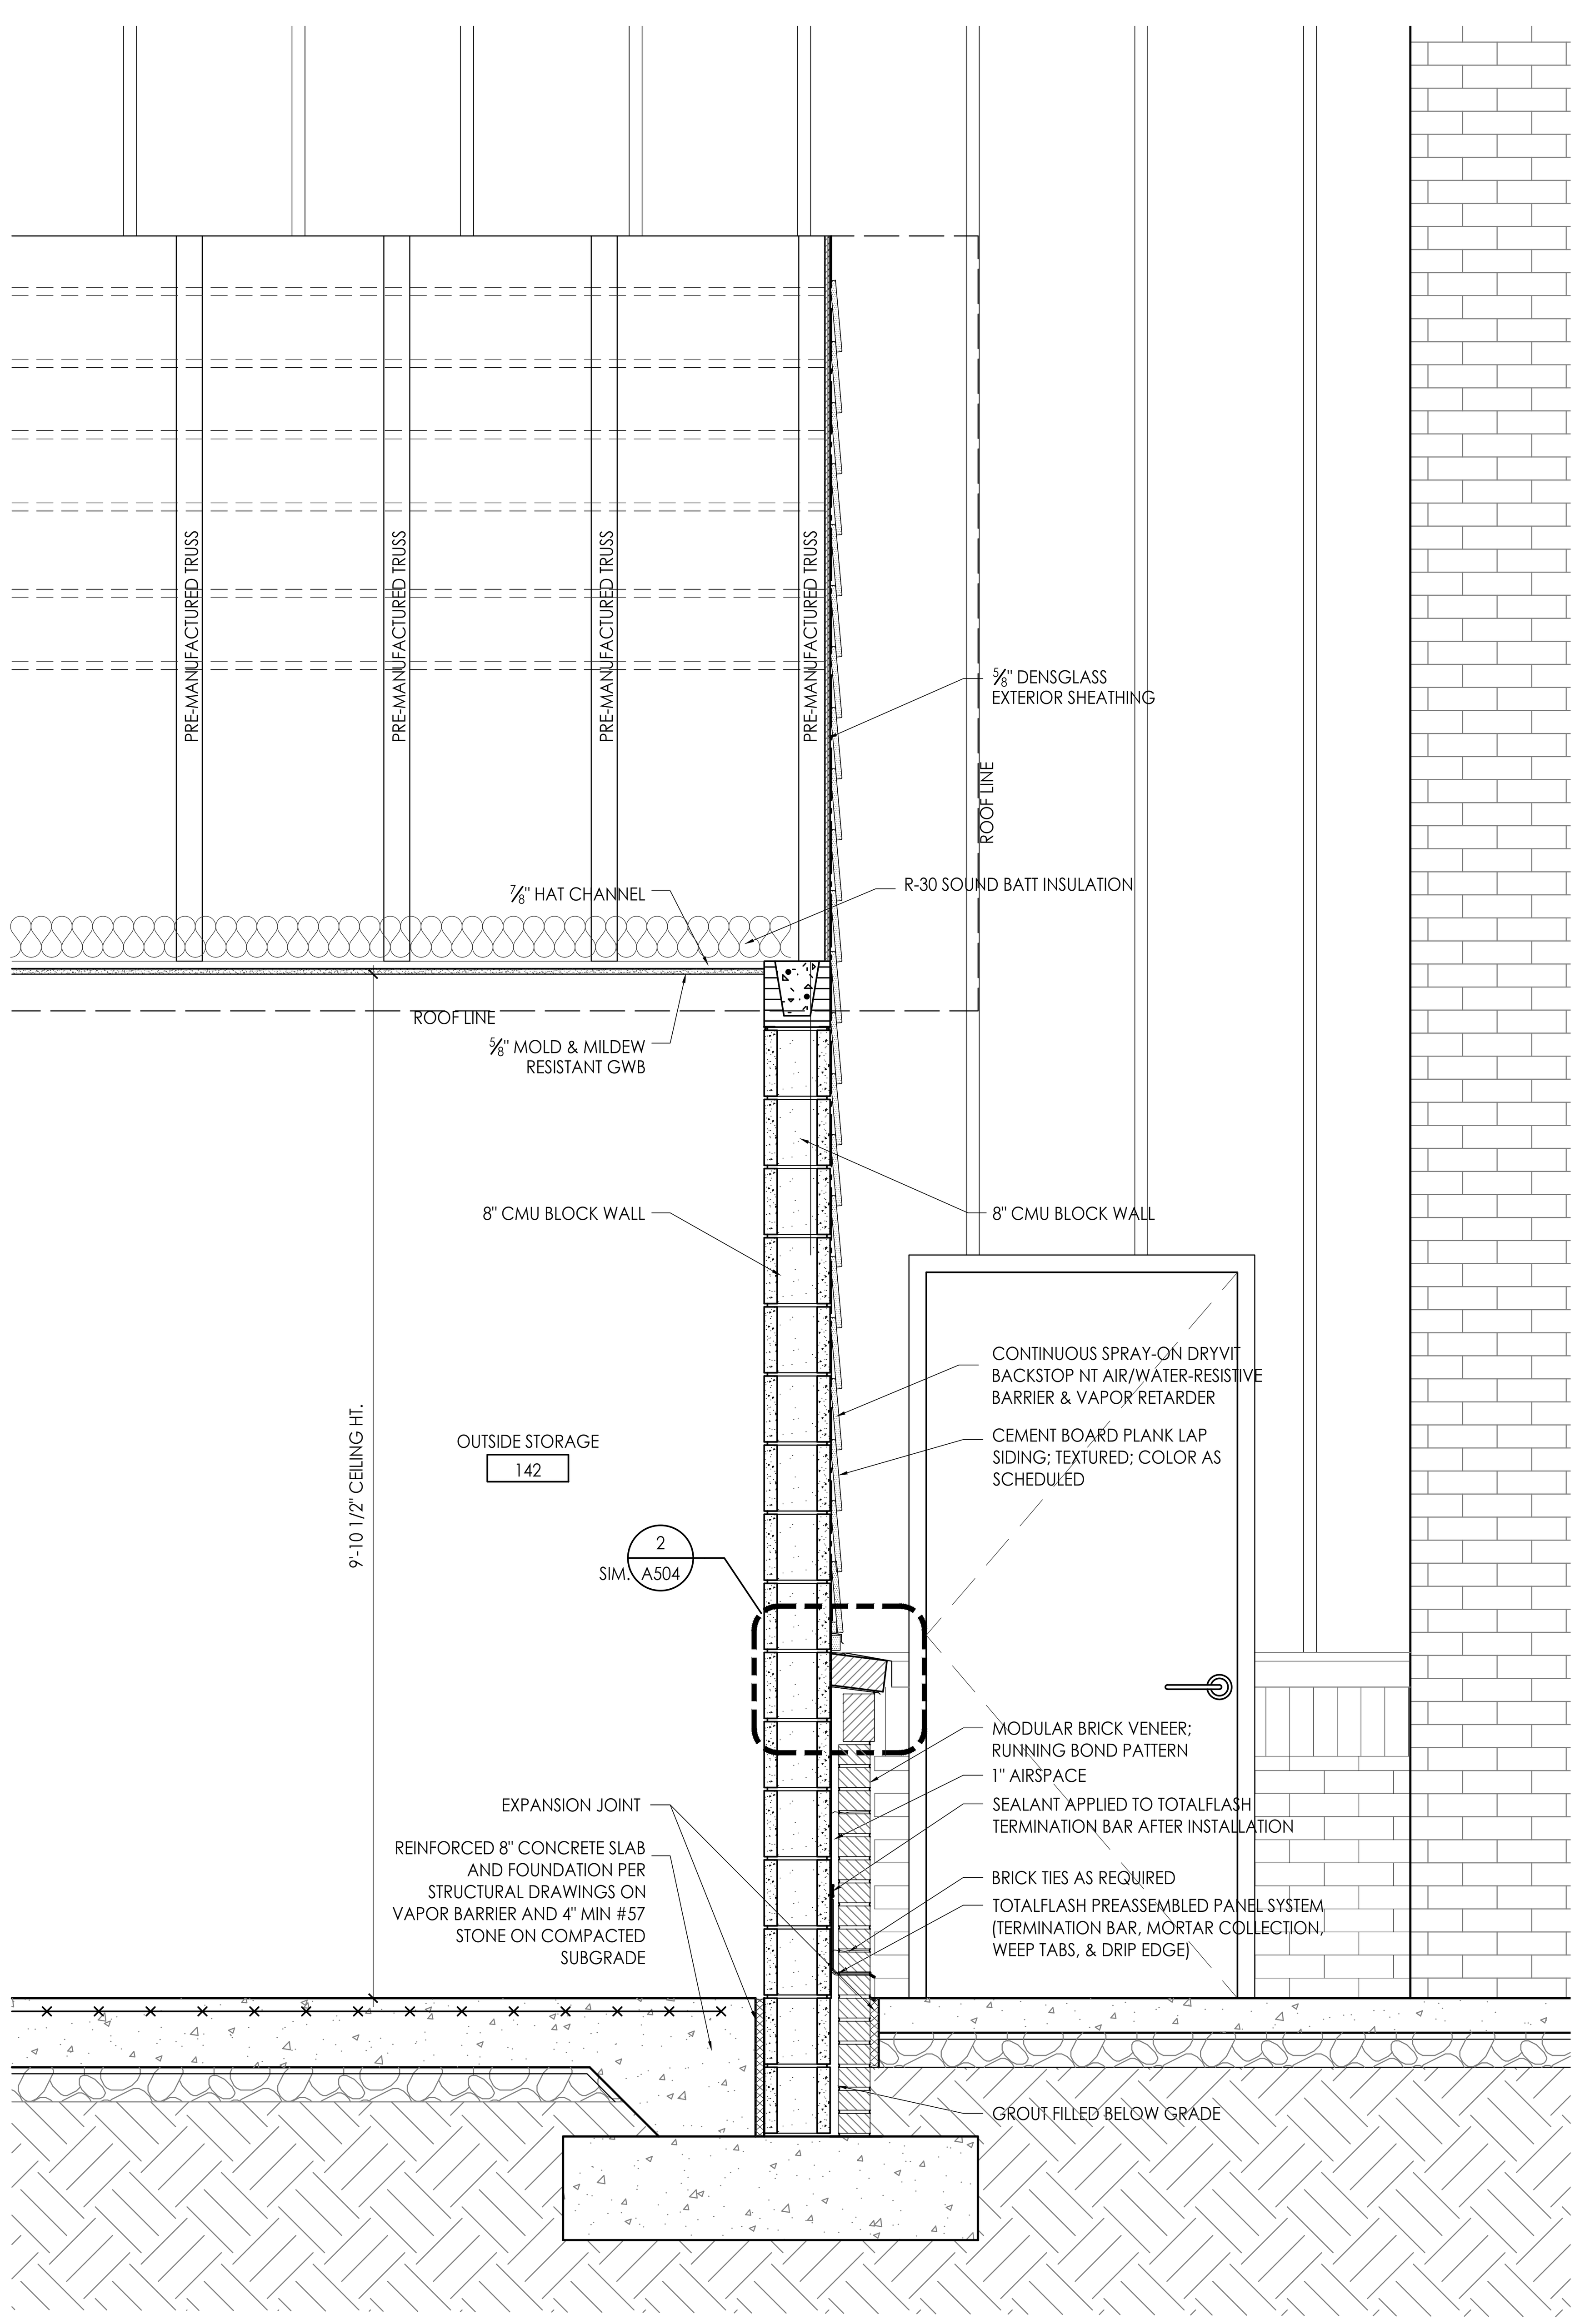

2 WALL SECTION @ OUTSIDE STORAGE
SCALE: 3/4"=1'-0"

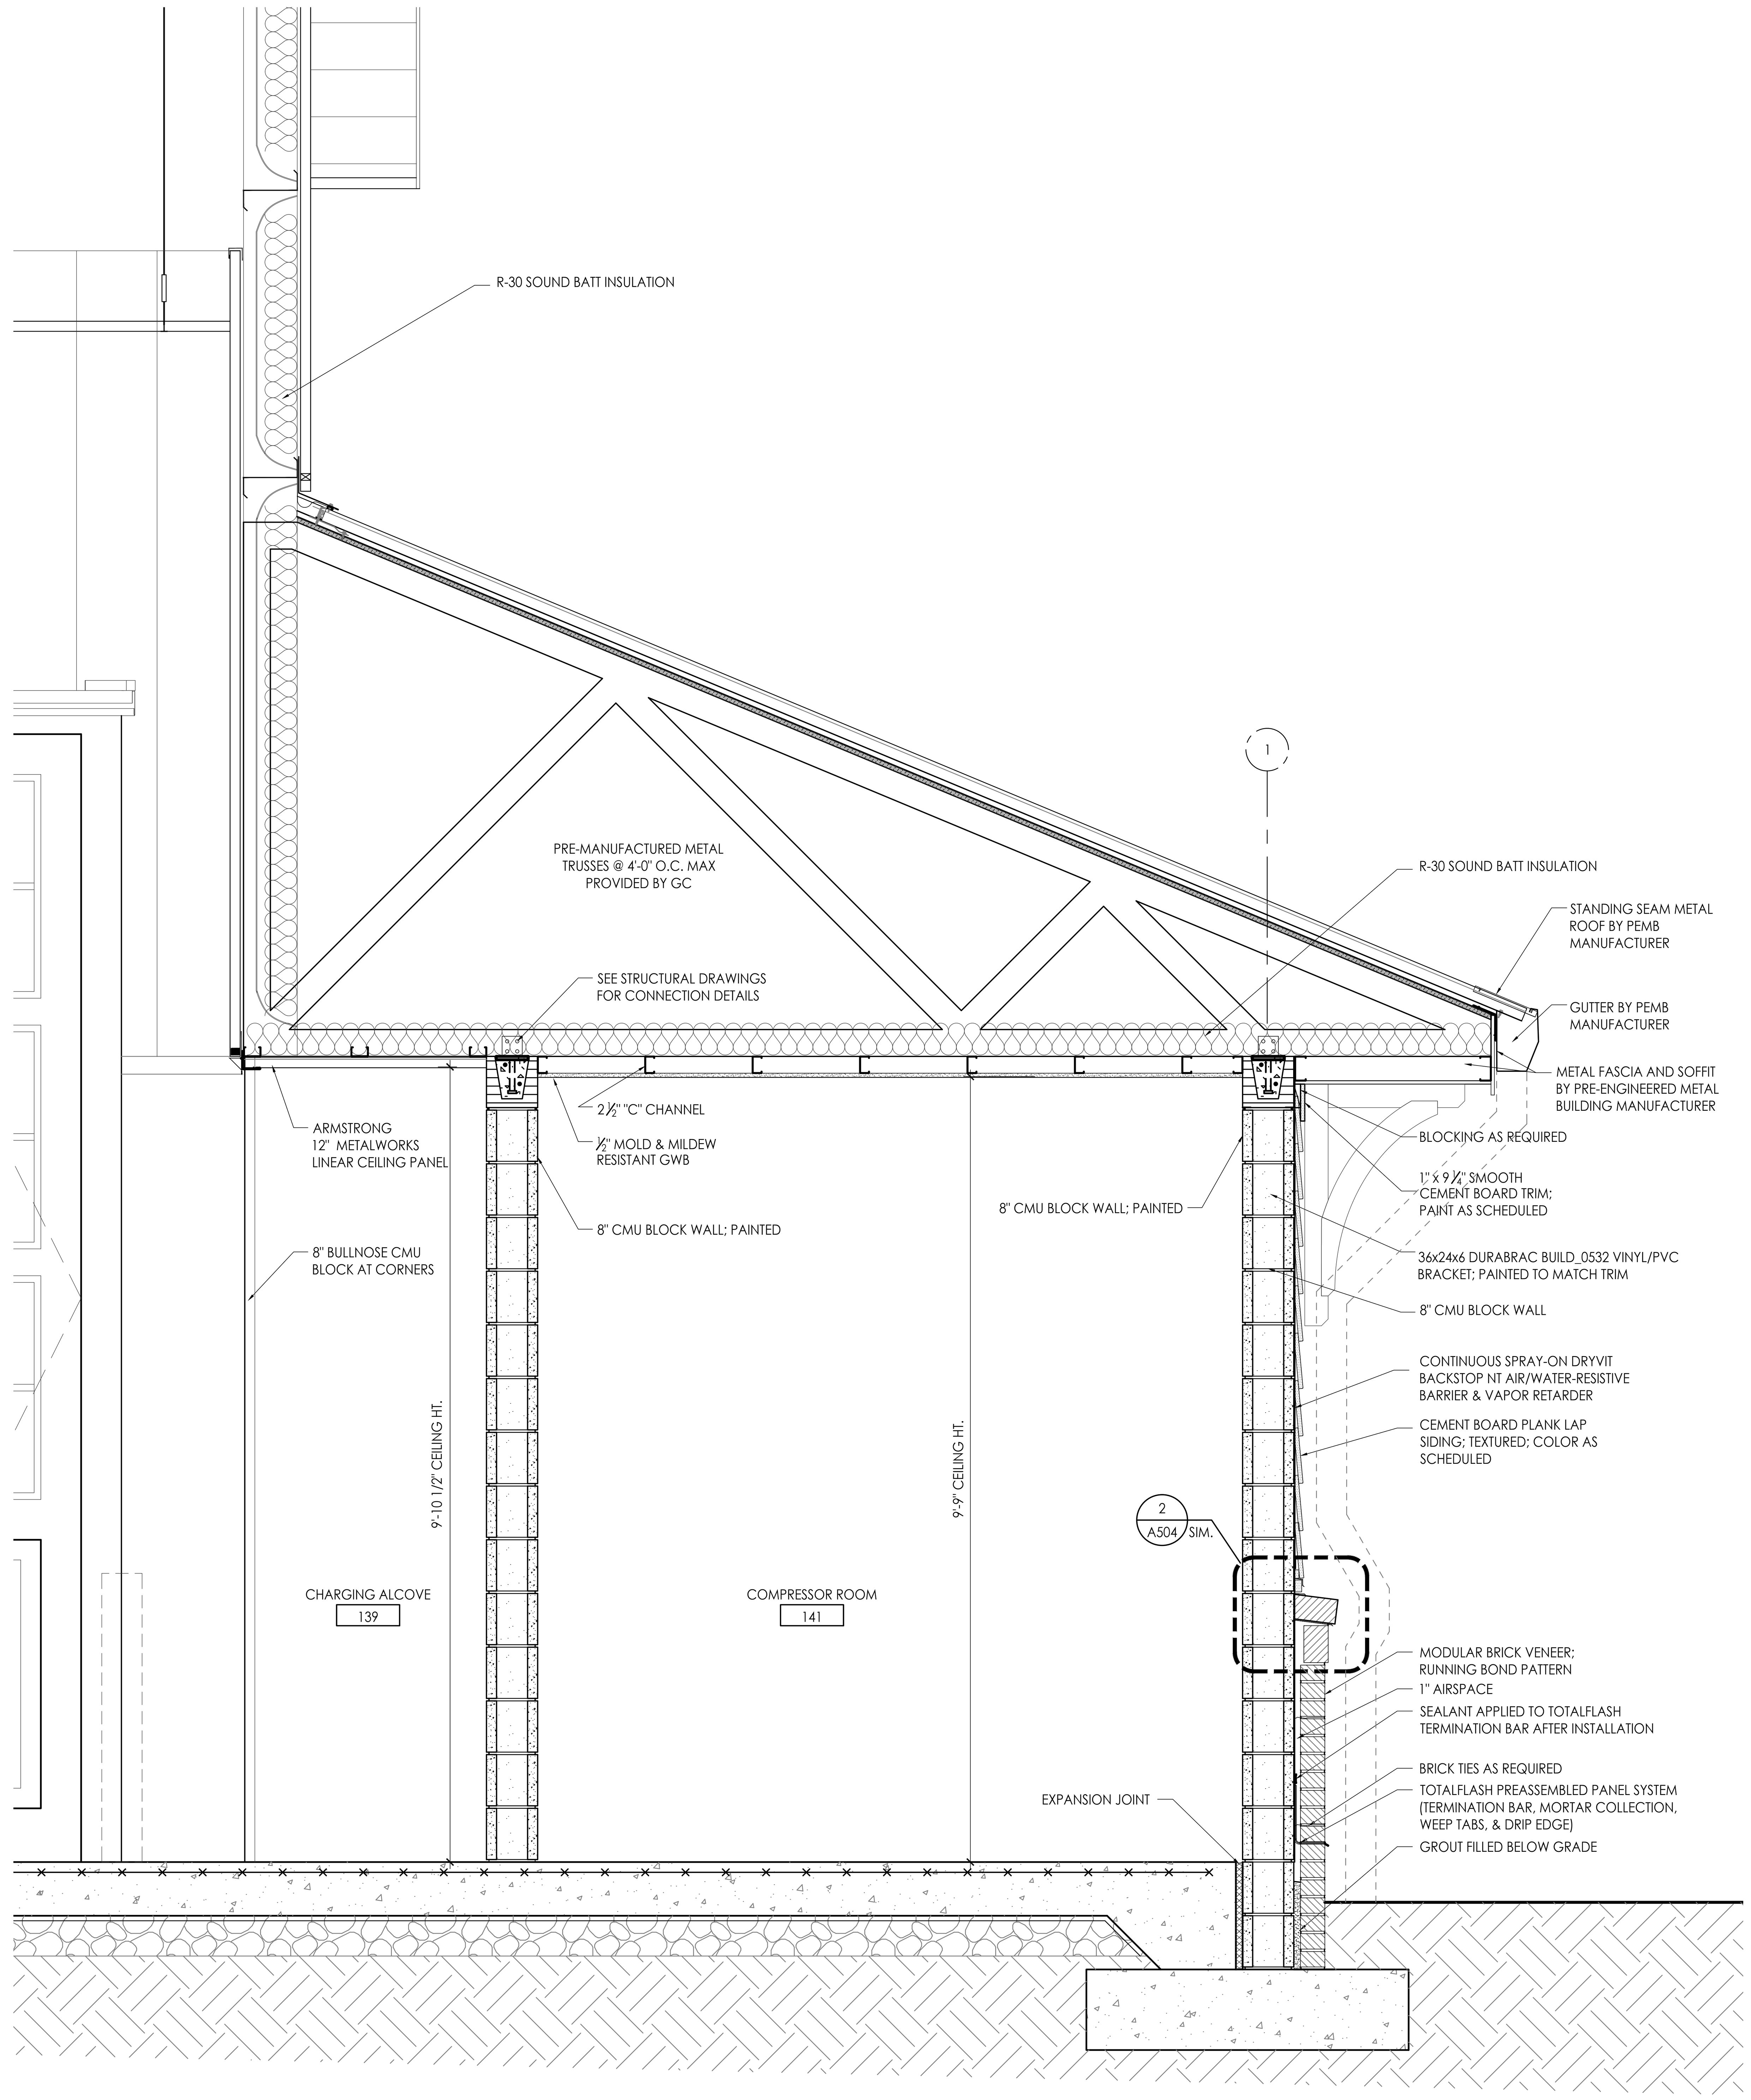

1 WALL SECTION @ COMPRESSOR ROOM
SCALE: 3/4"=1'-0"

architecture
interiors
town planning

KAOD
K A Oldham Design, Inc

75 Jackson Street Suite 401
Newnan, Georgia 30263
Telephone: (770) 683-9170
Fax: (770) 683-9171
E-Mail: info@kaod.com
Web Site: www.kaod.com

PRINTED

DATE	COMMENTS
08.16.2018	50% REVIEW
08.22.2018	CLIENT REVIEW
09.27.18	FOR BID

FAYETTE CO.
FIRE STATION NO. 4

278 MCELROY ROAD
FAYETTEVILLE, GEORGIA

Prepared for
FAYETTE CO.
FIRE DEPT

COMMISSION NO:
1748.00

SHEET TITLE:
WALL SECTIONS

SHEET NO:
A505
NOT ISSUED FOR CONSTRUCTION

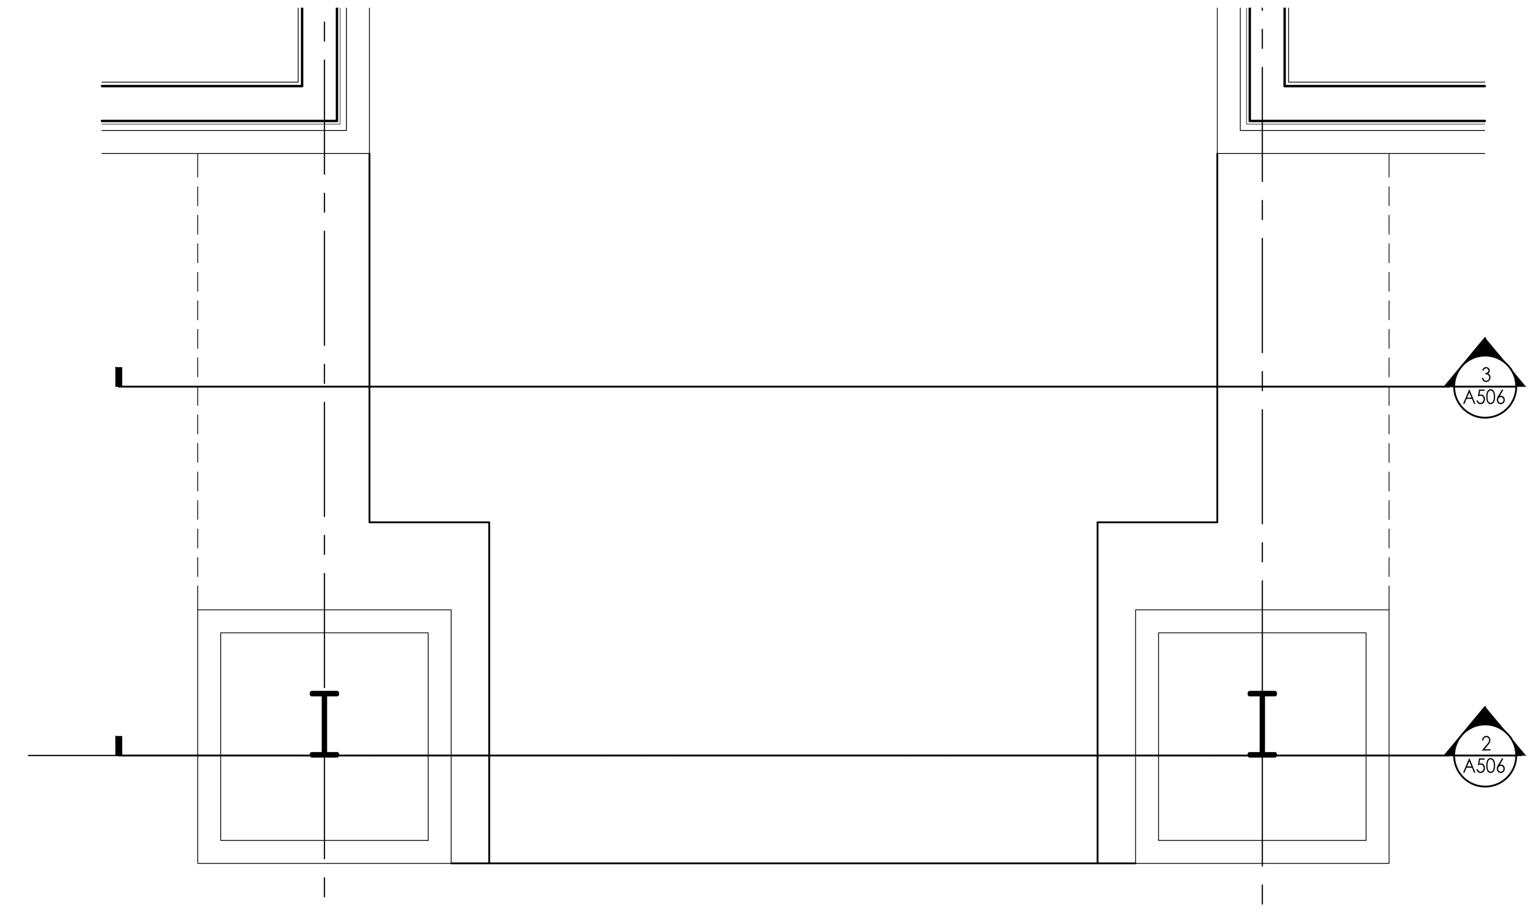

1 ENTRY 100 PLAN
SCALE: 1/2"=1'-0"

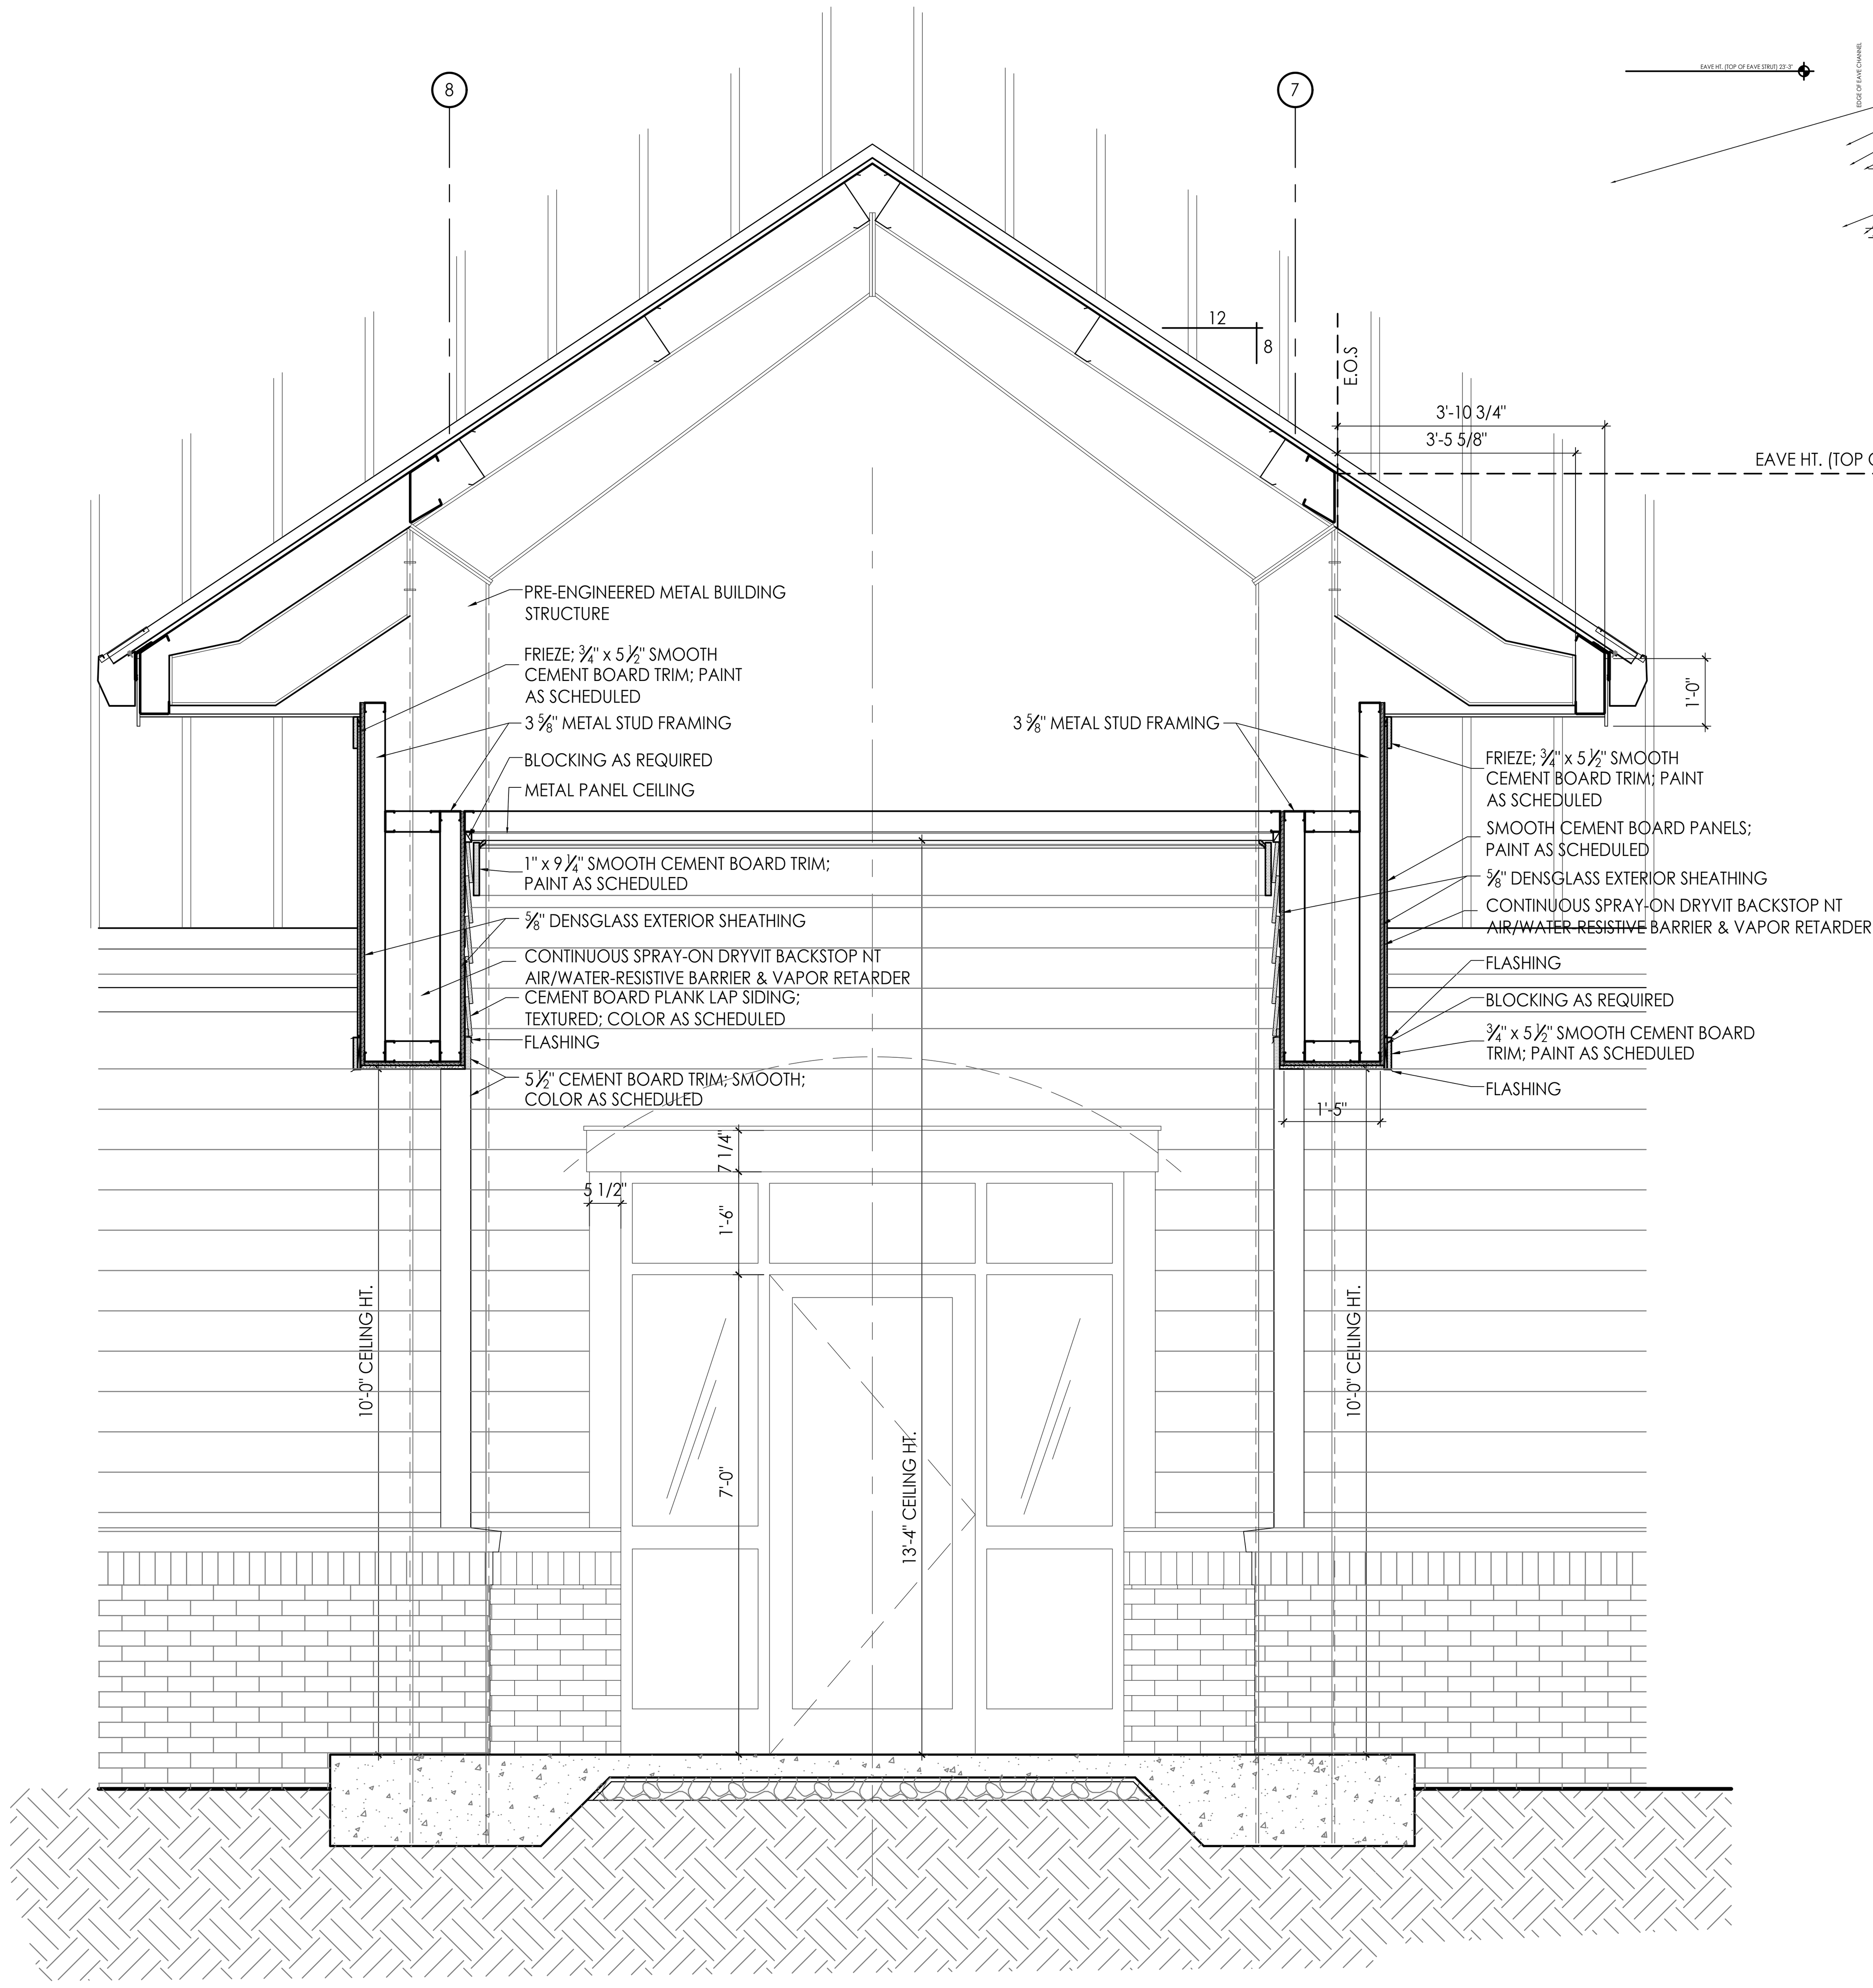

3 SECTION @ ENTRY
SCALE: 1/2"=1'-0"

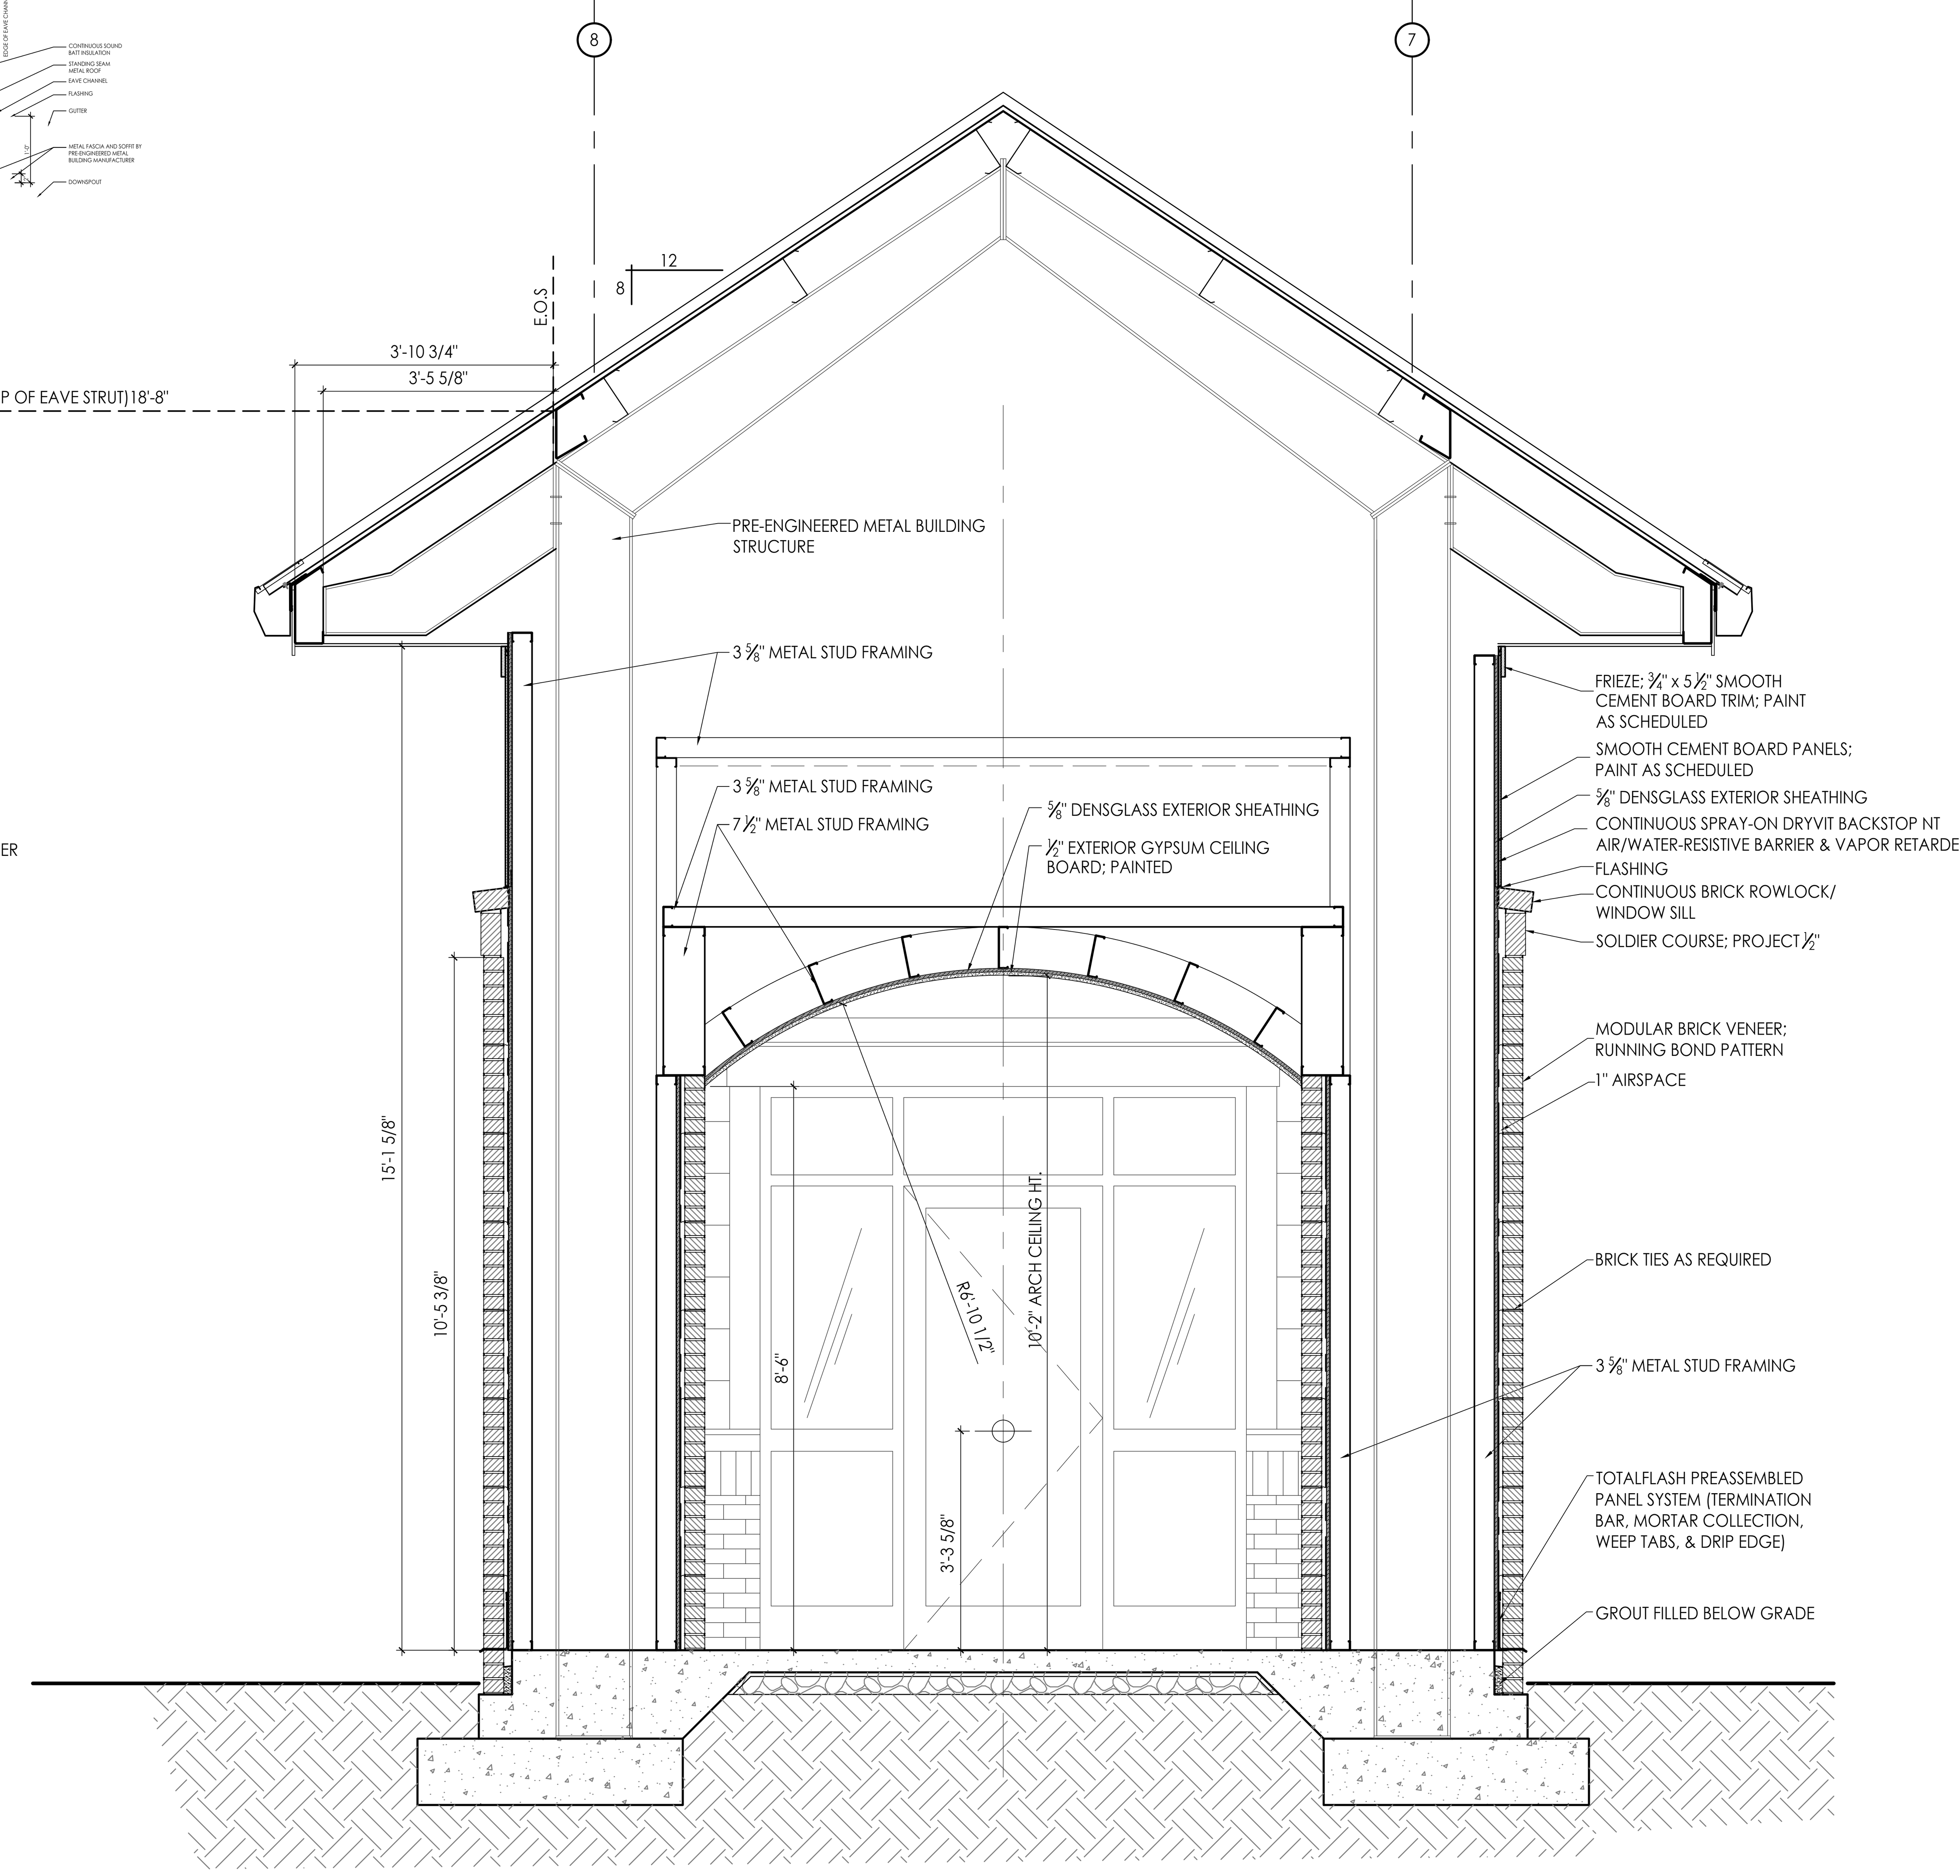

2 SECTION @ ENTRY
SCALE: 1/2"=1'-0"

architecture
interiors
town planning

KAOD
K A Oldham Design, Inc

75 Jackson Street Suite 401
Newnan, Georgia 30263
Telephone: (770) 683-9170
Fax: (770) 683-9171
E-Mail: info@kaod.com
Web Site: www.kaod.com

PRINTED

DATE	COMMENTS
08.16.2018	50% REVIEW
08.22.2018	CLIENT REVIEW
09.27.18	FOR BID

STATE OF GEORGIA
KIPPARD A. OLDHAM
REGISTERED ARCHITECT

FAYETTE CO. FIRE STATION NO. 4

278 MCELROY ROAD
FAYETTEVILLE, GEORGIA

Prepared for
FAYETTE CO. FIRE DEPT

COMMISSION NO:
1748.00

SHEET TITLE:
ENTRY DETAILS

SHEET NO:
A506

NOT ISSUED FOR CONSTRUCTION

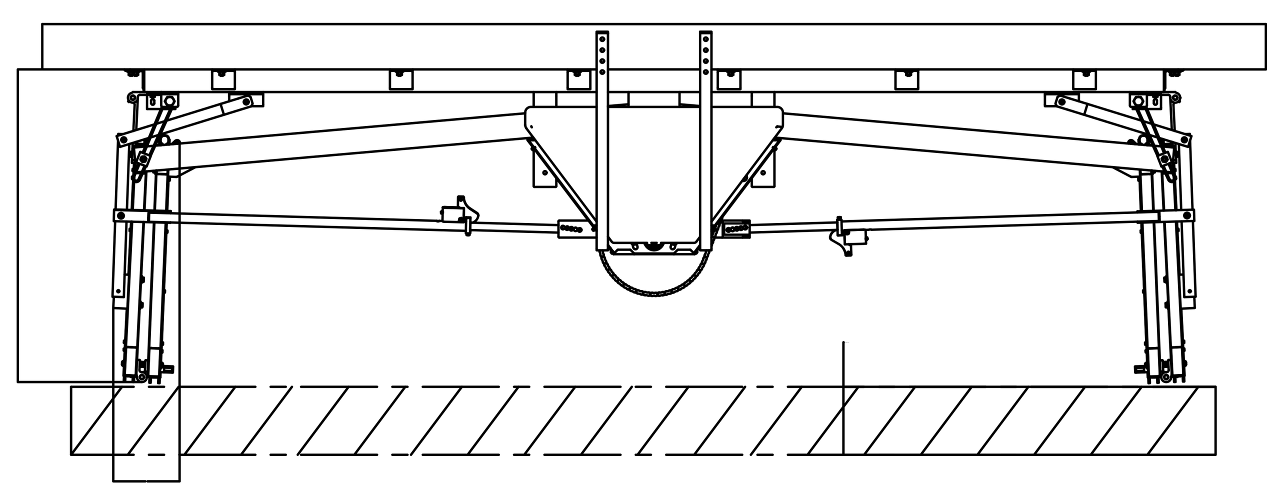

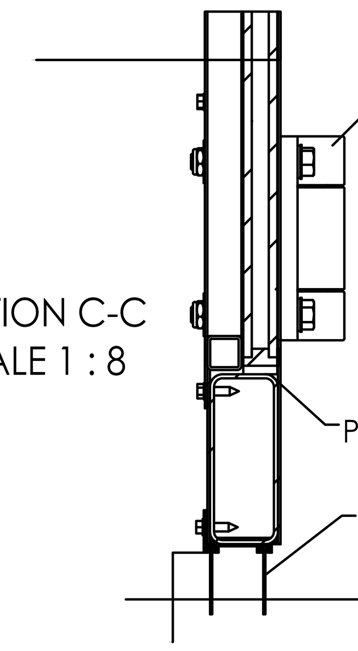

SECTION C-C
SCALE 1 : 8

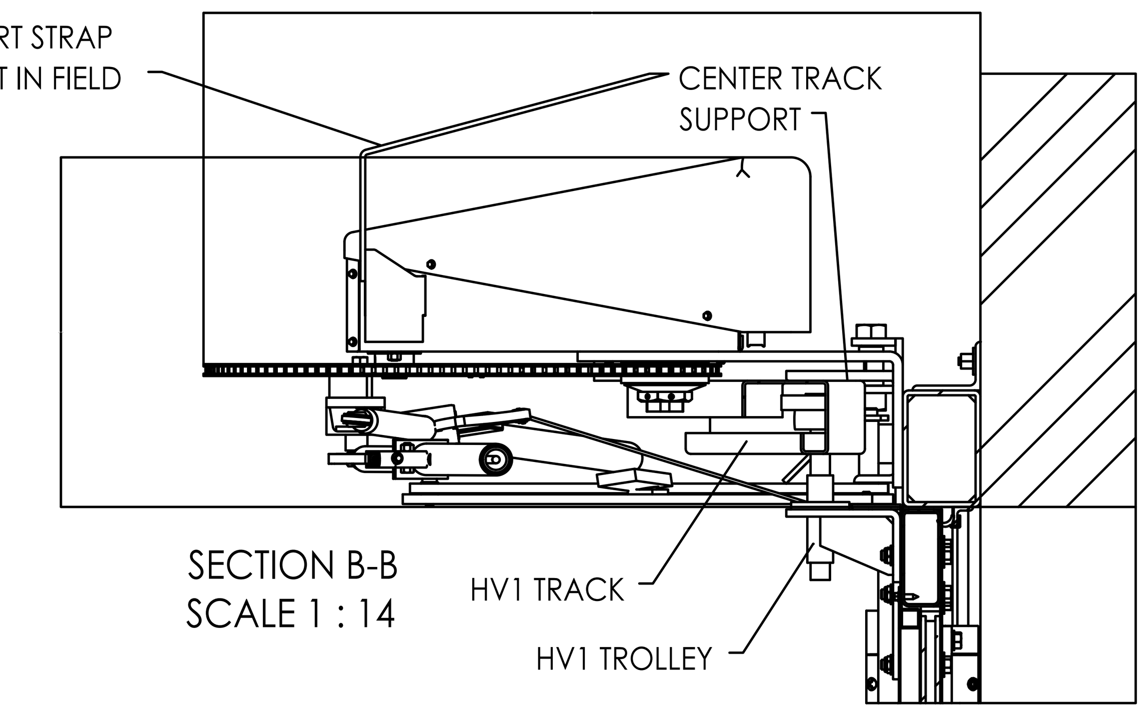

SECTION B-B
SCALE 1 : 14

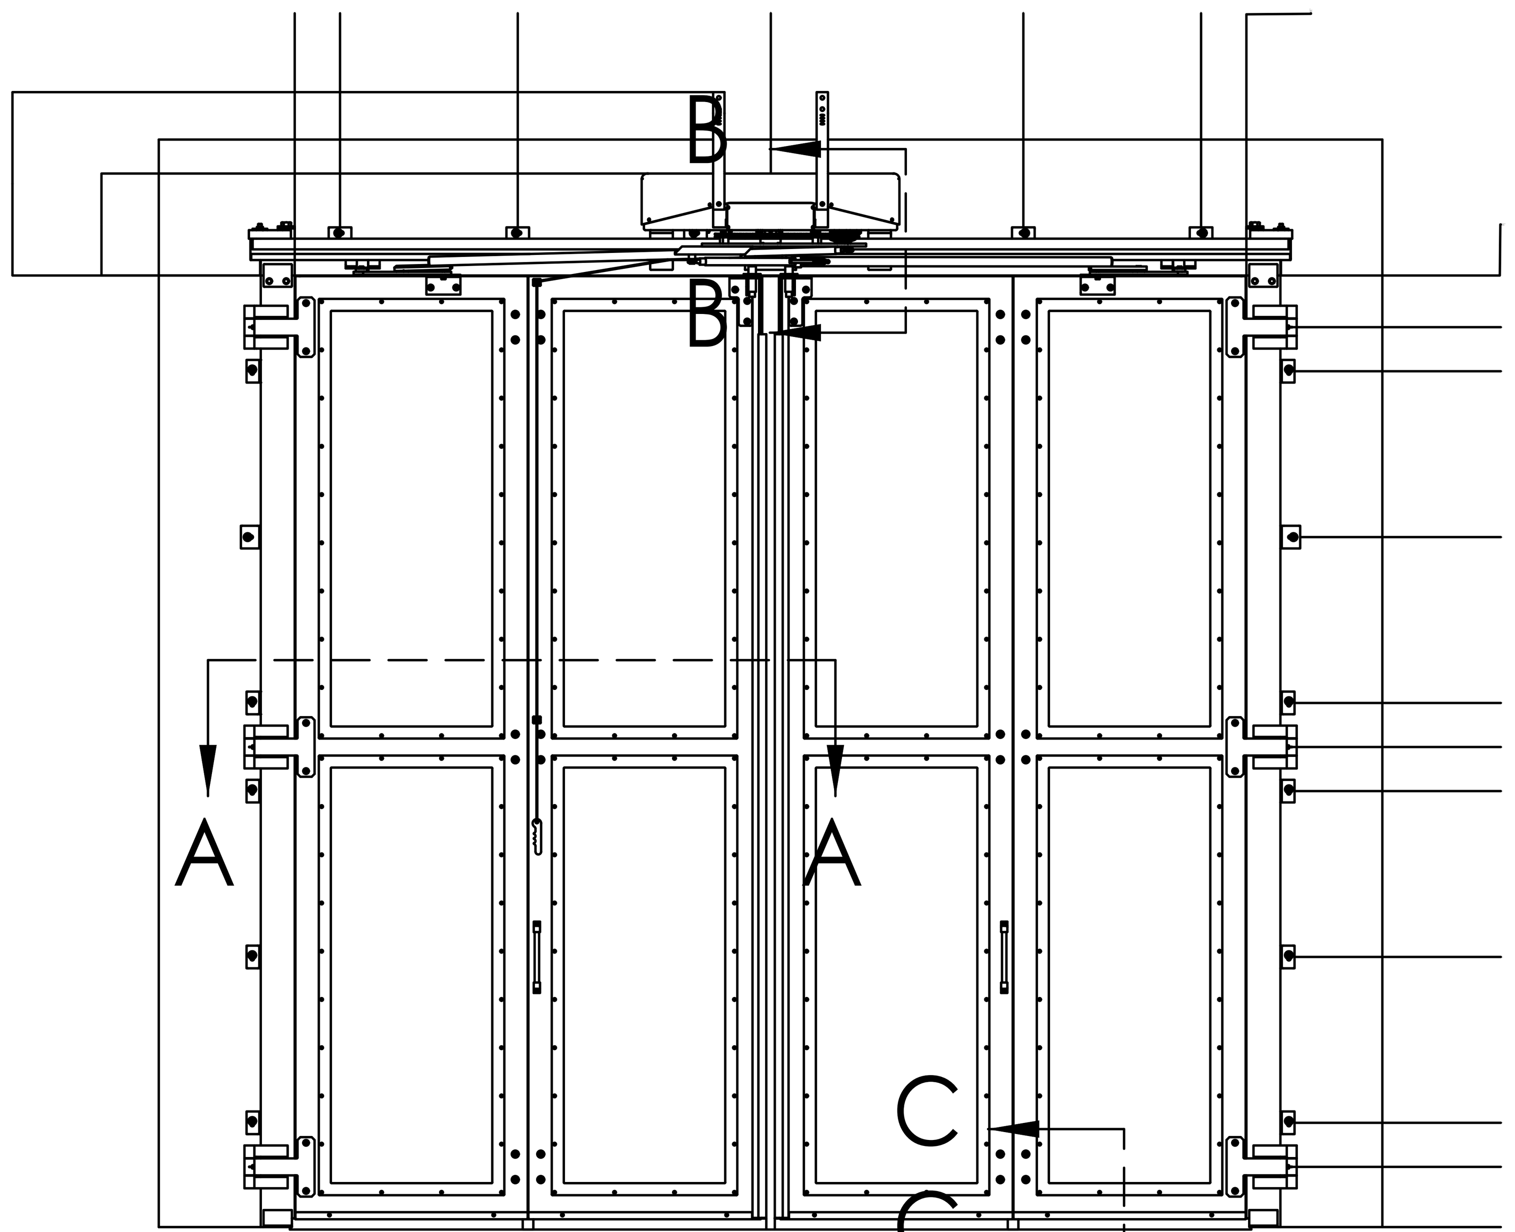

INTERIOR VIEW

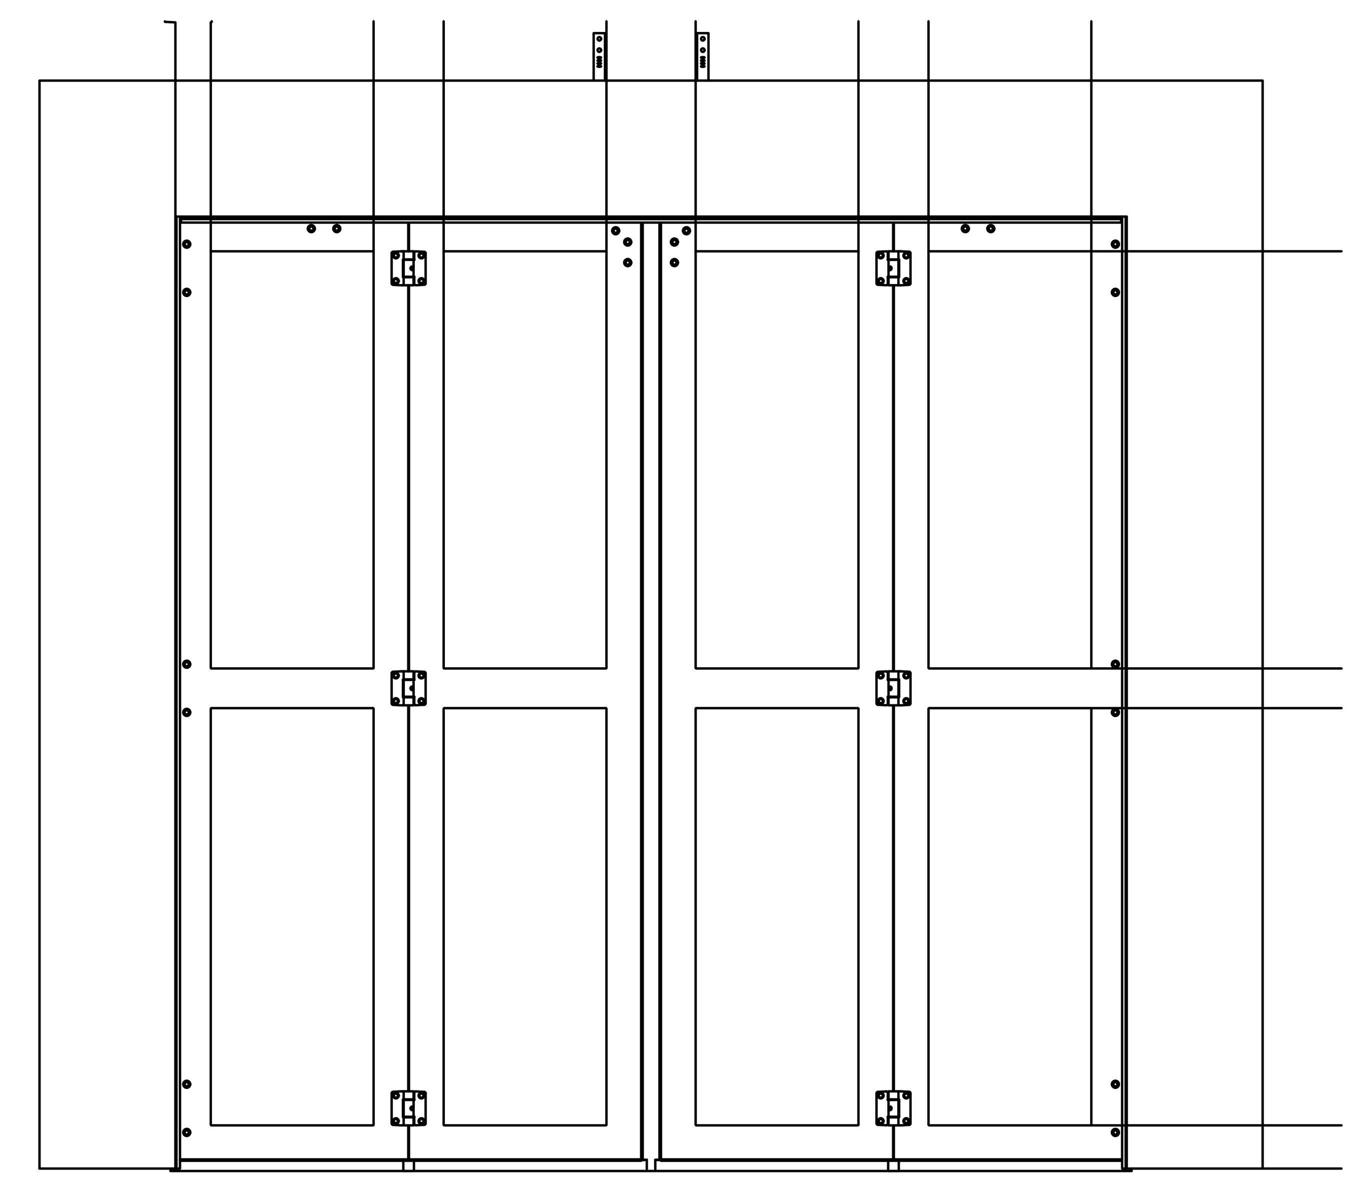

EXTERIOR VIEW

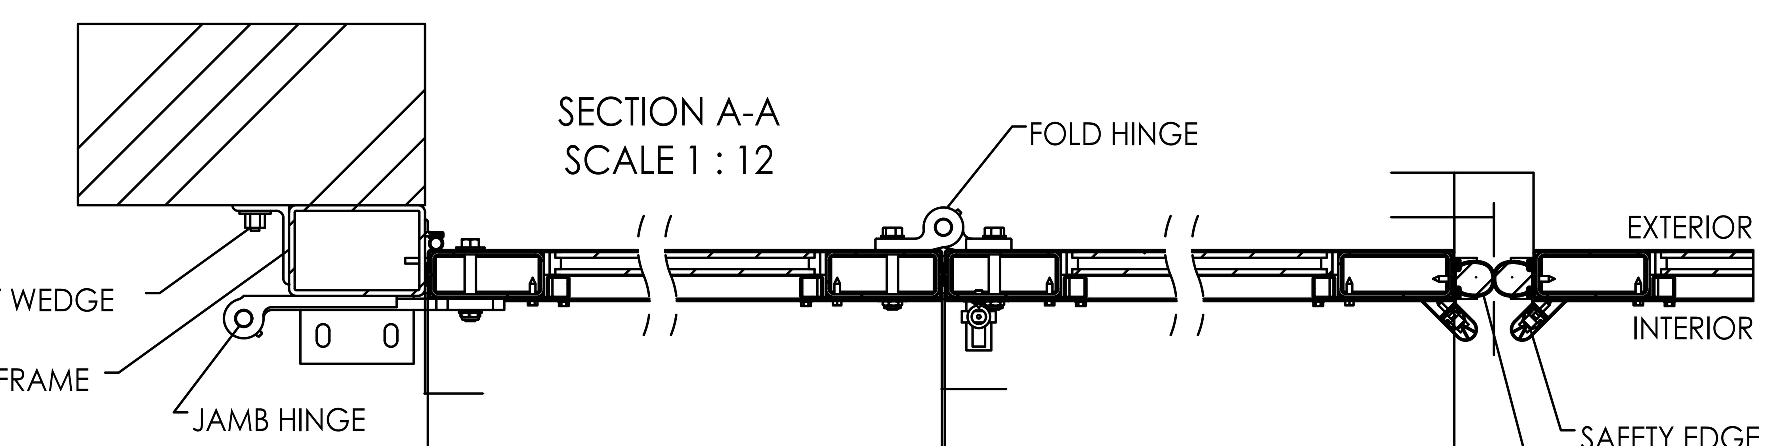

SECTION A-A
SCALE 1 : 12

TYPICAL DETAILS FOR 14" X 14" DOOR RATED UP TO 25 PSF
CONSULT DOOR ENGINEERING FOR ALTERNATE SIZES, WINGLOADS, GLASS LAYOUTS, AND OTHER CUSTOM OPTIONS

MATERIAL	THICKNESS	DOOR ENGINEERING AND MANUFACTURING
SEE PARTS LIST	N/A	

UNLESS OTHERWISE SPECIFIED: DIMENSIONS ARE IN INCHES. TOLERANCES: ANGULAR: ± 2°; X.X = ± .1 (1/8"); X.XX = ± .03 (1/32"); X.XXX = ± .015 (1/64")

DO NOT SCALE DRAWING — THIRD ANGLE PROJECTION

TITLE: FF300 GENERAL LAYOUT

SIZE	DWG. NO.	REV
B	14x14 F-1-1	1

	NAME	DATE
DRAWN BY		
CHECKED BY		

SCALE: 1:48 MASS: 3706.68 SHEET 1 OF 1

1 FOUR FOLD DOOR DETAILS
NOT TO SCALE

architecture
interiors
town planning

KAOD
K A Oldham Design, Inc

75 Jackson Street Suite 401
Newnan, Georgia 30263
Telephone: (770) 683-9170
Fax: (770) 683-9171
E-Mail: info@kaod.com
Web Site: www.kaod.com

PRINTED

DATE	COMMENTS
08.16.2018	50% REVIEW
08.22.2018	CLIENT REVIEW
09.27.18	FOR BID

STATE OF GEORGIA — KIPPARD A. OLDHAM — CERTIFICATE No. — REGISTERED ARCHITECT

FAYETTE CO.
FIRE STATION NO. 4

278 MCELROY ROAD
FAYETTEVILLE, GEORGIA

Prepared for
FAYETTE CO.
FIRE DEPT

COMMISSION NO:
1748.00

SHEET TITLE:
FOUR FOLD DOOR
GENERAL LAYOUT

SHEET NO:
A507

NOT ISSUED FOR CONSTRUCTION

MATERIAL LEGEND

CEILING TYPE
A 10'-6"
CEILING HEIGHT A.F.F.

TAG		DESCRIPTION
A		2X2 SUSPENDED ACOUSTICAL LAY-IN CEILING
B		½" MOISTURE MOLD RESISTANT GWB
C		ARMSTRONG 12" METALWORKS LINEAR CEILING PANEL
D		2X2 SUSPENDED NON-POUROUS STAINLESS STEEL LAY-IN CEILING
E		OPEN TO PAINTED STRUCTURE
F		½" EXTERIOR GYPSUM CEILING BOARD

LIGHTING LEGEND

	6" LED RECESSED DOWNLIGHT
	DECORATIVE PENDANT; SEE SPECIFICATIONS
	EXTERIOR WALL MOUNTED SCONCE
	2x2 LED LAY-IN
	LED APPARATUS BAY LIGHT
	LED EXTERIOR RATED
	PENDANT CEILING FAN
	WALL MOUNTED LIGHT
	EXTERIOR WALL PACK
	LED RECESSED WALL WASHER
	CEILING MOUNTED EXHAUST FAN
	EMERGENCY EXIT SIGN
	CEILING DROP POWER CORDS
P	CEILING MOUNTED PROJECTOR

* SEE LIGHTING FIXTURE SCHEDULE FOR DETAILS
* ALL NEW LIGHTING FIXTURES SHALL BE LED's

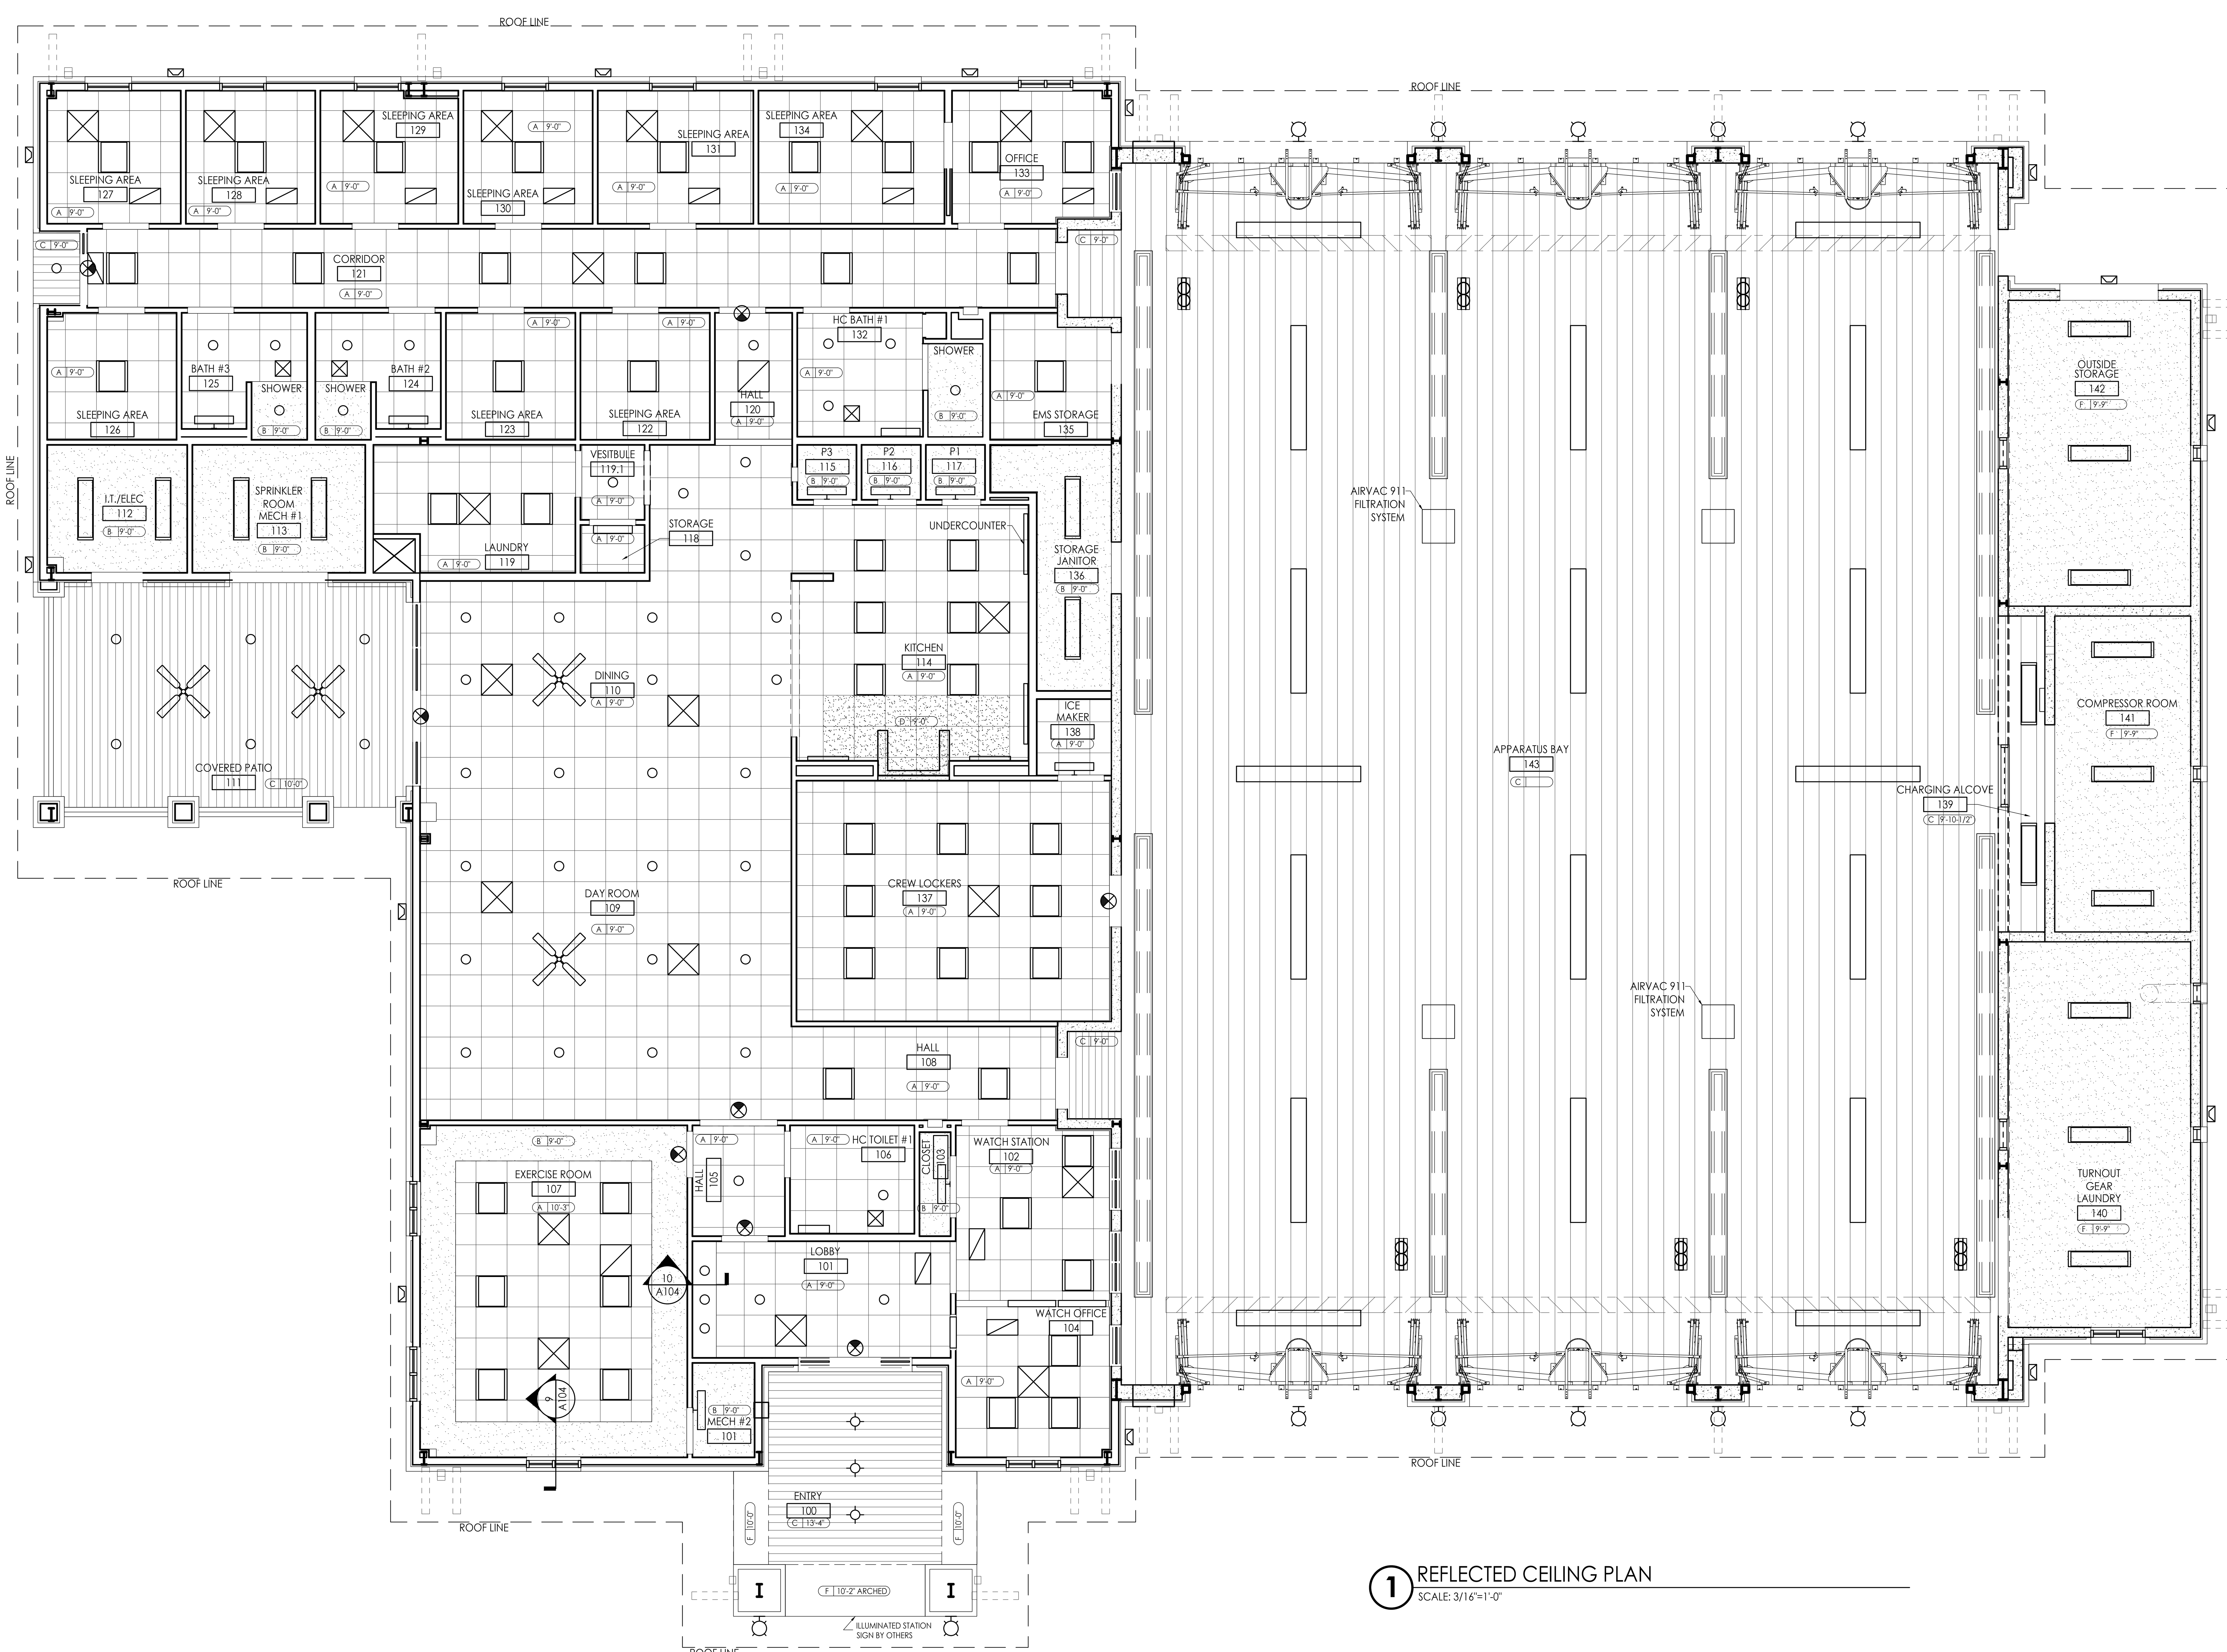

1 REFLECTED CEILING PLAN
SCALE: 3/16"=1'-0"

CEILING NOTES

1. SEE MECHANICAL AND ELECTRICAL DRAWINGS FOR ADDITIONAL INFORMATION.

2. LIGHTING AND HVAC COMPONENTS SHOWN IN CEILING PLAN ARE FOR LOCATION AND DIMENSIONAL PURPOSES ONLY. REFER TO CONSULTANT DRAWINGS FOR FULL EXTENT. NOTIFY ARCHITECT OF ANY DISCREPANCIES BETWEEN ARCHITECTURAL AND ENGINEERED DRAWINGS.

3. SEE ELECTRICAL DRAWINGS FOR LOCATIONS OF EXIT LIGHTING, EMERGENCY LIGHTING, AND LIFE SAFETY SYSTEMS.

4. COORDINATE ALL CEILING OPENINGS WITH ELECTRICAL AND MECHANICAL DRAWINGS.

5. DO NOT ATTACH PARTITION OR CEILING SYSTEMS TO PORTIONS OF ANY MECHANICAL EQUIPMENT. CONTRACTOR TO COORDINATE LOCATIONS AND PROVIDE ALTERNATE BRACING IF CONFLICTS OCCUR.

6. COORDINATE HEIGHTS OF SUSPENDED LIGHTING, OR SUSPENDED OR WALL MOUNTED HVAC COMPONENTS WITH ARCHITECT IF NOT PROVIDED IN DRAWINGS.

7. UNLESS OTHERWISE NOTED OR DIMENSIONED, CEILING GRID SHALL BE CENTERED WITHIN SPACES IN BOTH DIRECTIONS.

8. DIMENSIONS ARE TO FACE OF FINISHED SURFACE UNLESS NOTED OTHERWISE.

9. CENTER CEILING MOUNTED EQUIPMENT AND LIGHTS IN ACT PANEL UNLESS DIMENSIONED OR NOTED OTHERWISE.

10. SOUND BATT INSULATION CANNOT BE INSTALLED ABOVE CAN LIGHT FIXTURES. ABOVE ALL CAN LIGHT FIXTURES THERE SHALL BE A 3" CLEARANCE AROUND ALL CEILING CAN LIGHT FIXTURES INDICATED.

11. ALL EXTERIOR FIXTURES TO BE EXTERIOR RATED. REFER TO EXTERIOR ELEVATIONS AND SECTIONS FOR MOUNTING HEIGHTS. VERIFY HEIGHTS PRIOR TO INSTALLATION.

architecture
interiors
town planning

KAOD
K A Oldham Design, Inc

75 Jackson Street Suite 401
Newnan, Georgia 30263
Telephone: (770) 683-9170
Fax: (770) 683-9171
E-Mail: info@kaod.com
Web Site: www.kaod.com

PRINTED

DATE	COMMENTS
08.16.2018	50% REVIEW
08.22.2018	CLIENT REVIEW
09.27.18	FOR BID

STATE OF GEORGIA
KIPPARD A. OLDHAM
REGISTERED ARCHITECT

FAYETTE CO.
FIRE STATION NO. 4

278 MCELROY ROAD
FAYETTEVILLE, GEORGIA

Prepared for
FAYETTE CO.
FIRE DEPT

COMMISSION NO:
1748.00

SHEET TITLE:
REFLECTED CEILING PLAN

SHEET NO:
A601
NOT ISSUED FOR CONSTRUCTION

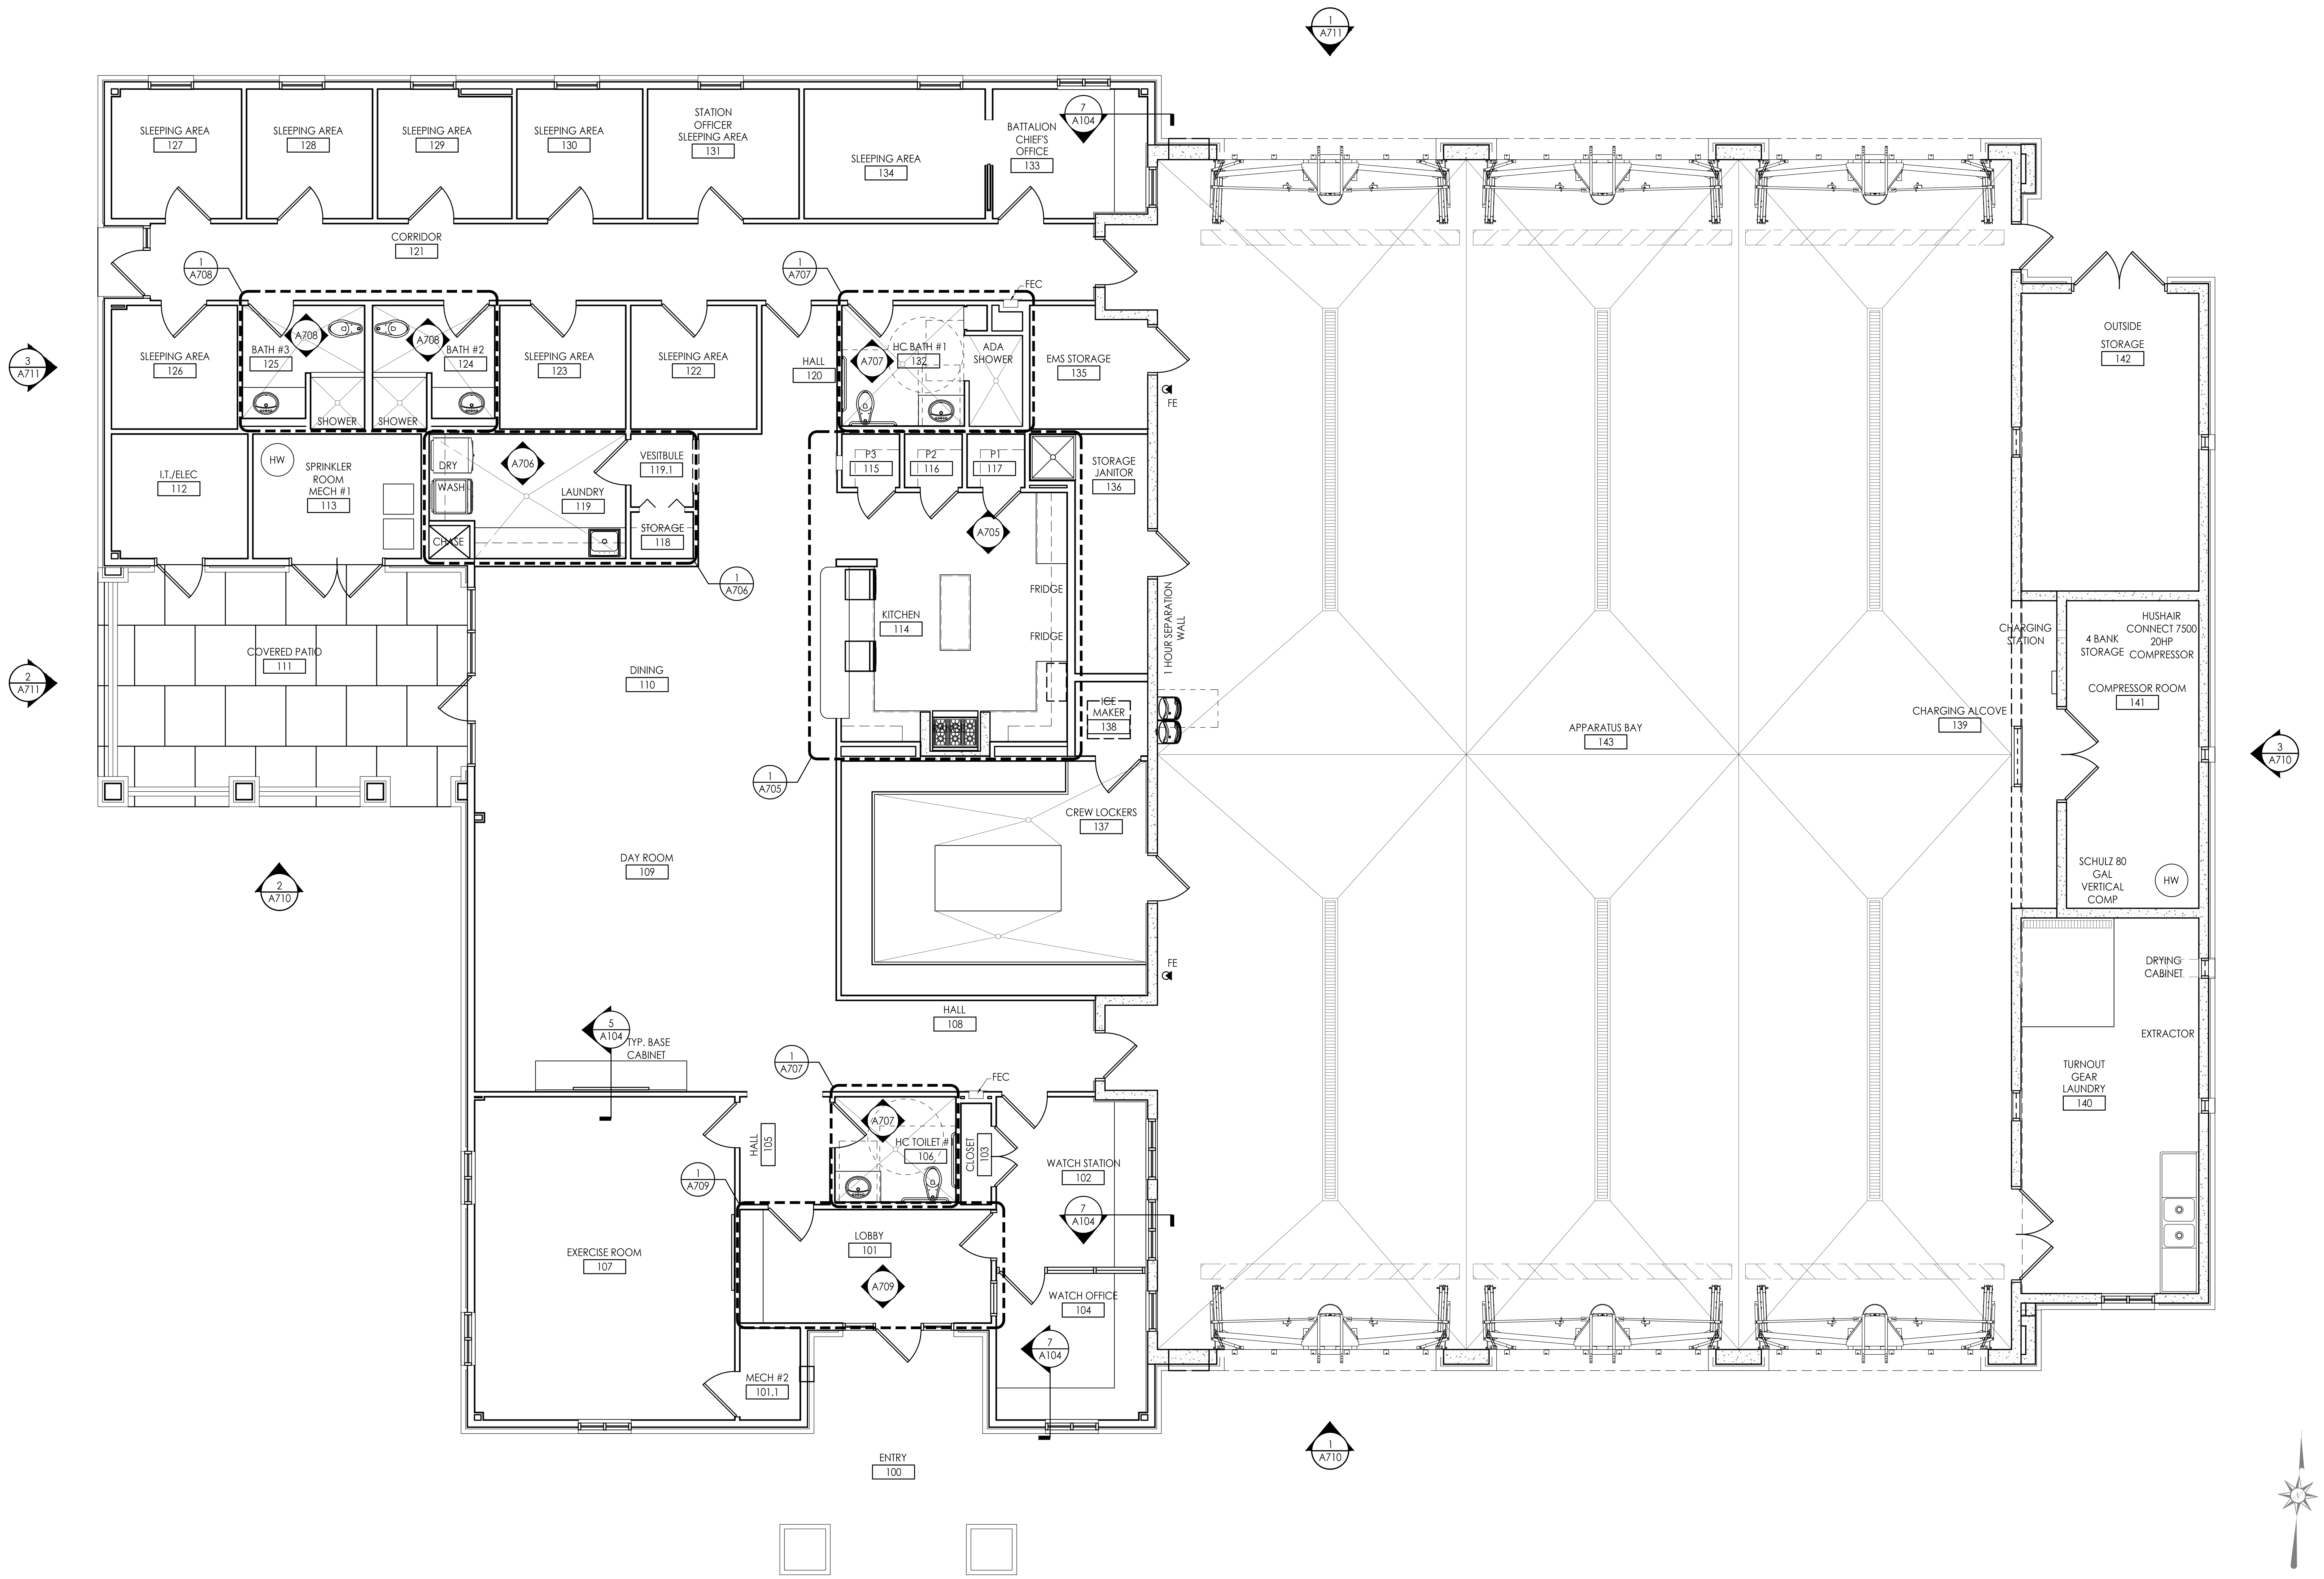

1 DETAIL FLOOR PLAN
SCALE: 3/16"=1'-0"

architecture
interiors
town planning

KAOD
K A Oldham Design, Inc

75 Jackson Street Suite 401
Newnan, Georgia 30263
Telephone: (770) 683-9170
Fax: (770) 683-9171
E-Mail: info@kaod.com
Web Site: www.kaod.com

PRINTED

DATE	COMMENTS
08.16.2018	50% REVIEW
08.22.2018	CLIENT REVIEW
09.27.18	FOR BID

STATE OF GEORGIA
KIPPARD A. OLDHAM
REGISTERED ARCHITECT

FAYETTE CO. FIRE STATION NO. 4

278 MCELROY ROAD
FAYETTEVILLE, GEORGIA

Prepared for
FAYETTE CO. FIRE DEPT

COMMISSION NO:
1748.00

SHEET TITLE:
DETAIL FLOOR PLAN

SHEET NO:
A701

NOT ISSUED FOR CONSTRUCTION

MATERIAL LEGEND

TAG	DESCRIPTION
TL	TILE; SEE FINISH SCHEDULE FOR DETAILS
CONC	CONCRETE, CLEANED & SEALED
CP	CARPET; SEE FINISH SCHEDULE FOR DETAILS
RF	RUBBER FLOORING; SEE FINISH SCHEDULE FOR DETAILS

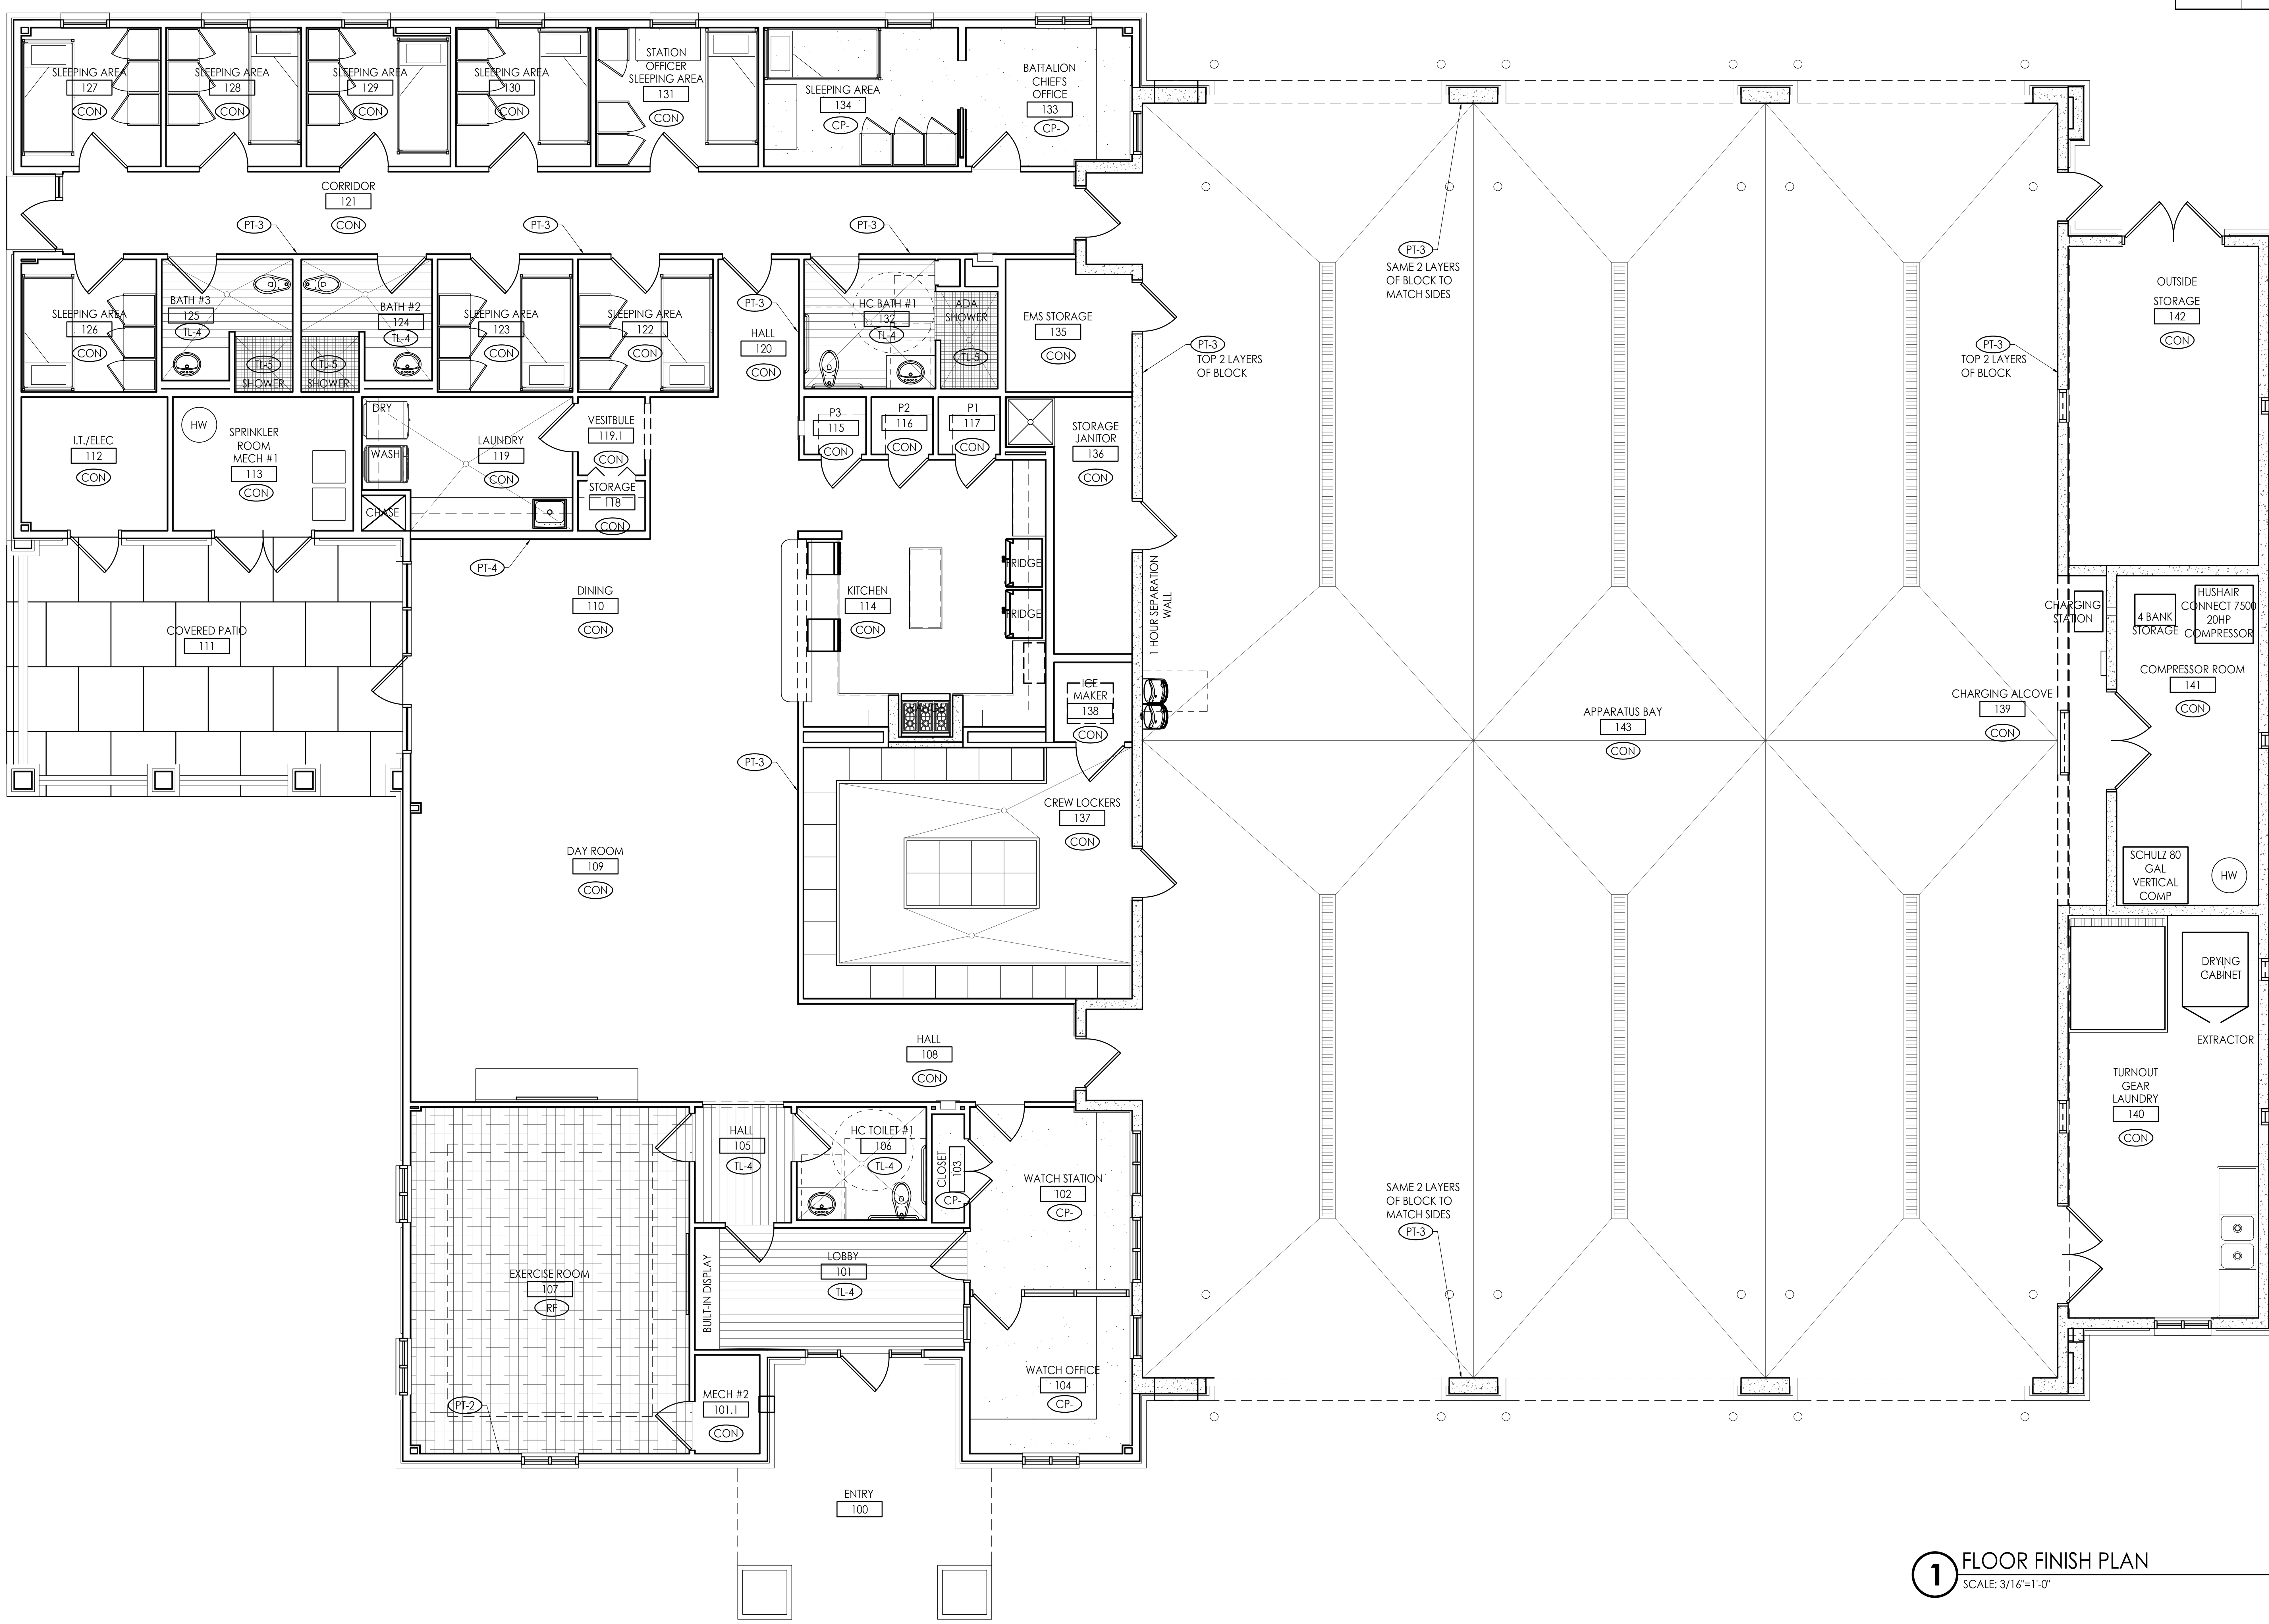

1 FLOOR FINISH PLAN
SCALE: 3/16"=1'-0"

architecture
interiors
town planning

KAOD
K A Oldham Design, Inc

75 Jackson Street Suite 401
Newnan, Georgia 30263
Telephone: (770) 683-9170
Fax: (770) 683-9171
E-Mail: info@kaod.com
Web Site: www.kaod.com

PRINTED

DATE	COMMENTS
08.16.2018	50% REVIEW
08.22.2018	CLIENT REVIEW
09.27.18	FOR BID

STATE OF GEORGIA
KIPPARD A. OLDHAM
REGISTERED ARCHITECT

FAYETTE CO. FIRE STATION NO. 4

278 MCELROY ROAD
FAYETTEVILLE, GEORGIA

Prepared for
FAYETTE CO. FIRE DEPT

COMMISSION NO:
1748.00

SHEET TITLE:
FINISH PLAN

SHEET NO:
A702

NOT ISSUED FOR CONSTRUCTION

FURNITURE LEGEND

TAG	DESCRIPTION	TAG	DESCRIPTION	TAG	DESCRIPTION
A	NORIX - TITAN XL TWIN BED W/ UNDER-BED STORAGE	D	REPUBLIC STORAGE SYSTEMS TURNOUT GEAR LOCKERS: 16 RED BARON: 24x24x72	G	BAR STOOLS
B	NORIX - TITAN SINGLE WARDROBE	E	DINING TABLE W/ CHAIRS	H	OFFICE CHAIRS
C	NORIX - TITAN 48" PEDESTAL DESK	F	DAY ROOM RECLINERS		

** NOTE: BUNK ROOM FURNITURE BY OWNER

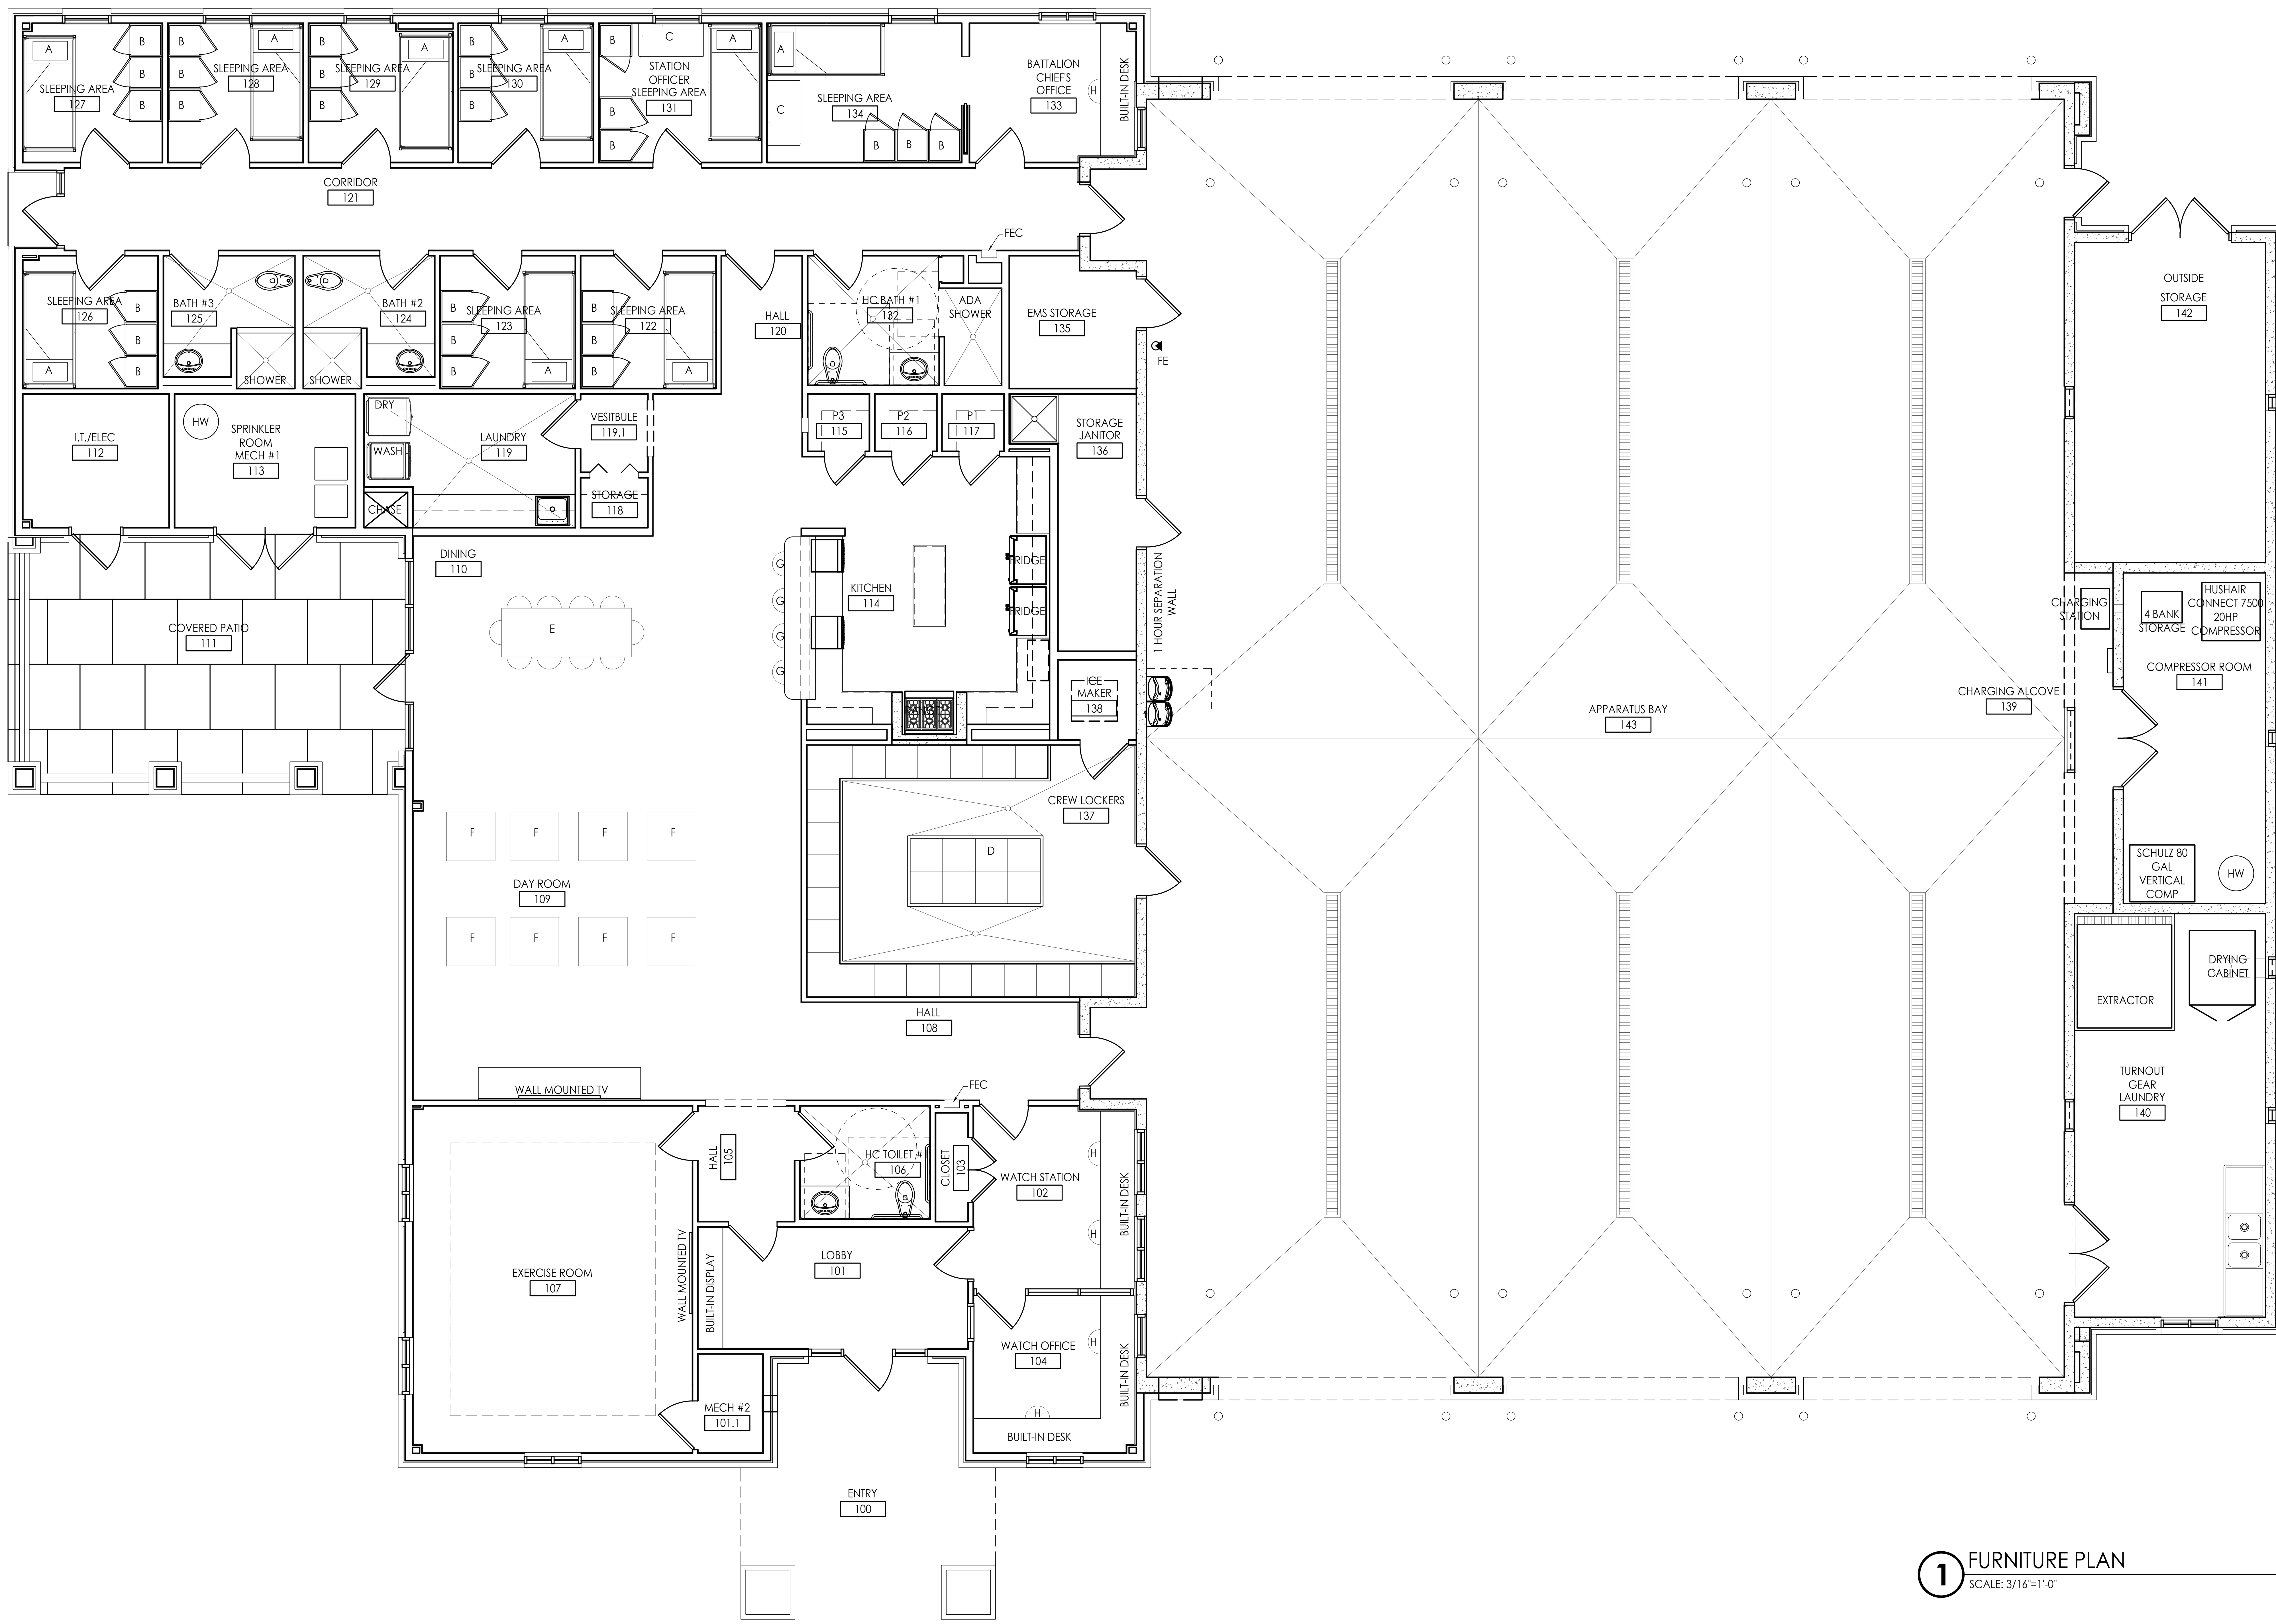

1 FURNITURE PLAN
SCALE: 3/16"=1'-0"

architecture
interiors
town planning

KAOD
K A Oldham Design, Inc

75 Jackson Street Suite 401
Newnan, Georgia 30263
Telephone: (770) 683-9170
Fax: (770) 683-9171
E-Mail: info@kaod.com
Web Site: www.kaod.com

PRINTED

DATE	COMMENTS
08.16.2018	50% REVIEW
08.22.2018	CLIENT REVIEW
09.27.18	FOR BID

STATE OF GEORGIA
REGISTERED ARCHITECT

FAYETTE CO. FIRE STATION NO. 4

278 MCELROY ROAD
FAYETTEVILLE, GEORGIA

Prepared for
FAYETTE CO. FIRE DEPT

COMMISSION NO:
1748.00

SHEET TITLE:
FURNITURE PLAN

SHEET NO:
A703

NOT ISSUED FOR CONSTRUCTION

FINISH SCHEDULE

		FLOORS				WALLS		
ROOM NO.	ROOM NAME	FLOOR	GROUT	BASE	COMMENTS	WALLS	GROUT	COMMENTS
100	ENTRY	-	-	-				
101	LOBBY	TL-4	TG-1		SEE A702 FOR INSTALLATION	PT-2		SEE INTERIORS A709 FOR MILLWORK DTLS
101.1	MECH #2	CONC		RB-1		PT-1		
102	WATCH STATION	CP-		RB-1		PT-1		
103	CLOSET	CP-		RB-1		PT-1		
104	WATCH OFFICE	CP-		RB-1		PT-1		
105	HALL #1	TL-4	TG-1			PT-1		
106	HC TOILET #1	TL-4	TG-1		SEE A702 FOR INSTALLATION	TL-2, TL-3 ; PT-6	TG-1	SEE A707 FOR TILE INSTALLATION
107	EXERCISE ROOM	RF-1		RB-1		PT-1 ; PT-2		SEE A702 FOR ACCENT WALL LOCATION
108	HALL #2	CONC		RB-1		PT-1		
109	DAY ROOM	CONC		RB-1		PT-1, PT-3, PT-4		SEE A702 FOR ACCENT COLOR LOCATION
110	DINING	CONC		RB-1		PT-1, PT-3, PT-4		SEE A702 FOR ACCENT COLOR LOCATION
111	COVERED PATIO	-	-	-		-		
112	I.T./ELEC	CONC		-		PT-1		
113	SPRINKLER ROOM/MECH #1	CONC		-		PT-1		
114	KITCHEN	CONC		RB-1		PT-2 ; TL-1	TG-2	SEE A705 INTERIORS FOR DTLS
115	PANTRY #1	CONC		RB-1		PT-1		
116	PANTRY #2	CONC		RB-1		PT-1		
117	PANTRY #3	CONC		RB-1		PT-1		
118	STORAGE	CONC		RB-1		PT-1		
119	LAUNDRY	CONC		RB-1		PT-1		SEE A706 FOR DETAILS
119.1	VESTIBULE	CONC		RB-1		PT-1		
120	HALL #3	CONC		RB-1		PT-1		
121	CORRIDOR	CONC		RB-1		PT-1 ; PT-3		SEE A702 FOR ACCENT WALL LOCATIONS
122	SLEEPING AREA #1	CONC		RB-1		PT-1		
123	SLEEPING AREA #2	CONC		RB-1		PT-1		
124	BATH #2	TL-4 ; TL-5	TG-1		SEE A702 FOR INSTALLATION	TL-2, TL-3 ; PT-6	TG-1	SEE A708 INTERIORS FOR DETAILS
125	BATH #3	TL-4 ; TL-5	TG-1		SEE A702 FOR INSTALLATION	TL-2, TL-3 ; PT-6	TG-1	SEE A708 INTERIORS FOR DETAILS
126	SLEEPING AREA #3	CONC		RB-1		PT-1		
127	SLEEPING AREA #4	CONC		RB-1		PT-1		
128	SLEEPING AREA #5	CONC		RB-1		PT-1		
129	SLEEPING AREA #6	CONC		RB-1		PT-1		
130	SLEEPING AREA #7	CONC		RB-1		PT-1		
131	STATION OFFICER SLEEPING	CONC		RB-1		PT-1		
132	HC BATH #1	TL-4 ; TL-5	TG-1		SEE A702 FOR INSTALLATION	TL-2, TL-3 ; PT-6	TG-1	SEE A707 INTERIORS FOR DETAILS
133	BATTALION CHIEF'S OFFICE	CP-		RB-1		PT-1		
134	BATT CHEIF'S SLEEPING AREA	CP-		RB-1		PT-1		
135	EMS	CONC		RB-2		PT-1		
136	STORAGE JANITOR	CONC		RB-2		PT-1		
137	CREW LOCKERS	CONC		RB-2		PT-1		
138	ICE MAKER	CONC		RB-2		PT-1		
139	CHARGING ALCOVE	CONC		RB-2		PT-1		
140	TURNOUT GEAR LAUNDRY	CONC		RB-2		PT-1		
141	COMPRESSOR ROOM	CONC		RB-2		PT-1		
142	OUTSIDE STORAGE	CONC				PT-1		
143	APPARATUS BAY	CONC		RB-2		PT-1		SEE A702 FOR ACCENT WALL LOCATIONS

* SEE FINISH PLANS AND INTERIOR ELEVATIONS FOR LOCATIONS OF ACCENT WALLS

INTERIOR FINISH LEGEND

KEYNOTE	MATERIAL	MANUFACTURER	COLOR/ FINISH	DESCRIPTION AND NOTES	CONTACT
WALL FINISHES					
PT - 1	PAINT	SHERWIN WILLIAMS	SW7690 TOWNHALL TAN	GENERAL PAINT	1.800.4.SHERWIN
PT - 2	PAINT	SHERWIN WILLIAMS	SW7522 MEADOWLARK	ACCENT: SEE INTERIOR PLAN & ELEVATIONS FOR LOCATIONS	1.800.4.SHERWIN
PT - 3	PAINT	SHERWIN WILLIAMS	SW7593 RUSTIC RED	ACCENT: SEE INTERIOR PLAN & ELEVATIONS FOR LOCATIONS	1.800.4.SHERWIN
PT - 4	PAINT	SHERWIN WILLIAMS	SW6230 RAINSTORM	ACCENT: SEE INTERIOR PLAN & ELEVATIONS FOR LOCATIONS	1.800.4.SHERWIN
PT - 5	PAINT	SHERWIN WILLIAMS	NOT USED		1.800.4.SHERWIN
PT - 6	PAINT	SHERWIN WILLIAMS	SW7004 SNOWBOUND	RESTROOMS	1.800.4.SHERWIN
PT - 7	PAINT	SHERWIN WILLIAMS	SW7020 BLACK FOX	MILLWORK @ LAUNDRY, KITCHEN; SEE INTERIOR ELEVATIONS	1.800.4.SHERWIN
TL - 1	CERAMIC TILE	TRADITIONS IN TILE	GLOSS LIGHT SMOKE 0042	4¼ x 8½ GLOSS SUBWAY TILE KITCHEN BACKSPLASH	BERNICE PHELPS 678-416-8681
TL - 2	CERAMIC TILE	TRADITIONS IN TILE	TERRA COTTA BRIGHT U795	3 x 6 GLOSS SUBWAY TILE RESTROOM WALL	BERNICE PHELPS 678-416-8681
TL - 3	CERAMIC TILE	TRADITIONS IN TILE	TAUPE BRIGHT U789	3 x 6 GLOSS SUBWAY TILE RESTROOM WALL ACCENT	BERNICE PHELPS 678-416-8681
TL - 5	PORCELAIN TILE	TRADITIONS IN TILE	LIGHT SMOKE SPECKLED A04	2x1 BRICKWORK MOSAIC TILE SHOWER WALL	BERNICE PHELPS 678-416-8681
TG - 1	TILE GROUT	TRADITIONS IN TILE	TBD	GENERAL GROUT	BERNICE PHELPS 678-416-8681
TG - 2	TILE GROUT	TRADITIONS IN TILE	TBD	KITCHEN BACKSPLASH GROUT	BERNICE PHELPS 678-416-8681
FLOOR FINISHES					
CP - 1	CARPET TILE	SHAW CONTRACT GROUP	STYLE: HYBRID 59580 ; 64855 MOSAIC	24x24 TILE ; MONOLITHIC INSTALLATION	ALLISON MAIR 404.210.3776
RF - 1	RESILIENT FLOORING	JOHNSONITE	COLOR TBD	24x24 RUBBER INTERLOCKING TILE FLOORING; WELLNESS ROOM 112	1.800.899.8916
TL - 4	PORCELAIN TILE	TRADITIONS IN TILE	SORRELL; GINGER	6x24 WOOD GRAIN	BERNICE PHELPS 678-416-8681
WALL BASE FINISHES					
RB - 1	RUBBER BASE	JOHNSONITE	44 DARK BROWN	4 1/4" REVEAL PROFILE: GENERAL BASE	1.800.899.8916
RB - 2	RUBBER BASE	JOHNSONITE	44 DARK BROWN	6" TRADITIONAL: APPARATUS BAY	1.800.899.8916
INTERIOR DOORS, WINDOWS AND TRIM					
PT - 8	PAINT	SHERWIN WILLIAMS	TBD	DOOR FRAME PAINT: SEMI-GLOSS (WILL MATCH RB-1 COLOR)	1.800.4.SHERWIN
ST - 1	STAIN	SHERWIN WILLIAMS	SW3115-B BISTRO WALNUT	DOOR & LOBBY STAIN	1.800.4.SHERWIN
PT - 3	PAINT	SHERWIN WILLIAMS	SW7593 RUSTIC RED	METAL DOOR PAINT	1.800.4.SHERWIN
CEILING FINISHES					
PT - 9	PAINT	SHERWIN WILLIAMS	SW7006 EXTRA WHITE	CEILING PAINT	1.800.4.SHERWIN
CT - 1	2x2 TILE	ARMSTRONG	WHITE	CEILING TILE IN SUSPENSION SYSTEM; REF. SPEC.	1.877.ARMSTRONG
MILLWORK CABINET FINISHES					
PL - 1	PLASTIC LAMINATE	WILSONART	7949K-18 ASIAN NIGHT: LINEARITY FINISH	CABINETRY @ KITCHEN, LAUNDRY, & RESTROOMS	
MILLWORK COUNTER FINISHES					
SS - 1	SOLID SURFACE	CORIAN QUARTZ	ANTIQUE PEARL	COUNTERTOP @ KITCHEN	JASON DEMARCHI 770.298.2076
SS - 2	SOLID SURFACE	CORIAN	SAVANNAH	COUNTERTOP @ RESTROOMS, LAUNDRY	JASON DEMARCHI 770.298.2076
ALTERNATES					
ALT-1	PLASTIC LAMINATE	WILSONART	STANDARD LAMINATE: 4946-38 NATURAL COTTON	COUNTERTOP @ LAUNDRY	

architecture
interiors
town planning

KAOD
K A Oldham Design, Inc

75 Jackson Street Suite 401
Newnan, Georgia 30263
Telephone: (770) 683-9170
Fax: (770) 683-9171
E-Mail: info@kaod.com
Web Site: www.kaod.com

PRINTED

DATE	COMMENTS
08.16.2018	50% REVIEW
08.22.2018	CLIENT REVIEW
09.27.18	FOR BID

STATE OF GEORGIA
KIPPARD A. OLDHAM
CERTIFICATE No. 00940
REGISTERED ARCHITECT

FAYETTE CO.
FIRE STATION NO. 4

278 MCELROY ROAD
FAYETTEVILLE, GEORGIA

Prepared for
FAYETTE CO.
FIRE DEPT

COMMISSION NO:
1748.00

SHEET TITLE:
INTERIOR SCHEDULES

SHEET NO:
A704

NOT ISSUED FOR CONSTRUCTION

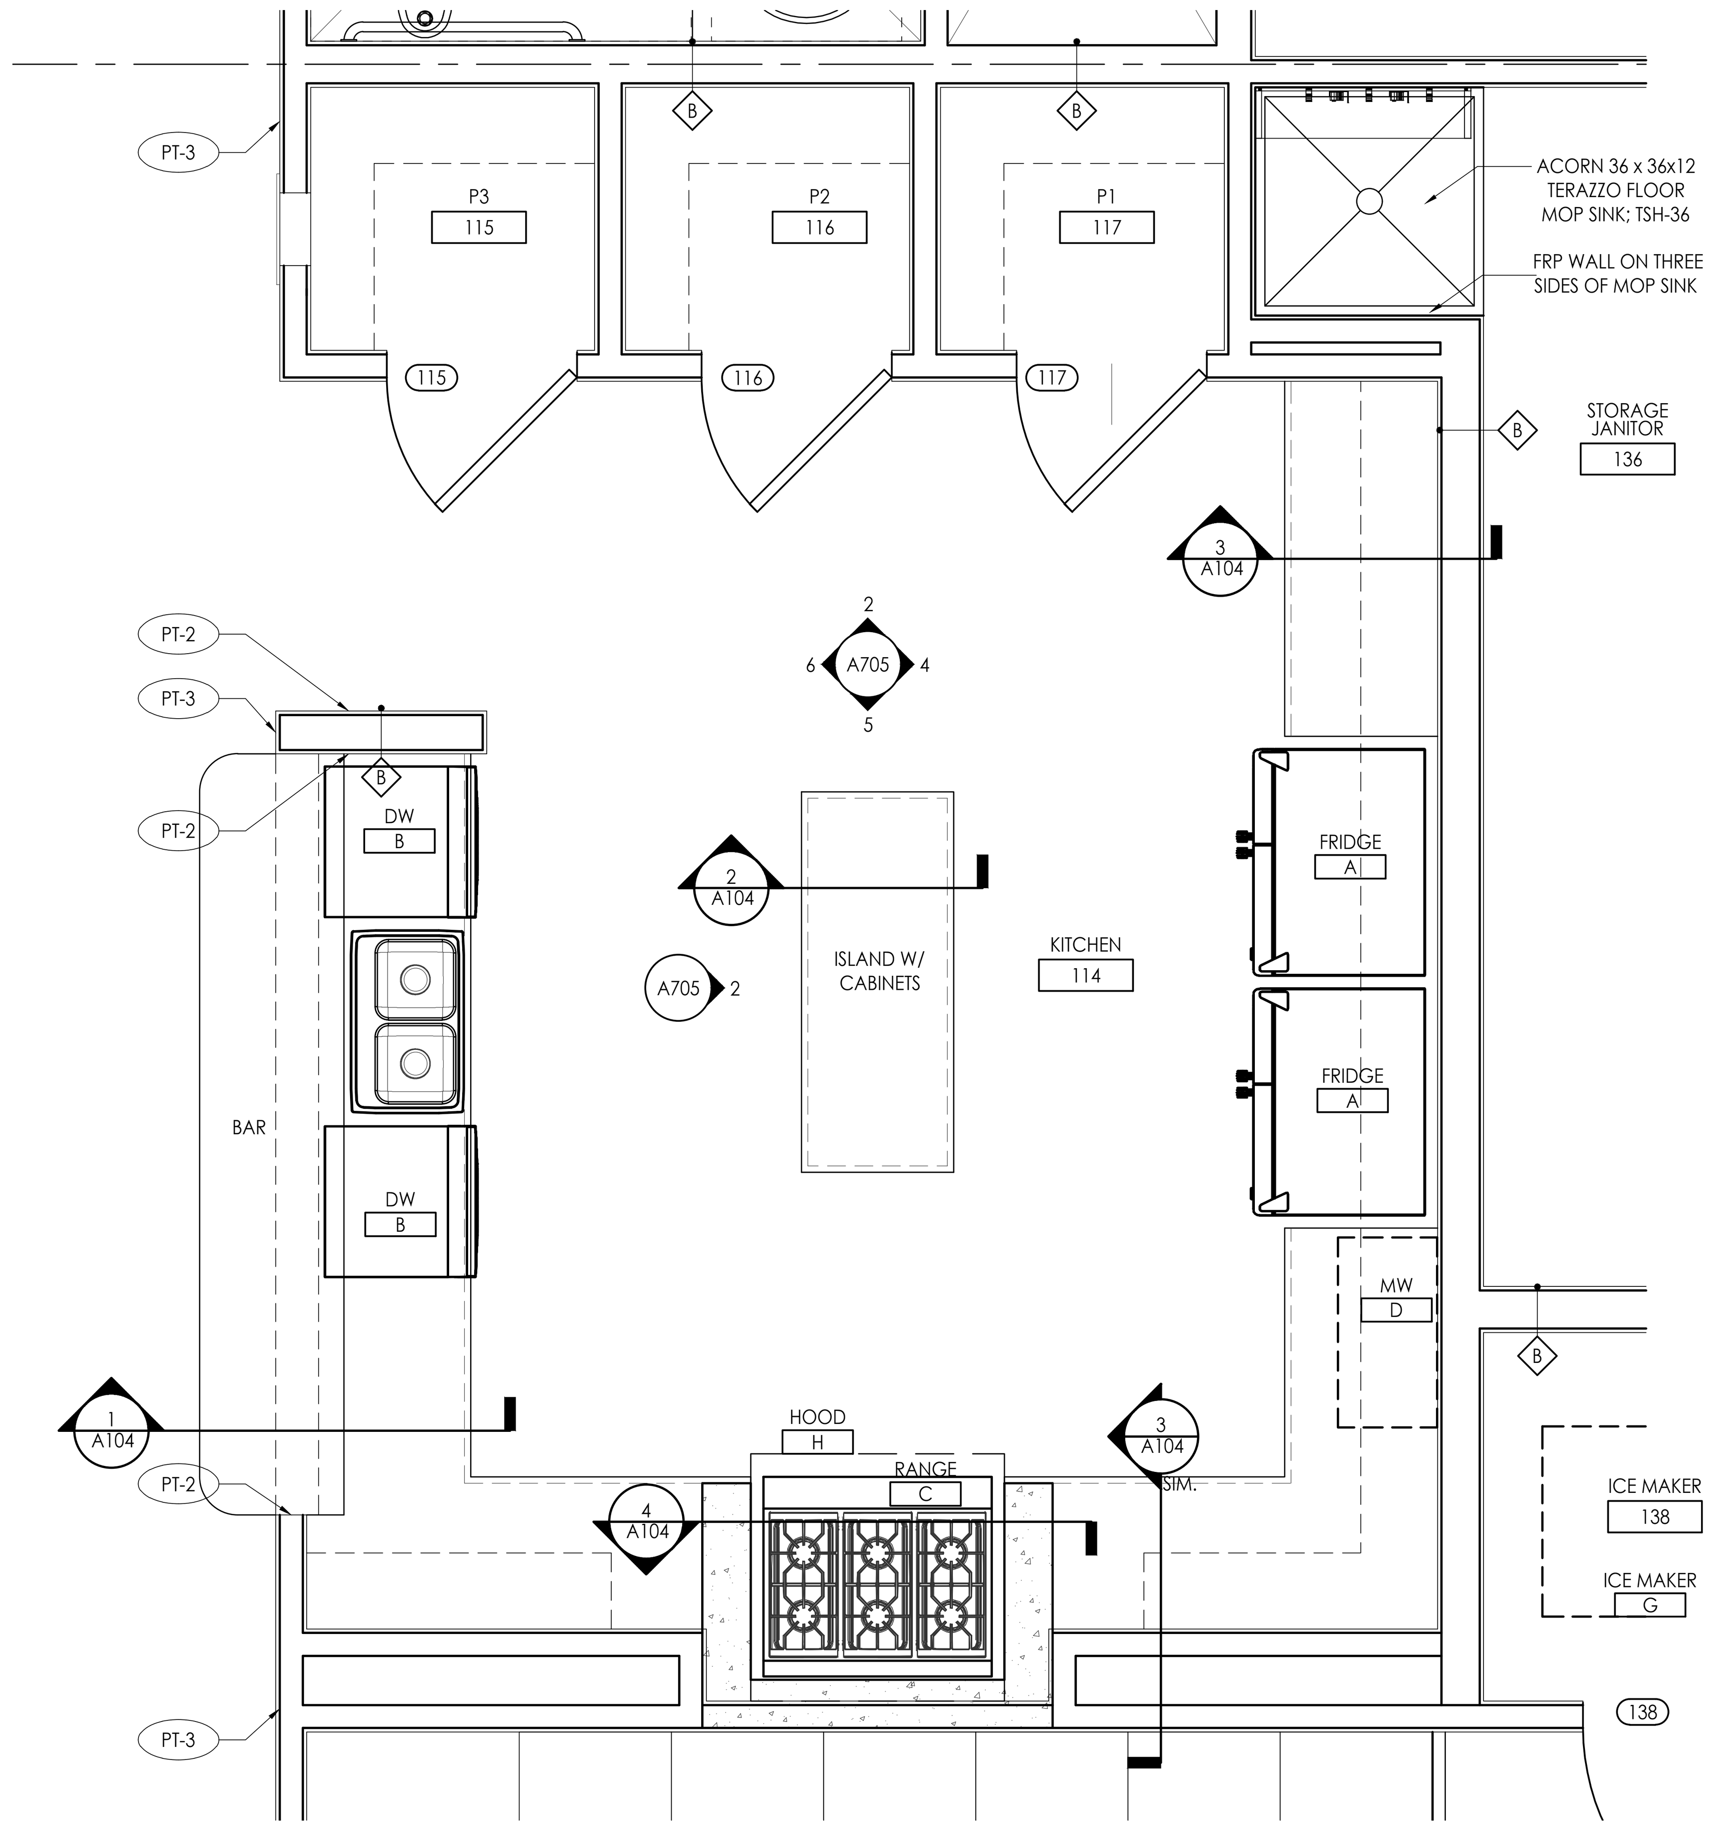

1 KITCHEN DETAIL PLAN
SCALE: 1/2"=1'-0"

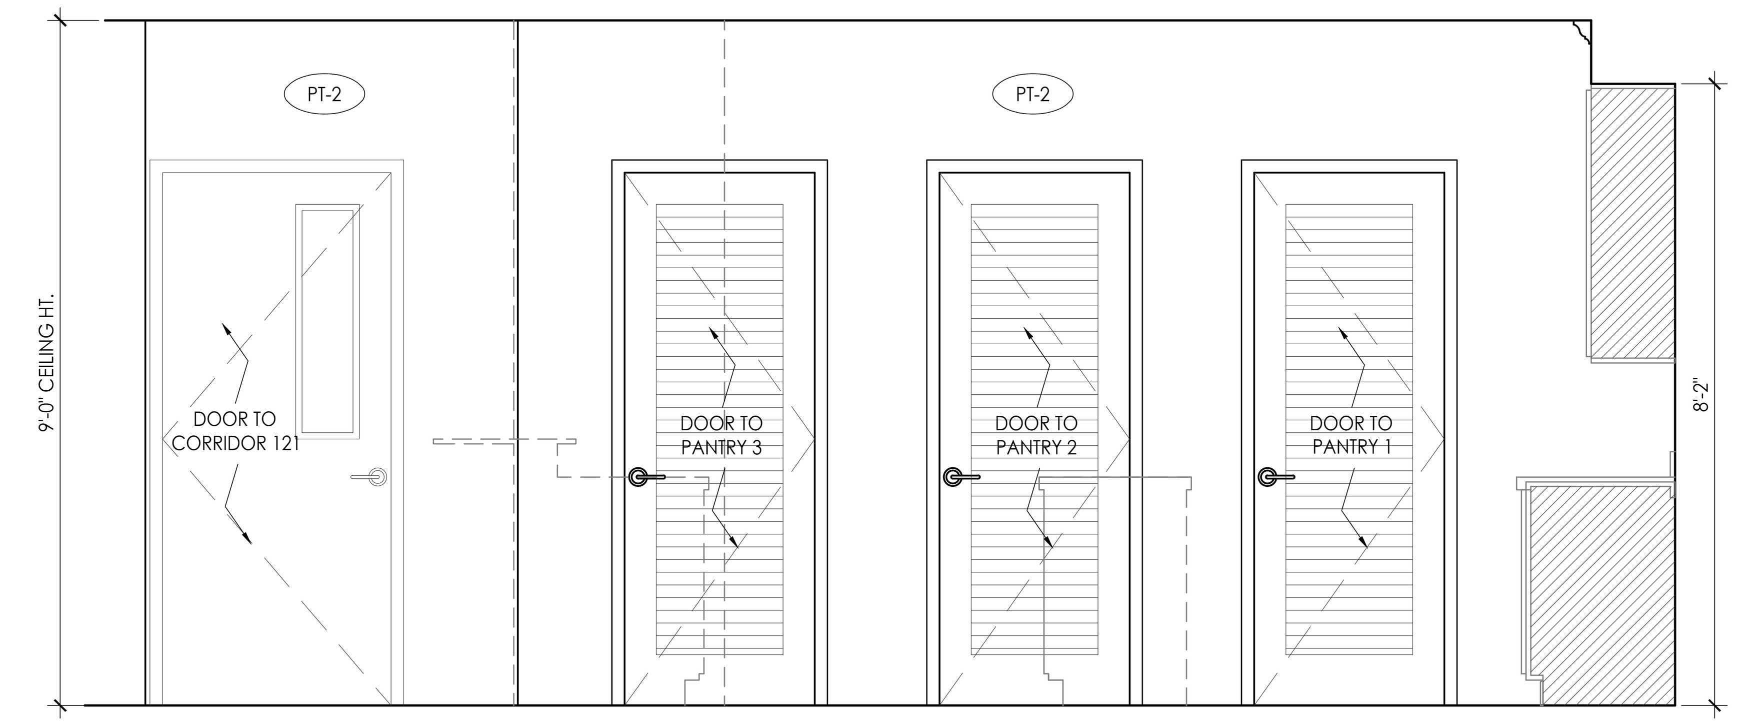

2 KITCHEN INTERIOR ELEVATION
SCALE: 1/2"=1'-0"

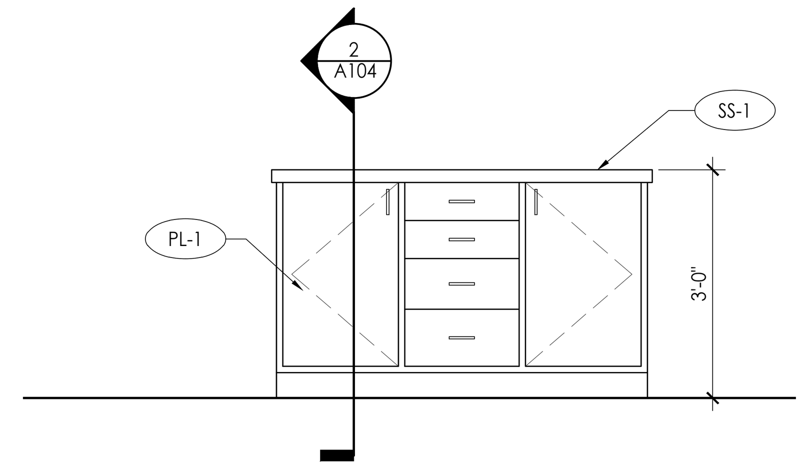

3 KITCHEN ISLAND
SCALE: 1/2"=1'-0"

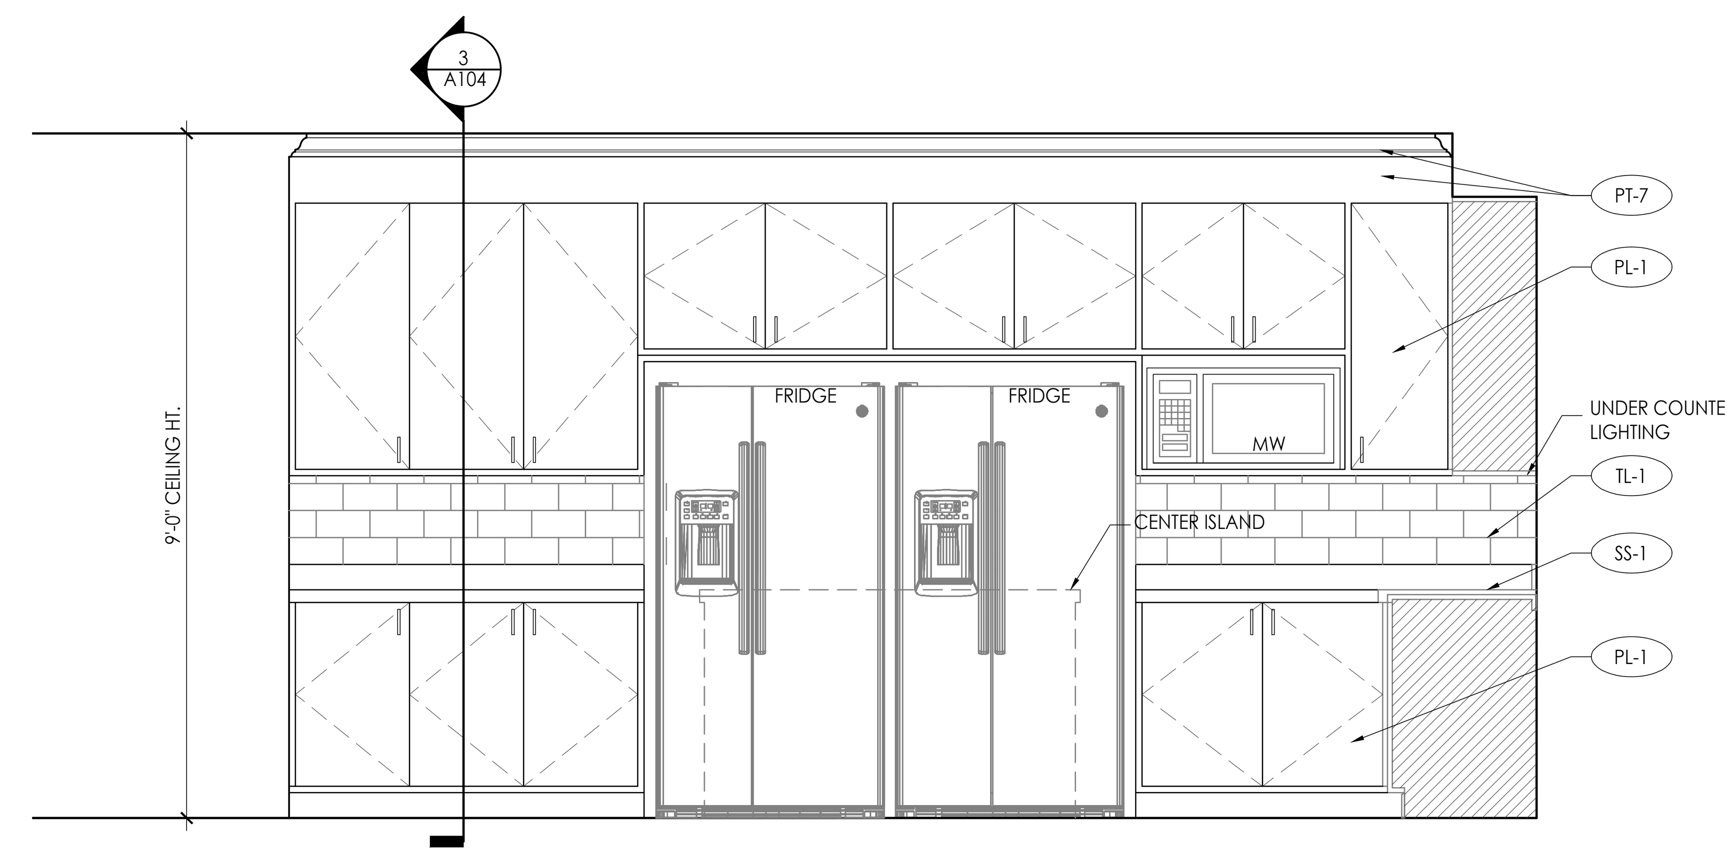

4 KITCHEN INTERIOR ELEVATION
SCALE: 1/2"=1'-0"

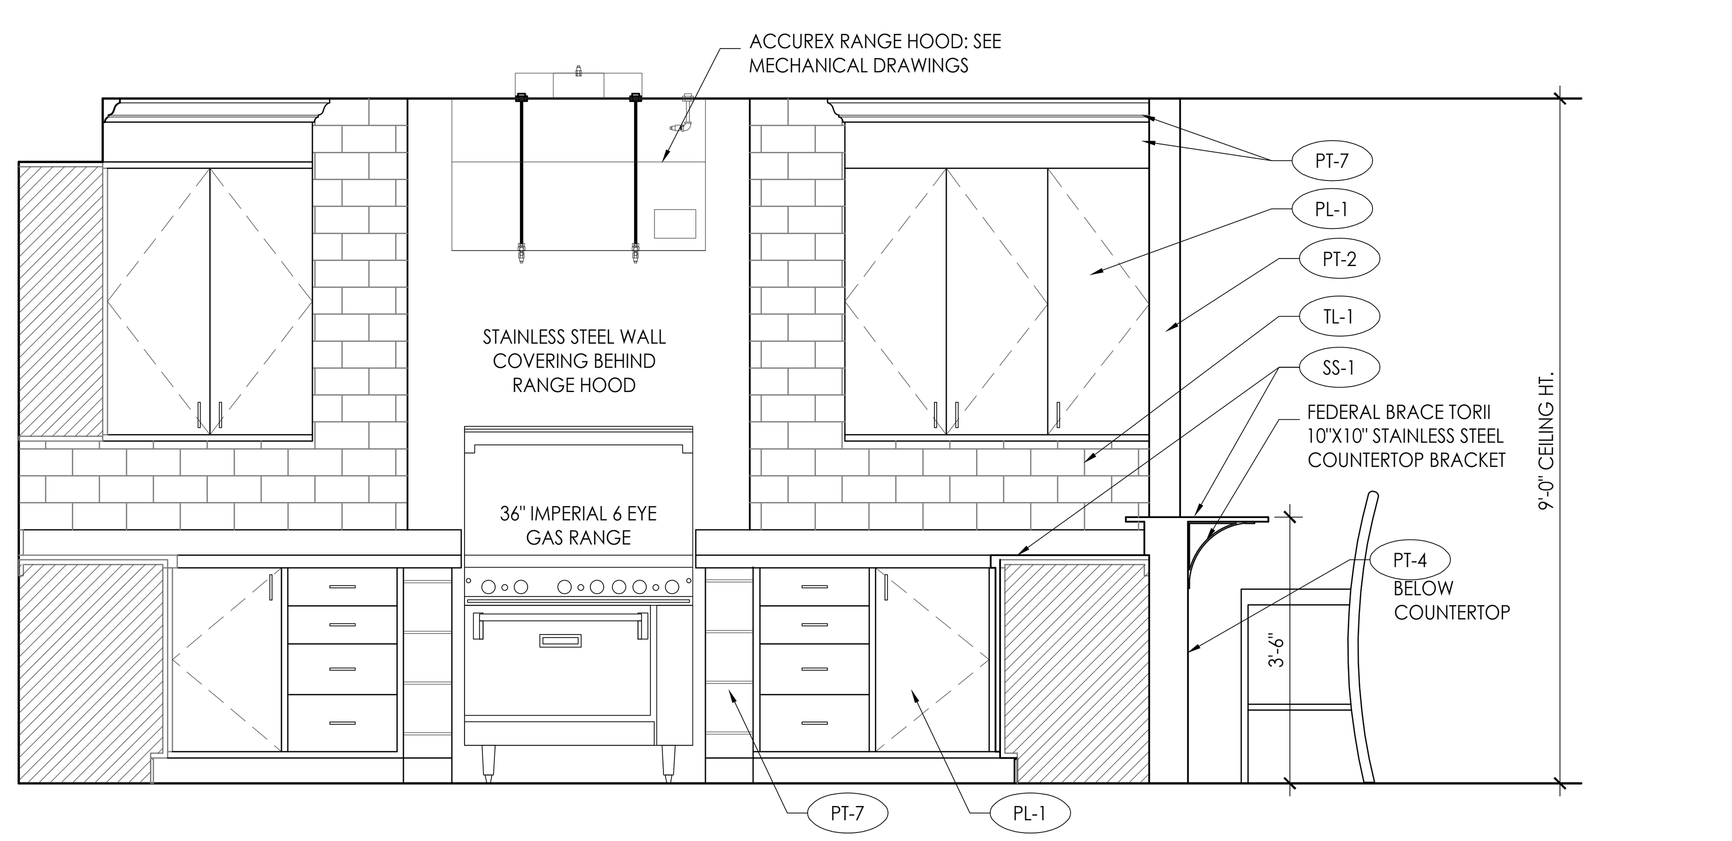

5 KITCHEN INTERIOR ELEVATION
SCALE: 1/2"=1'-0"

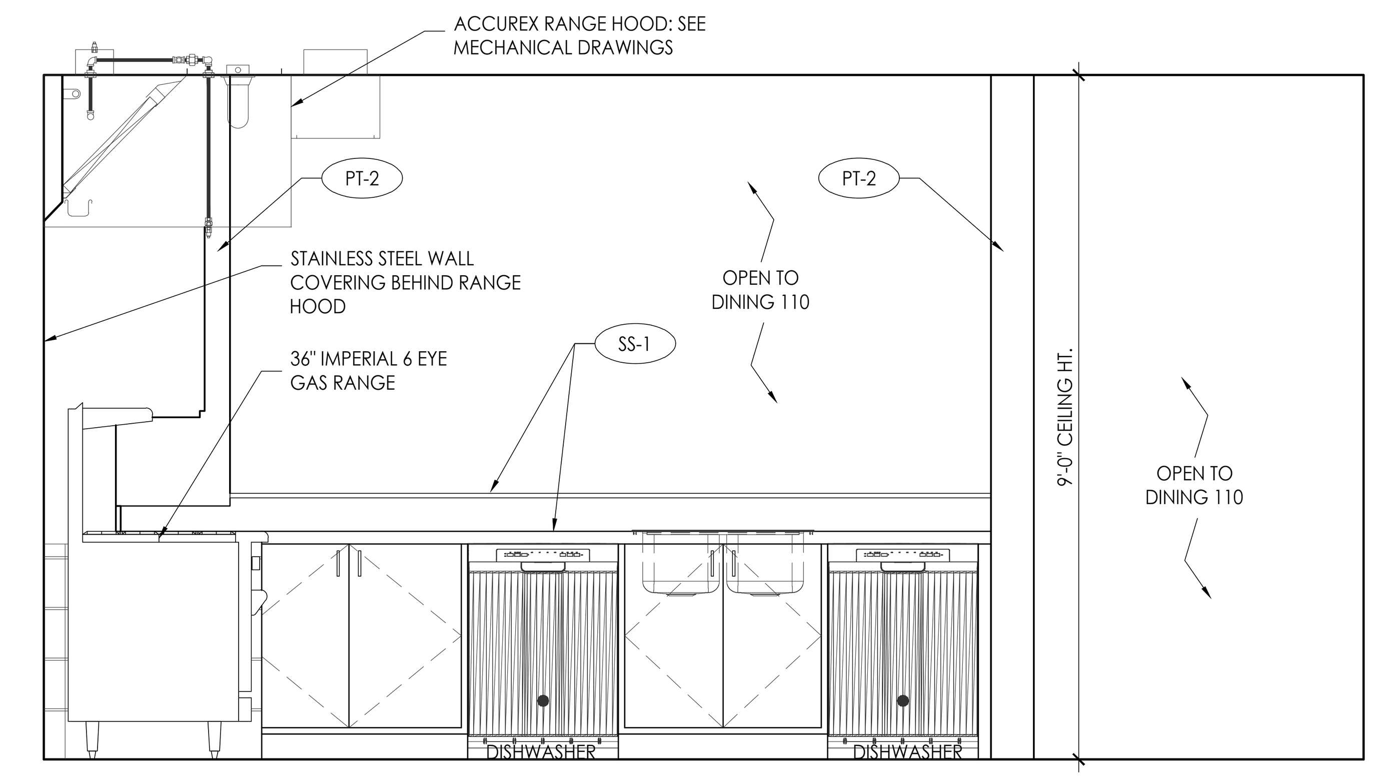

6 KITCHEN INTERIOR ELEVATION
SCALE: 1/2"=1'-0"

architecture
interiors
town planning

KAOD
K A Oldham Design, Inc

75 Jackson Street Suite 401
Newnan, Georgia 30263
Telephone: (770) 683-9170
Fax: (770) 683-9171
E-Mail: info@kaod.com
Web Site: www.kaod.com

PRINTED

DATE	COMMENTS
08.16.2018	50% REVIEW
08.22.2018	CLIENT REVIEW
09.27.18	FOR BID

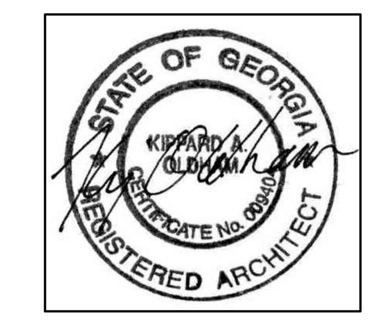

FAYETTE CO.
FIRE STATION NO. 4

278 MCELROY ROAD
FAYETTEVILLE, GEORGIA

Prepared for
FAYETTE CO.
FIRE DEPT

COMMISSION NO:
1748.00

SHEET TITLE:
INTERIOR ELEVATIONS

SHEET NO:
A705
NOT ISSUED FOR CONSTRUCTION

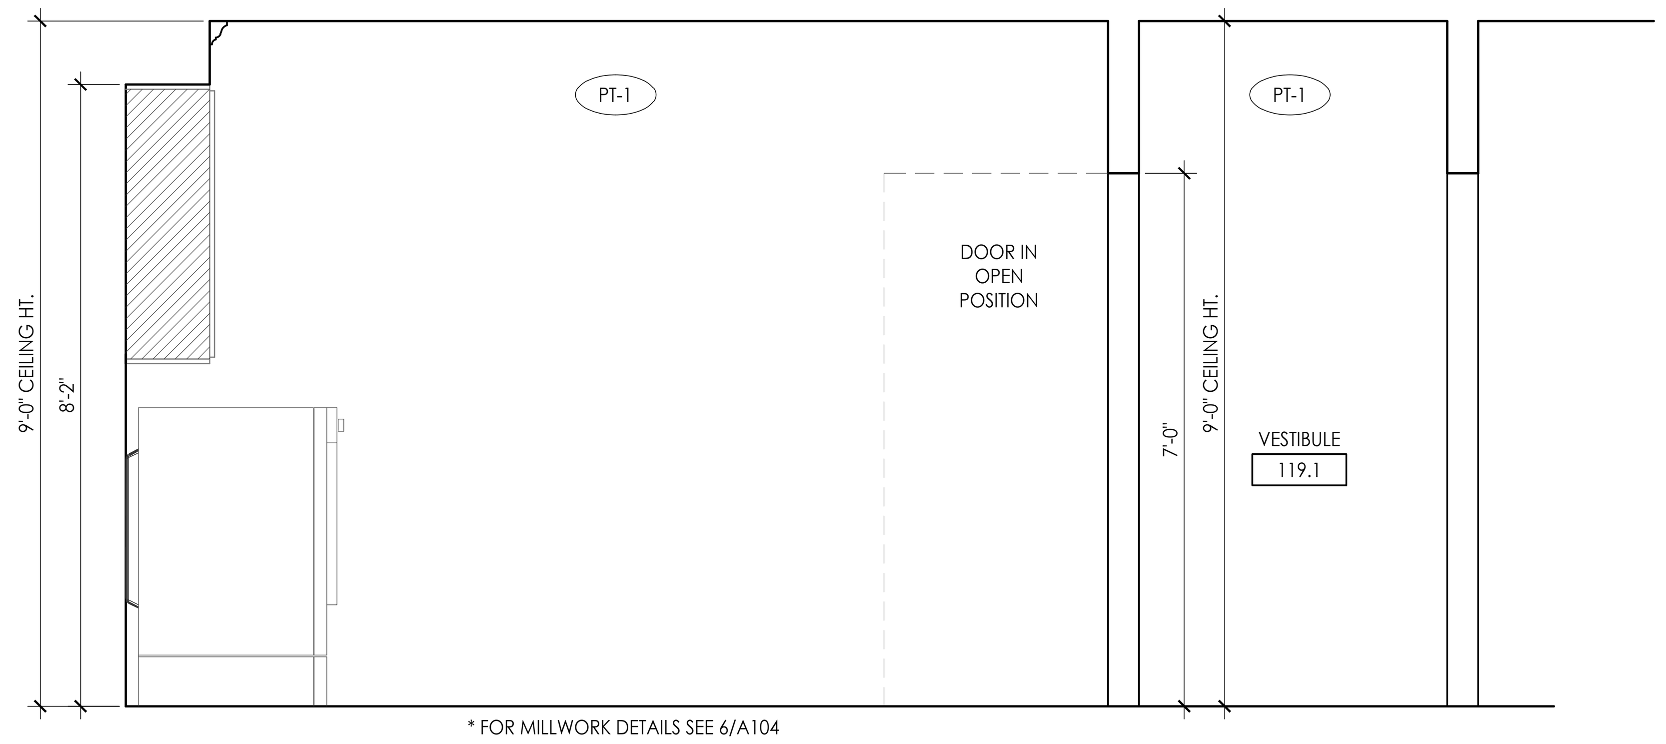

1 LAUNDRY ELEVATION
SCALE: 1/2"=1'-0"

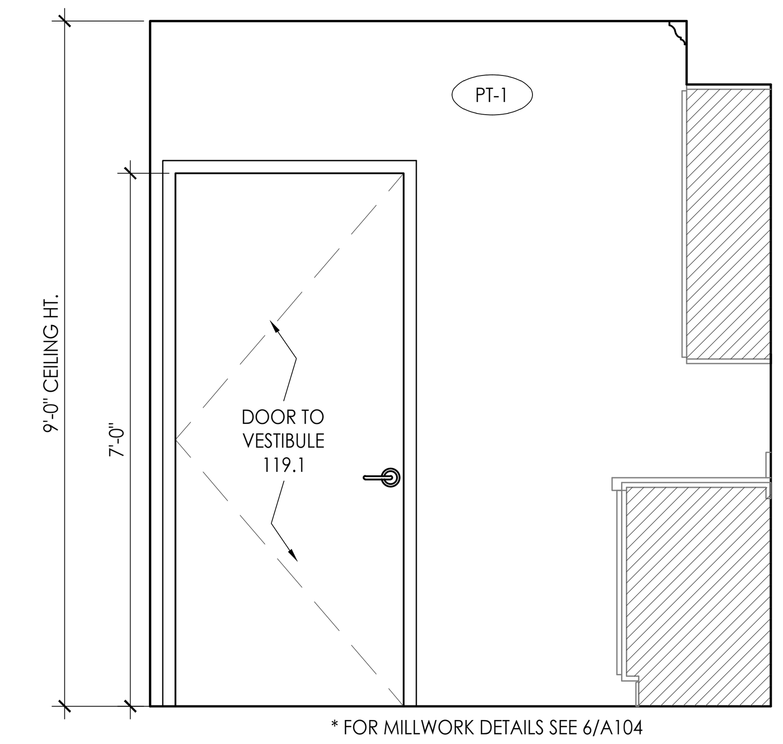

2 LAUNDRY ELEVATION
SCALE: 1/2"=1'-0"

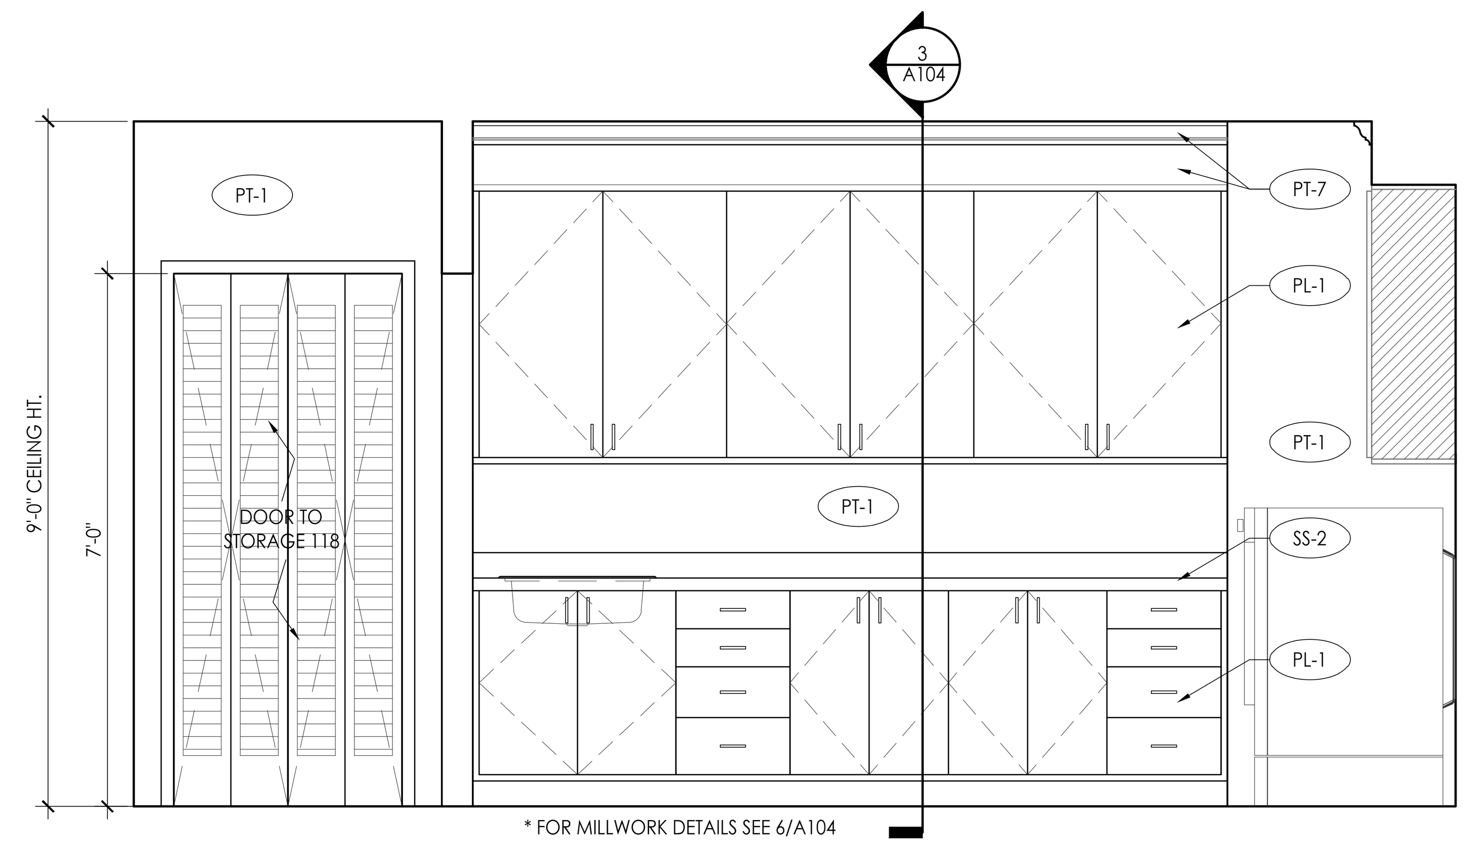

3 LAUNDRY ELEVATION
SCALE: 1/2"=1'-0"

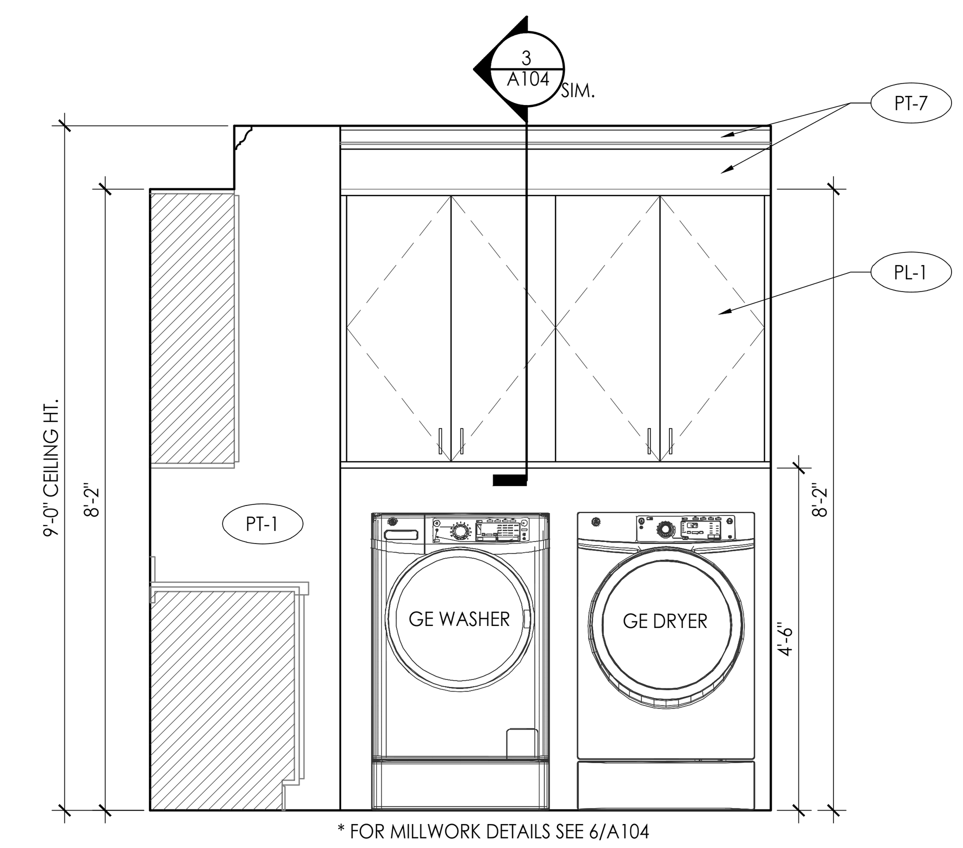

4 LAUNDRY ELEVATION
SCALE: 1/2"=1'-0"

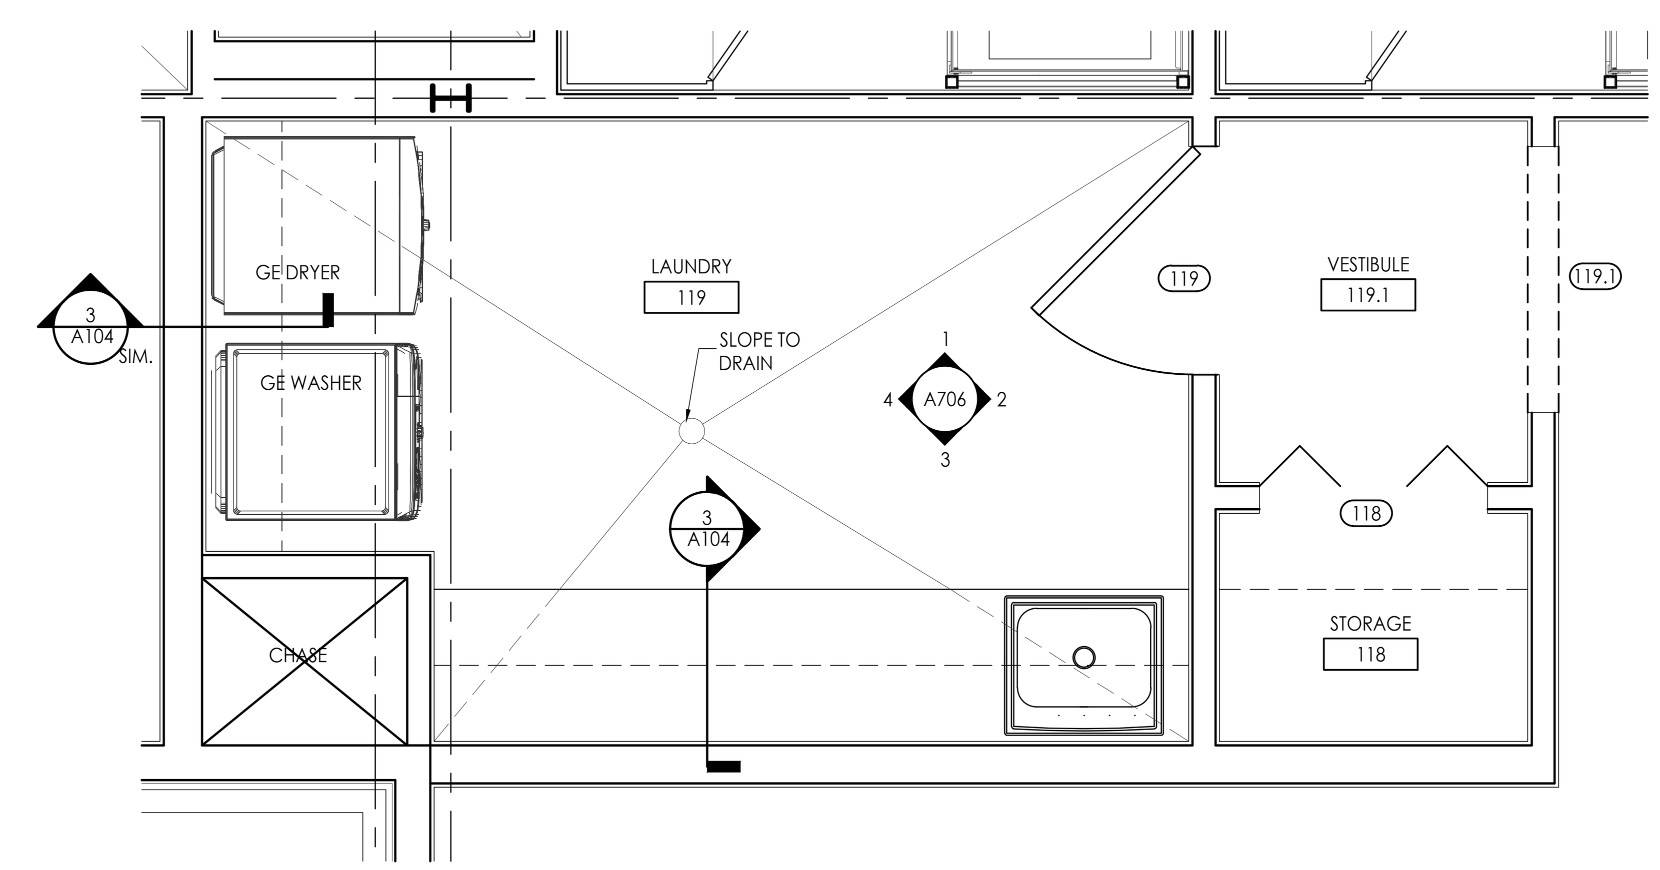

5 LAUNDRY DETAIL PLAN
SCALE: 1/2"=1'-0"

architecture
interiors
town planning

KAOD
K A Oldham Design, Inc

75 Jackson Street Suite 401
Newnan, Georgia 30263
Telephone: (770) 683-9170
Fax: (770) 683-9171
E-Mail: info@kaod.com
Web Site: www.kaod.com

PRINTED

DATE	COMMENTS
08.16.2018	50% REVIEW
08.22.2018	CLIENT REVIEW
09.27.18	FOR BID

STATE OF GEORGIA
KIPPARD A. OLDHAM
REGISTERED ARCHITECT

FAYETTE CO. FIRE STATION NO. 4

278 MCELROY ROAD
FAYETTEVILLE, GEORGIA

Prepared for
FAYETTE CO.
FIRE DEPT

COMMISSION NO:
1748.00

SHEET TITLE:
INTERIOR ELEVATIONS

SHEET NO:
A706

NOT ISSUED FOR CONSTRUCTION

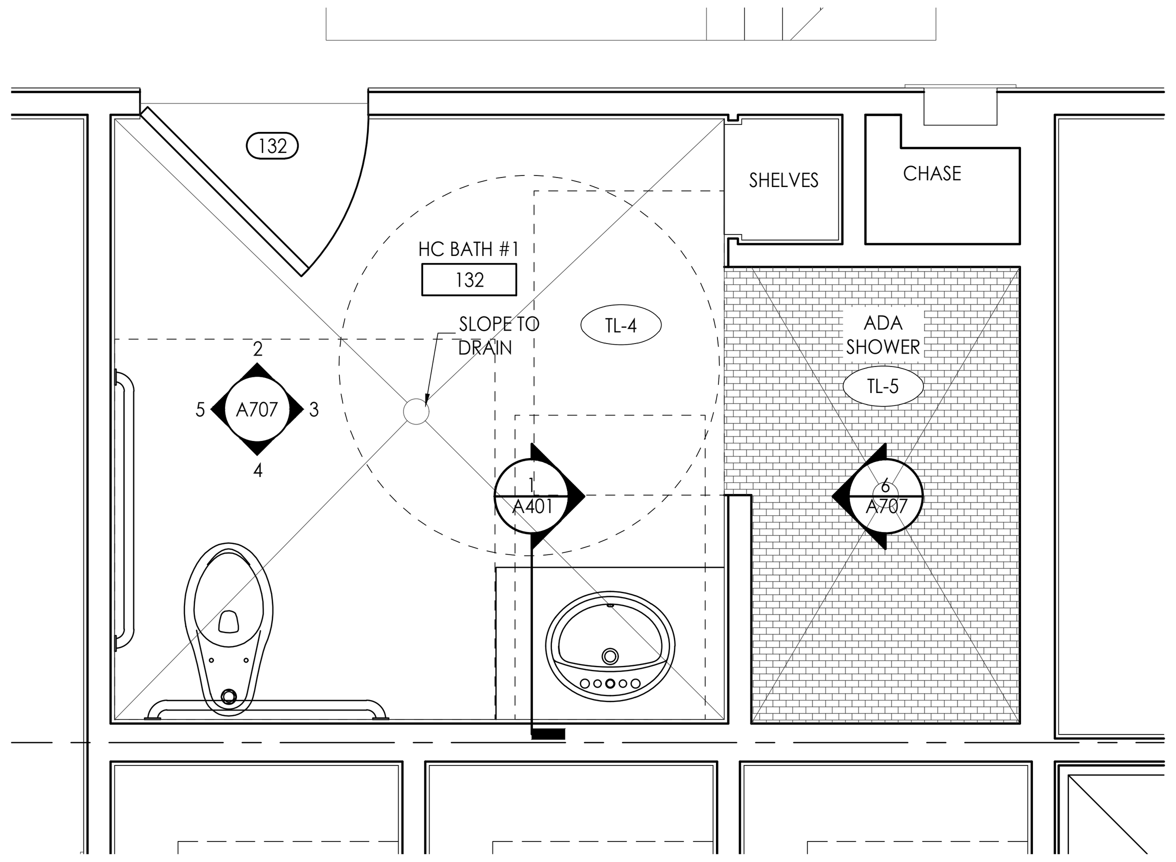

1 HC BATH #1 DETAIL PLAN
SCALE: 1/2"=1'-0"

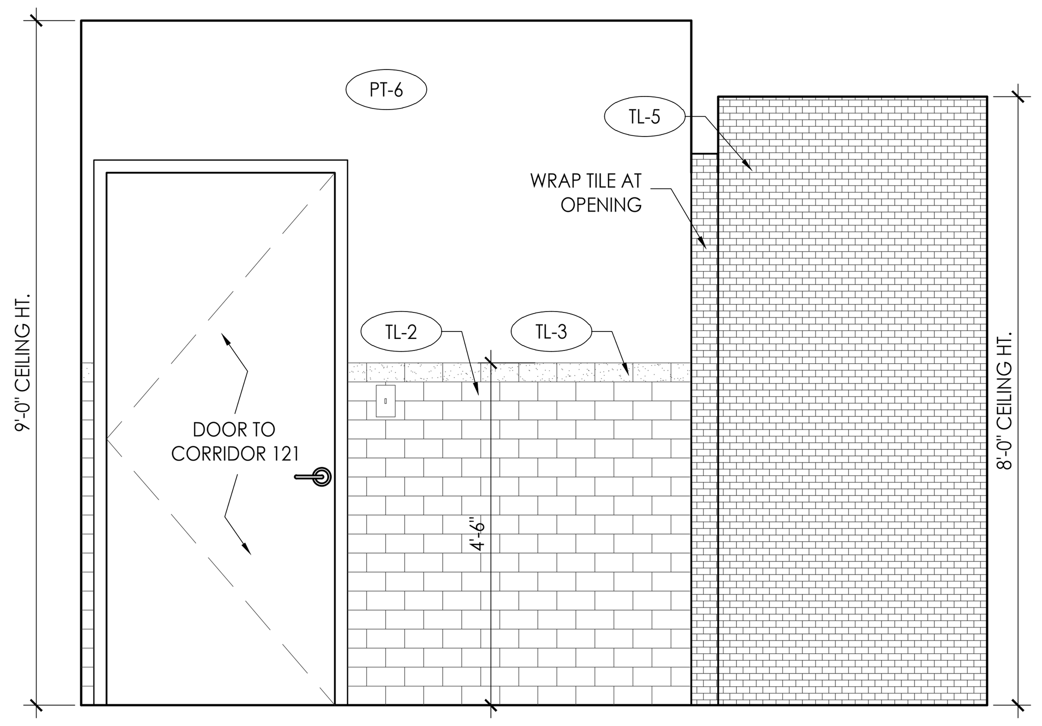

2 HC BATH #1 INTERIOR ELEVATION
SCALE: 1/2"=1'-0"

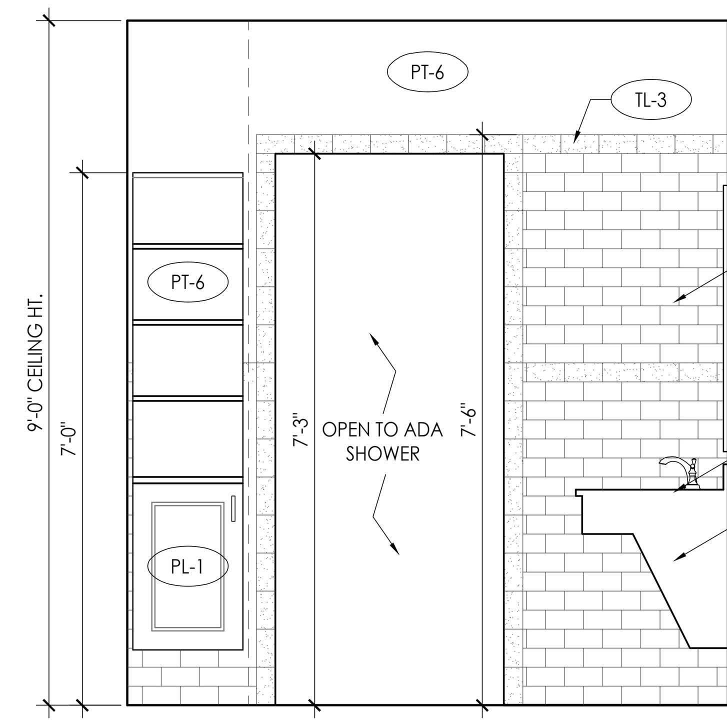

3 HC BATH #1 INTERIOR ELEVATION
SCALE: 1/2"=1'-0"

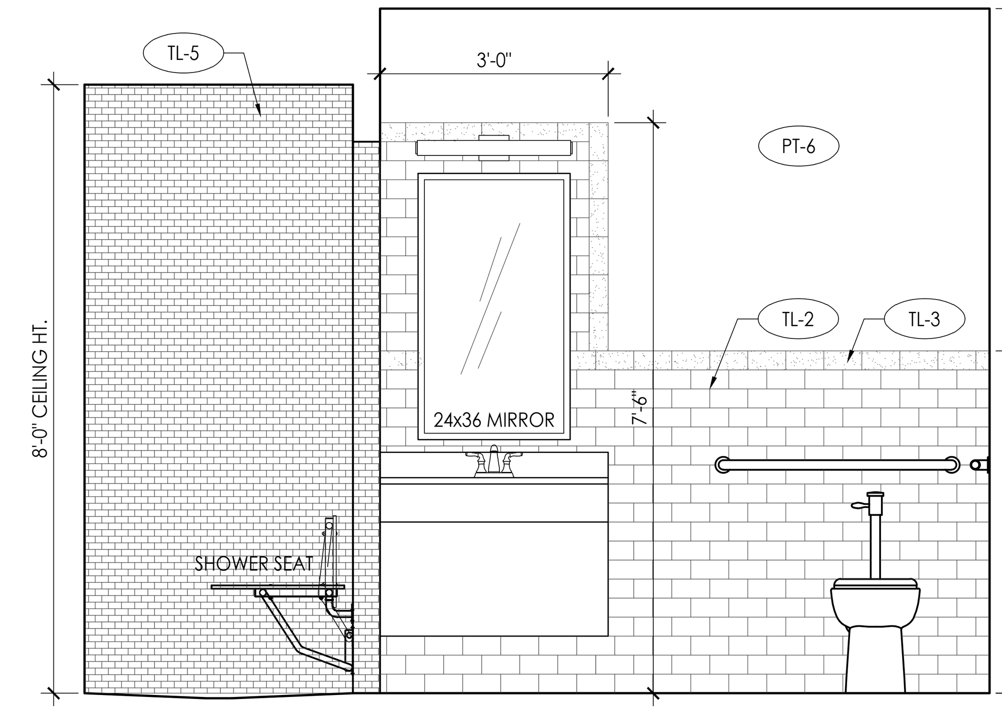

4 HC BATH #1 INTERIOR ELEVATION
SCALE: 1/2"=1'-0"

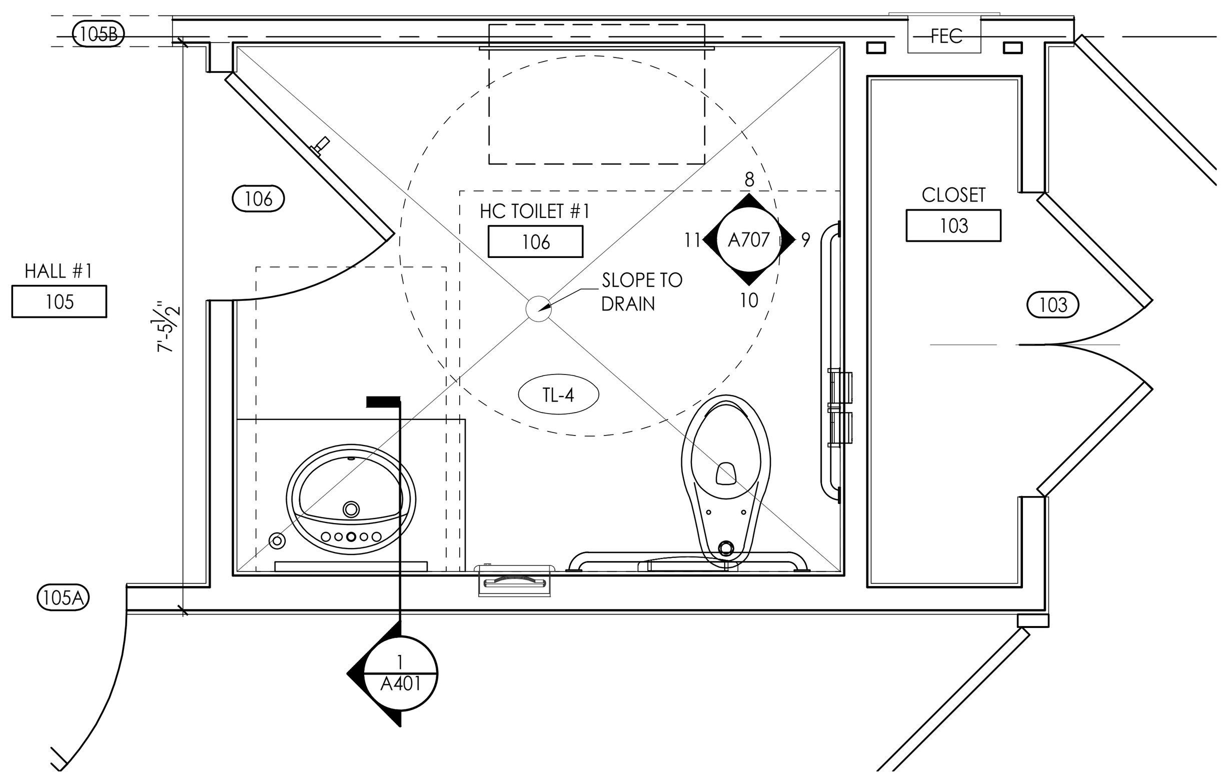

7 HC TOILET #1 DETAIL PLAN
SCALE: 1/2"=1'-0"

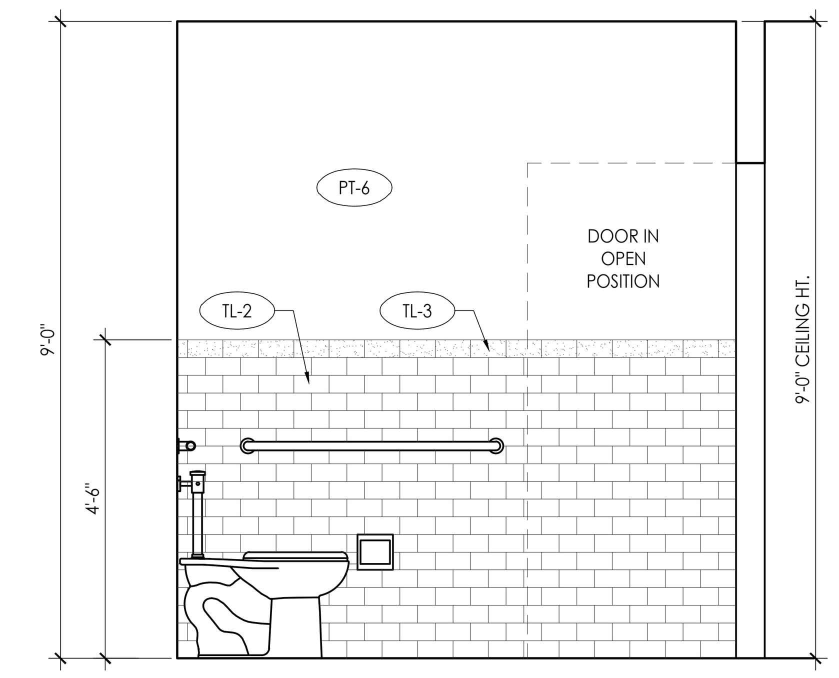

5 HC BATH #1 INTERIOR ELEVATION
SCALE: 1/2"=1'-0"

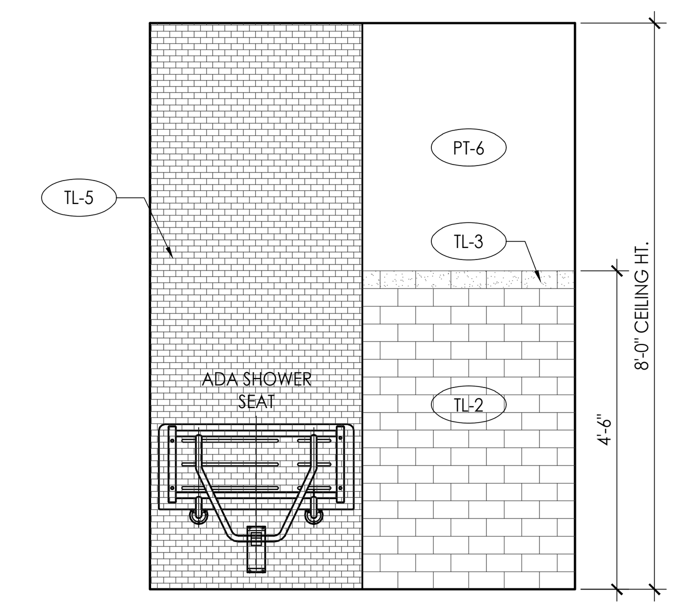

6 SHOWER ELEVATION
SCALE: 1/2"=1'-0"

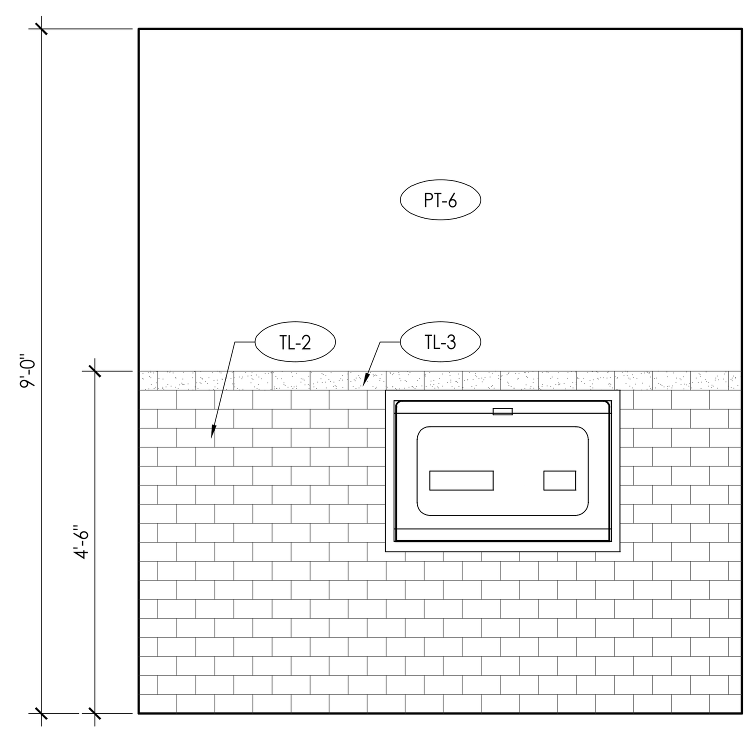

8 HC TOILET #1 ELEVATION
SCALE: 1/2"=1'-0"

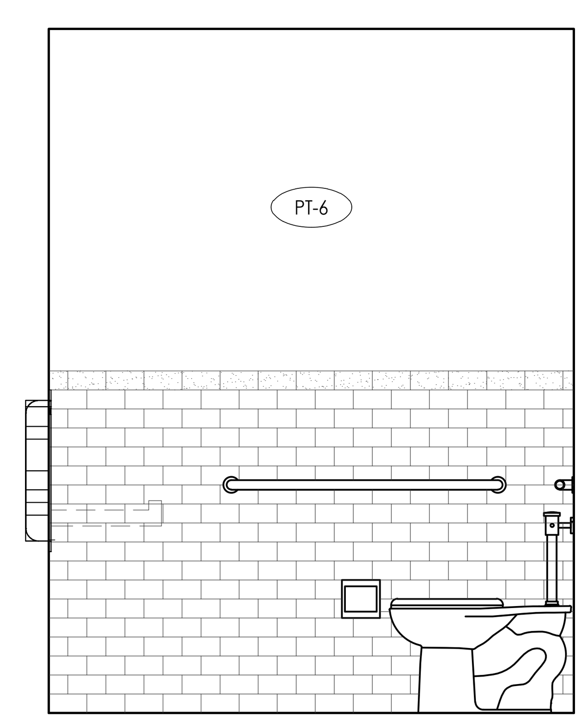

9 HC TOILET #1 ELEVATION
SCALE: 1/2"=1'-0"

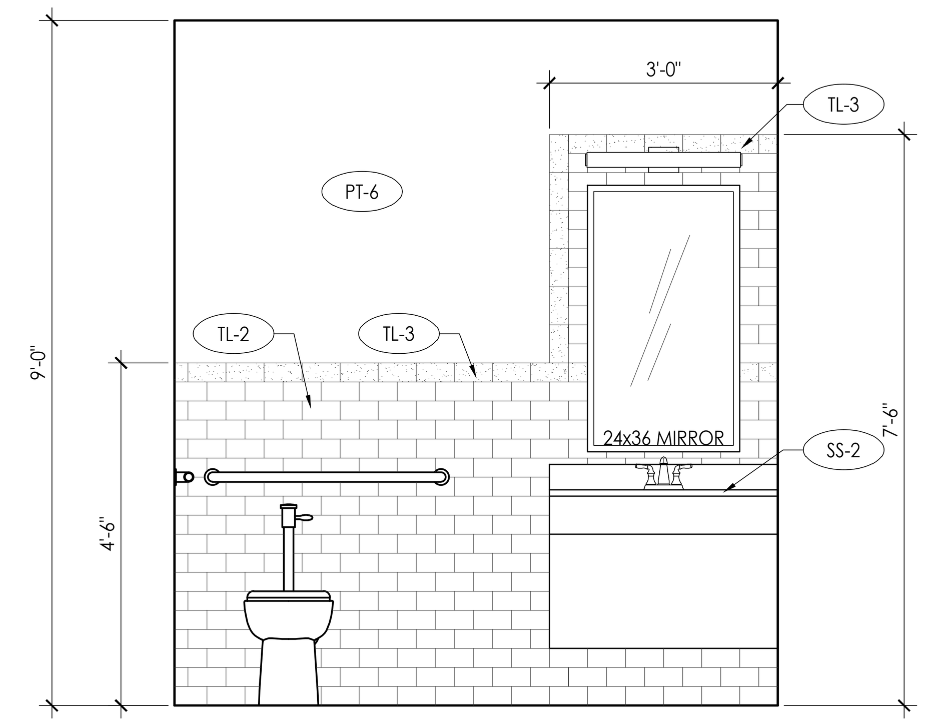

10 HC TOILET #1 ELEVATION
SCALE: 1/2"=1'-0"

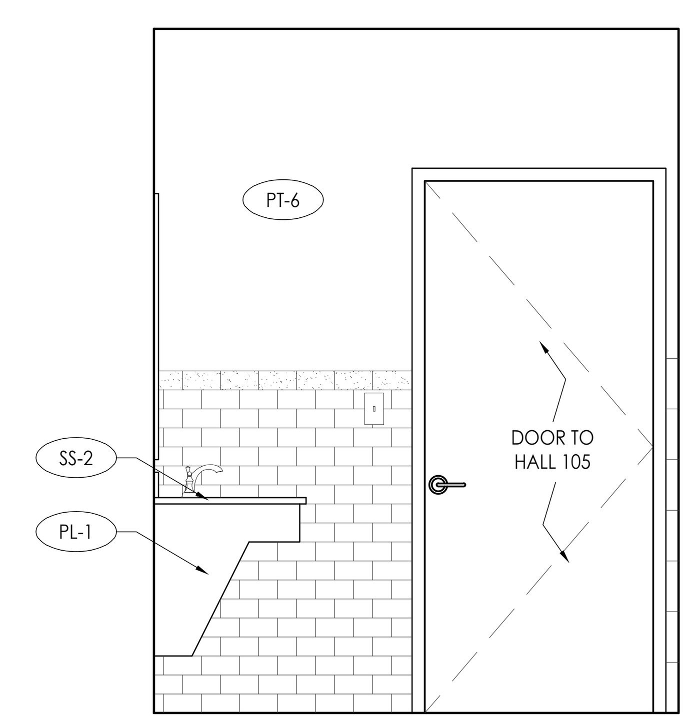

11 HC TOILET #1 ELEVATION
SCALE: 1/2"=1'-0"

architecture
interiors
town planning

KAOD
K A Oldham Design, Inc

75 Jackson Street Suite 401
Newnan, Georgia 30263
Telephone: (770) 683-9170
Fax: (770) 683-9171
E-Mail: info@kaod.com
Web Site: www.kaod.com

PRINTED

DATE	COMMENTS
08.16.2018	50% REVIEW
08.22.2018	CLIENT REVIEW
09.27.18	FOR BID

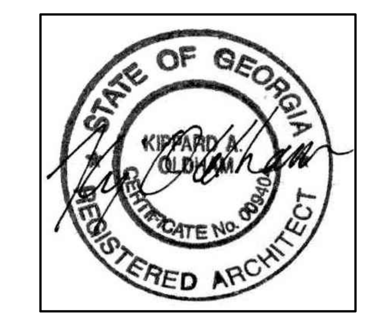

FAYETTE CO. FIRE STATION NO. 4

278 MCELROY ROAD
FAYETTEVILLE, GEORGIA

Prepared for
FAYETTE CO.
FIRE DEPT

COMMISSION NO:
1748.00

SHEET TITLE:
INTERIOR ELEVATIONS

SHEET NO:
A707

NOT ISSUED FOR CONSTRUCTION

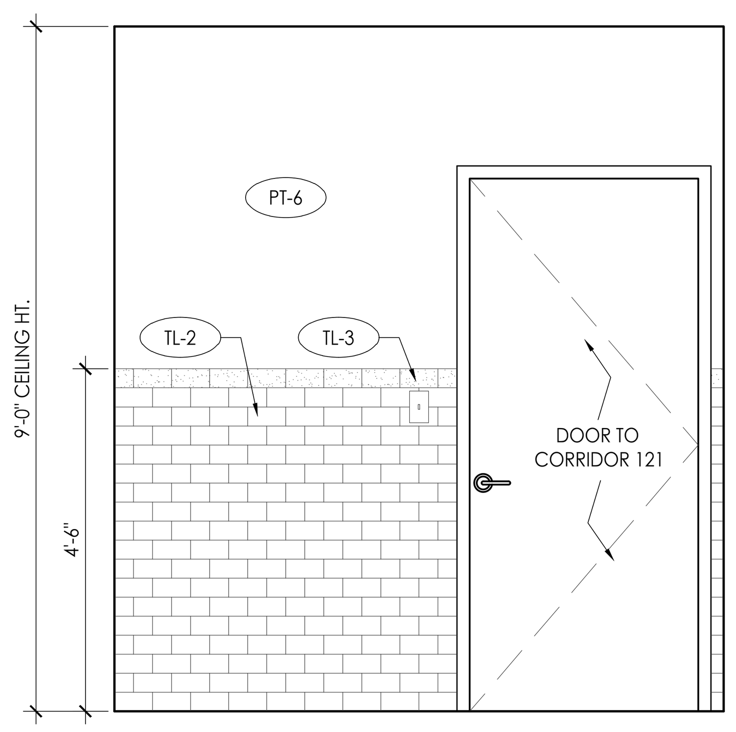

1 BATH #2 INTERIOR ELEVATION
SCALE: 1/2"=1'-0"

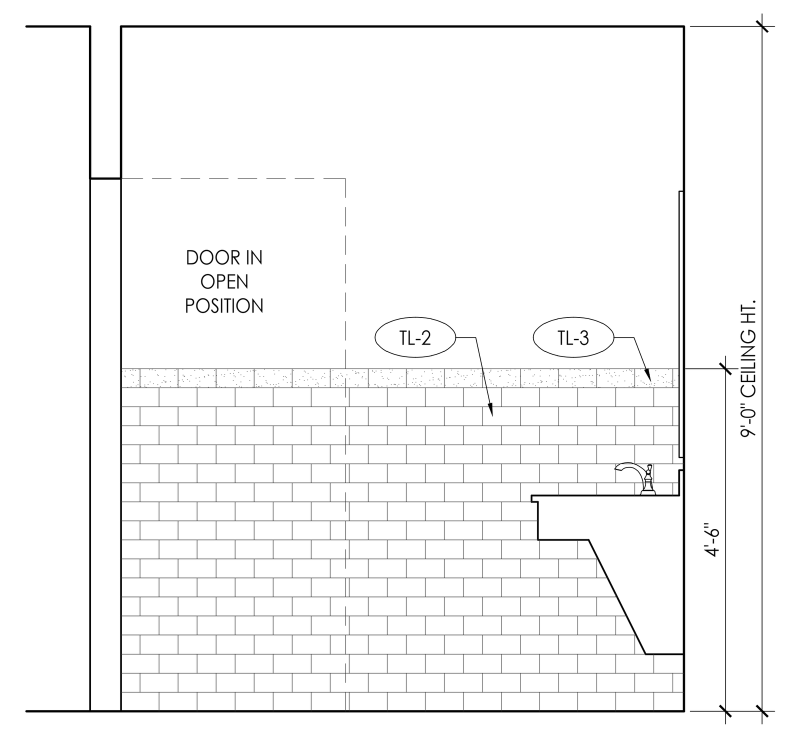

2 BATH #2 INTERIOR ELEVATION
SCALE: 1/2"=1'-0"

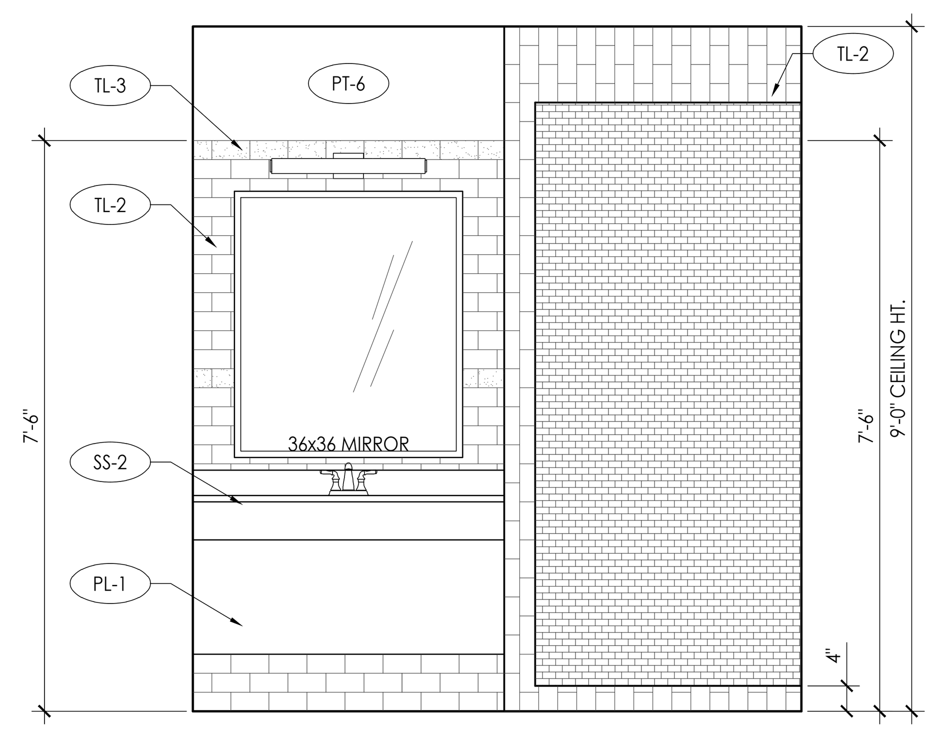

3 BATH #2 INTERIOR ELEVATION
SCALE: 1/2"=1'-0"

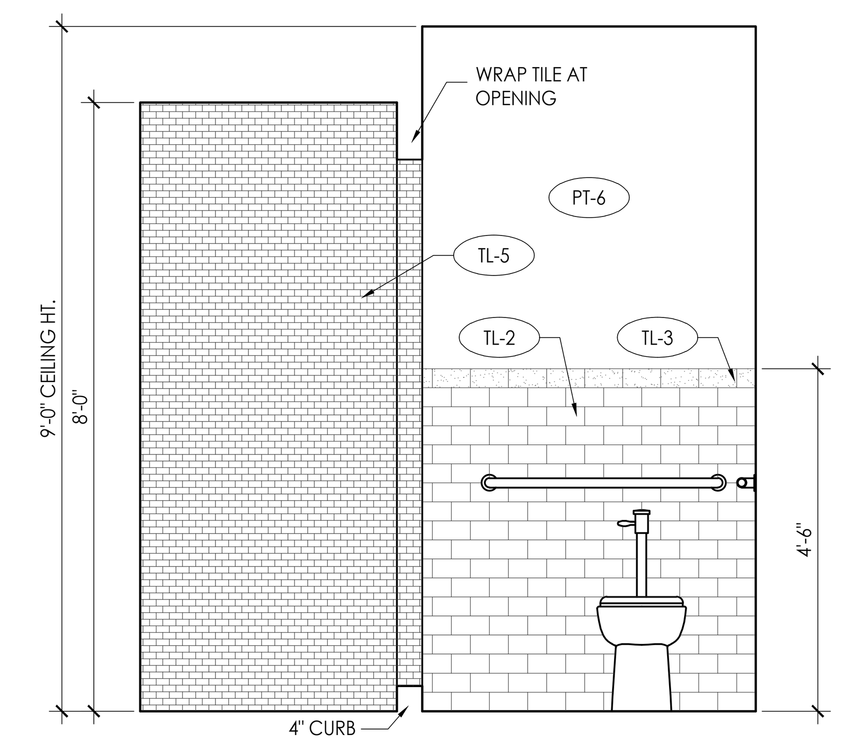

4 BATH #2 INTERIOR ELEVATION
SCALE: 1/2"=1'-0"

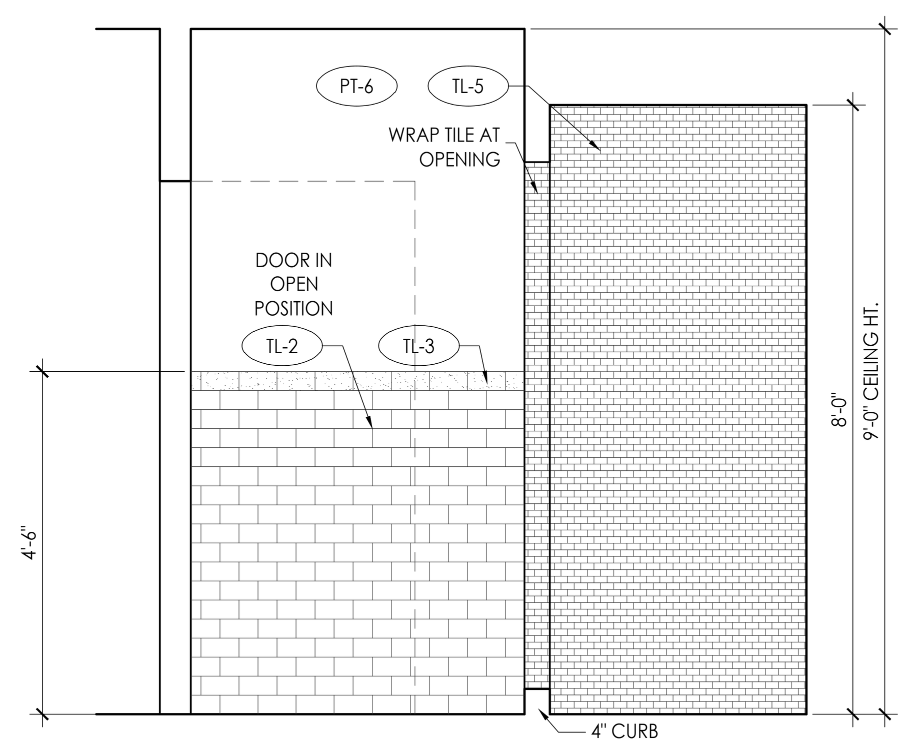

5 BATH #2 INTERIOR ELEVATION
SCALE: 1/2"=1'-0"

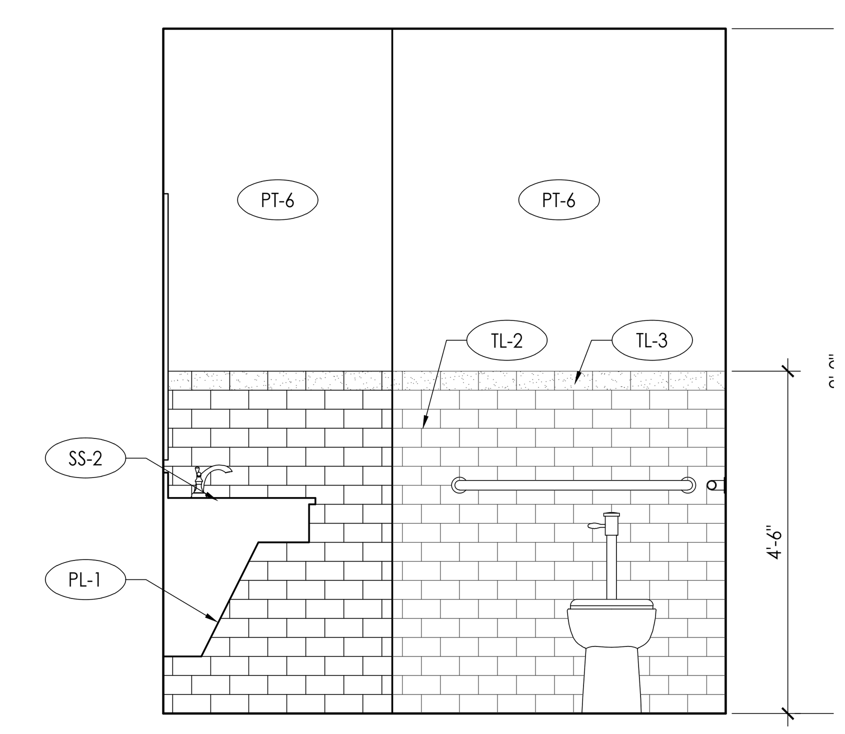

6 BATH #2 INTERIOR ELEVATION
SCALE: 1/2"=1'-0"

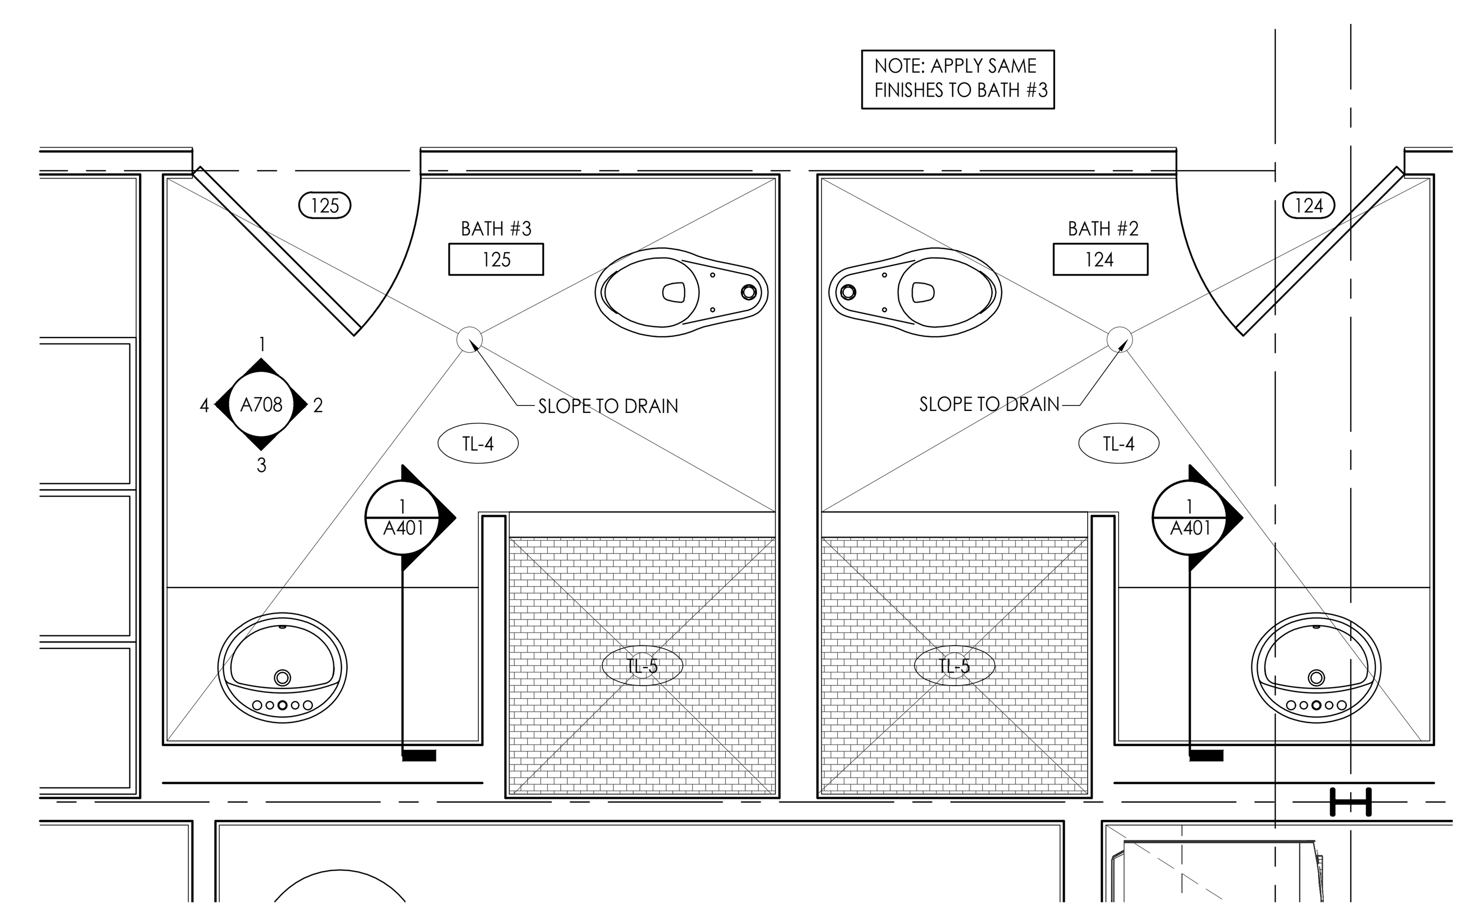

7 BATH #2 / #3 DETAIL PLAN
SCALE: 1/2"=1'-0"

architecture
interiors
town planning

KAOD
K A Oldham Design, Inc

75 Jackson Street Suite 401
Newnan, Georgia 30263
Telephone: (770) 683-9170
Fax: (770) 683-9171
E-Mail: info@kaod.com
Web Site: www.kaod.com

PRINTED

DATE	COMMENTS
08.16.2018	50% REVIEW
08.22.2018	CLIENT REVIEW
09.27.18	FOR BID

FAYETTE CO.
FIRE STATION NO. 4

278 MCELROY ROAD
FAYETTEVILLE, GEORGIA

Prepared for
FAYETTE CO.
FIRE DEPT

COMMISSION NO:
1748.00

SHEET TITLE:
INTERIOR ELEVATIONS

SHEET NO:
A708

NOT ISSUED FOR CONSTRUCTION

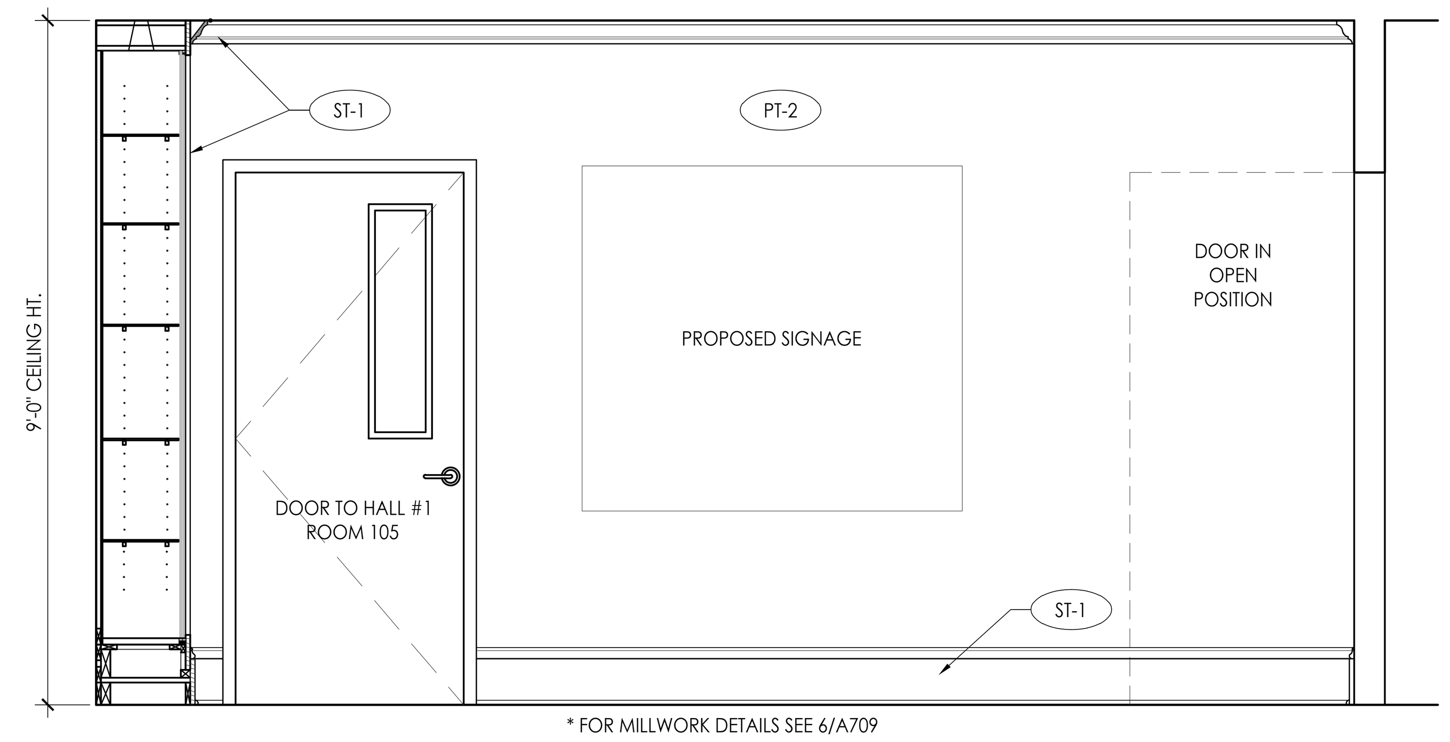

1 LOBBY INTERIOR ELEVATION
SCALE: 1/2"=1'-0"

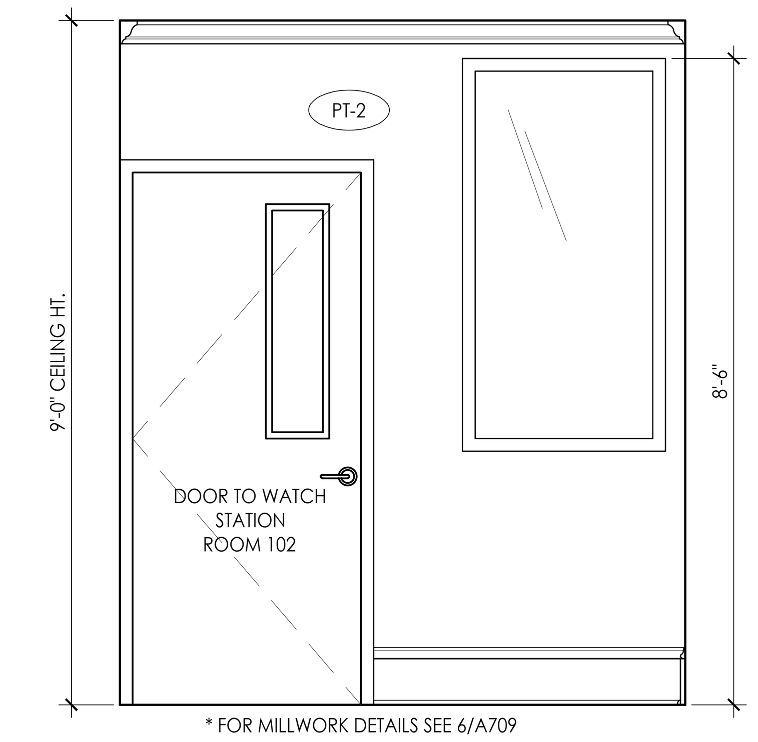

2 LOBBY INTERIOR ELEVATION
SCALE: 1/2"=1'-0"

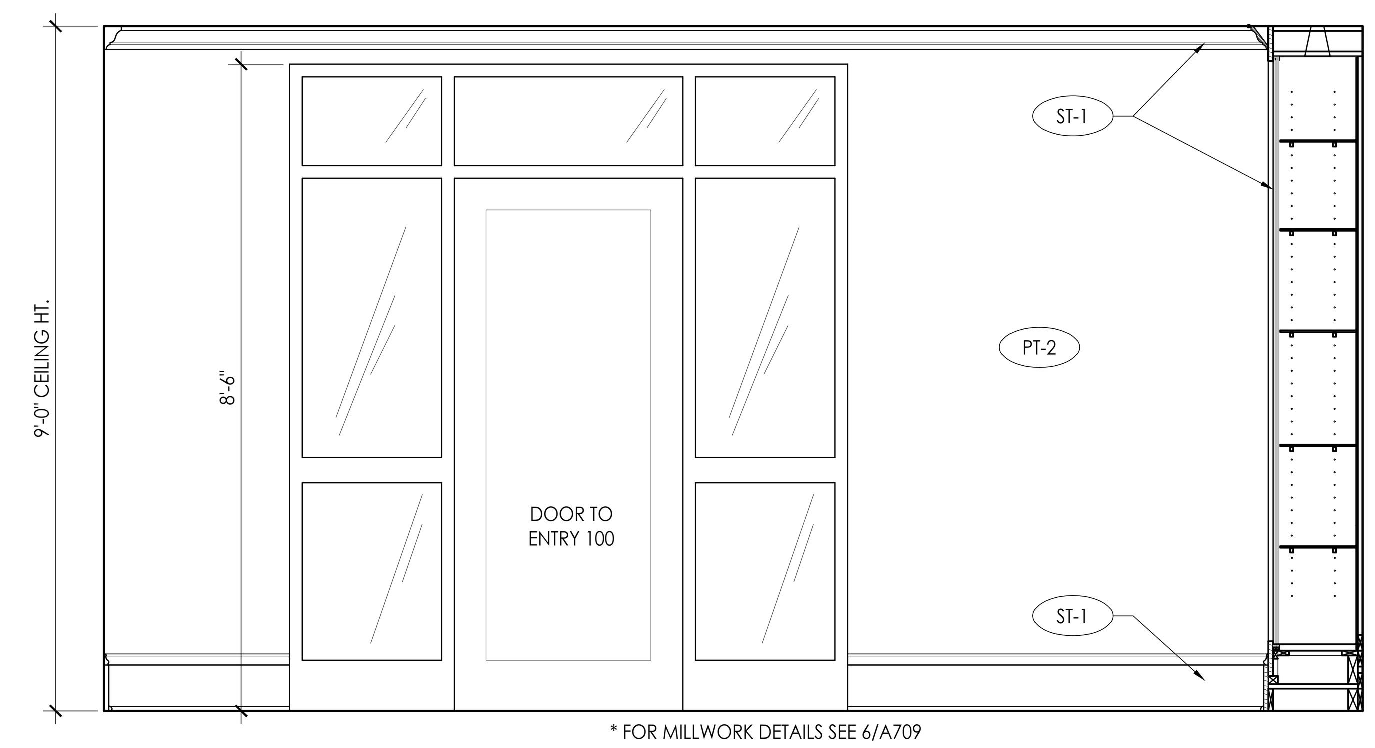

3 LOBBY INTERIOR ELEVATION
SCALE: 1/2"=1'-0"

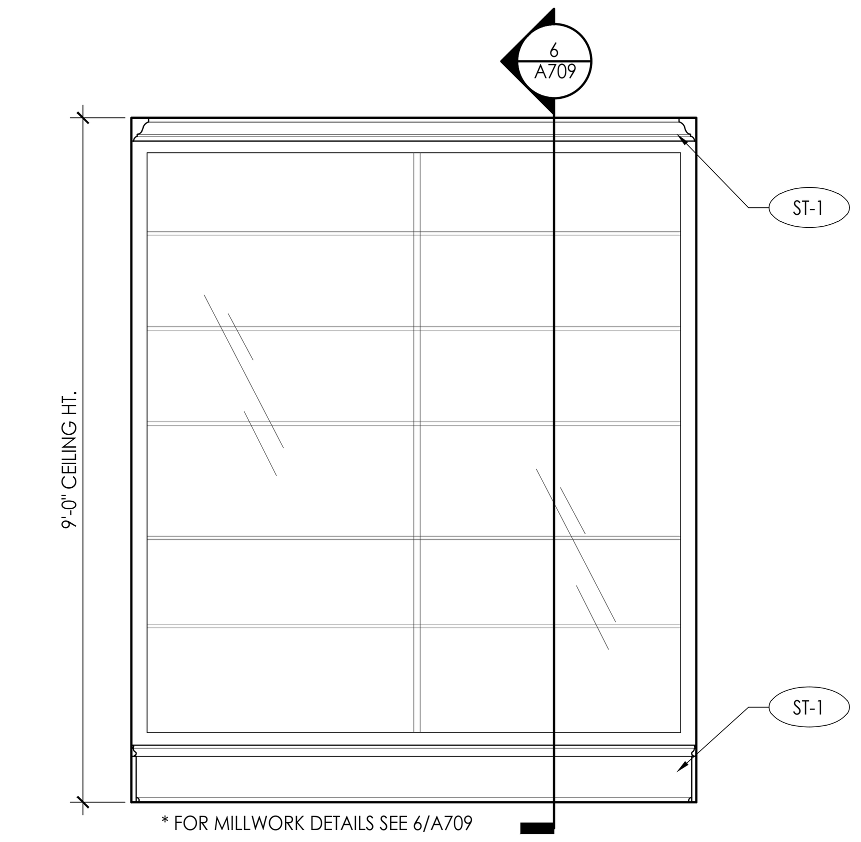

4 LOBBY INTERIOR ELEVATION
SCALE: 1/2"=1'-0"

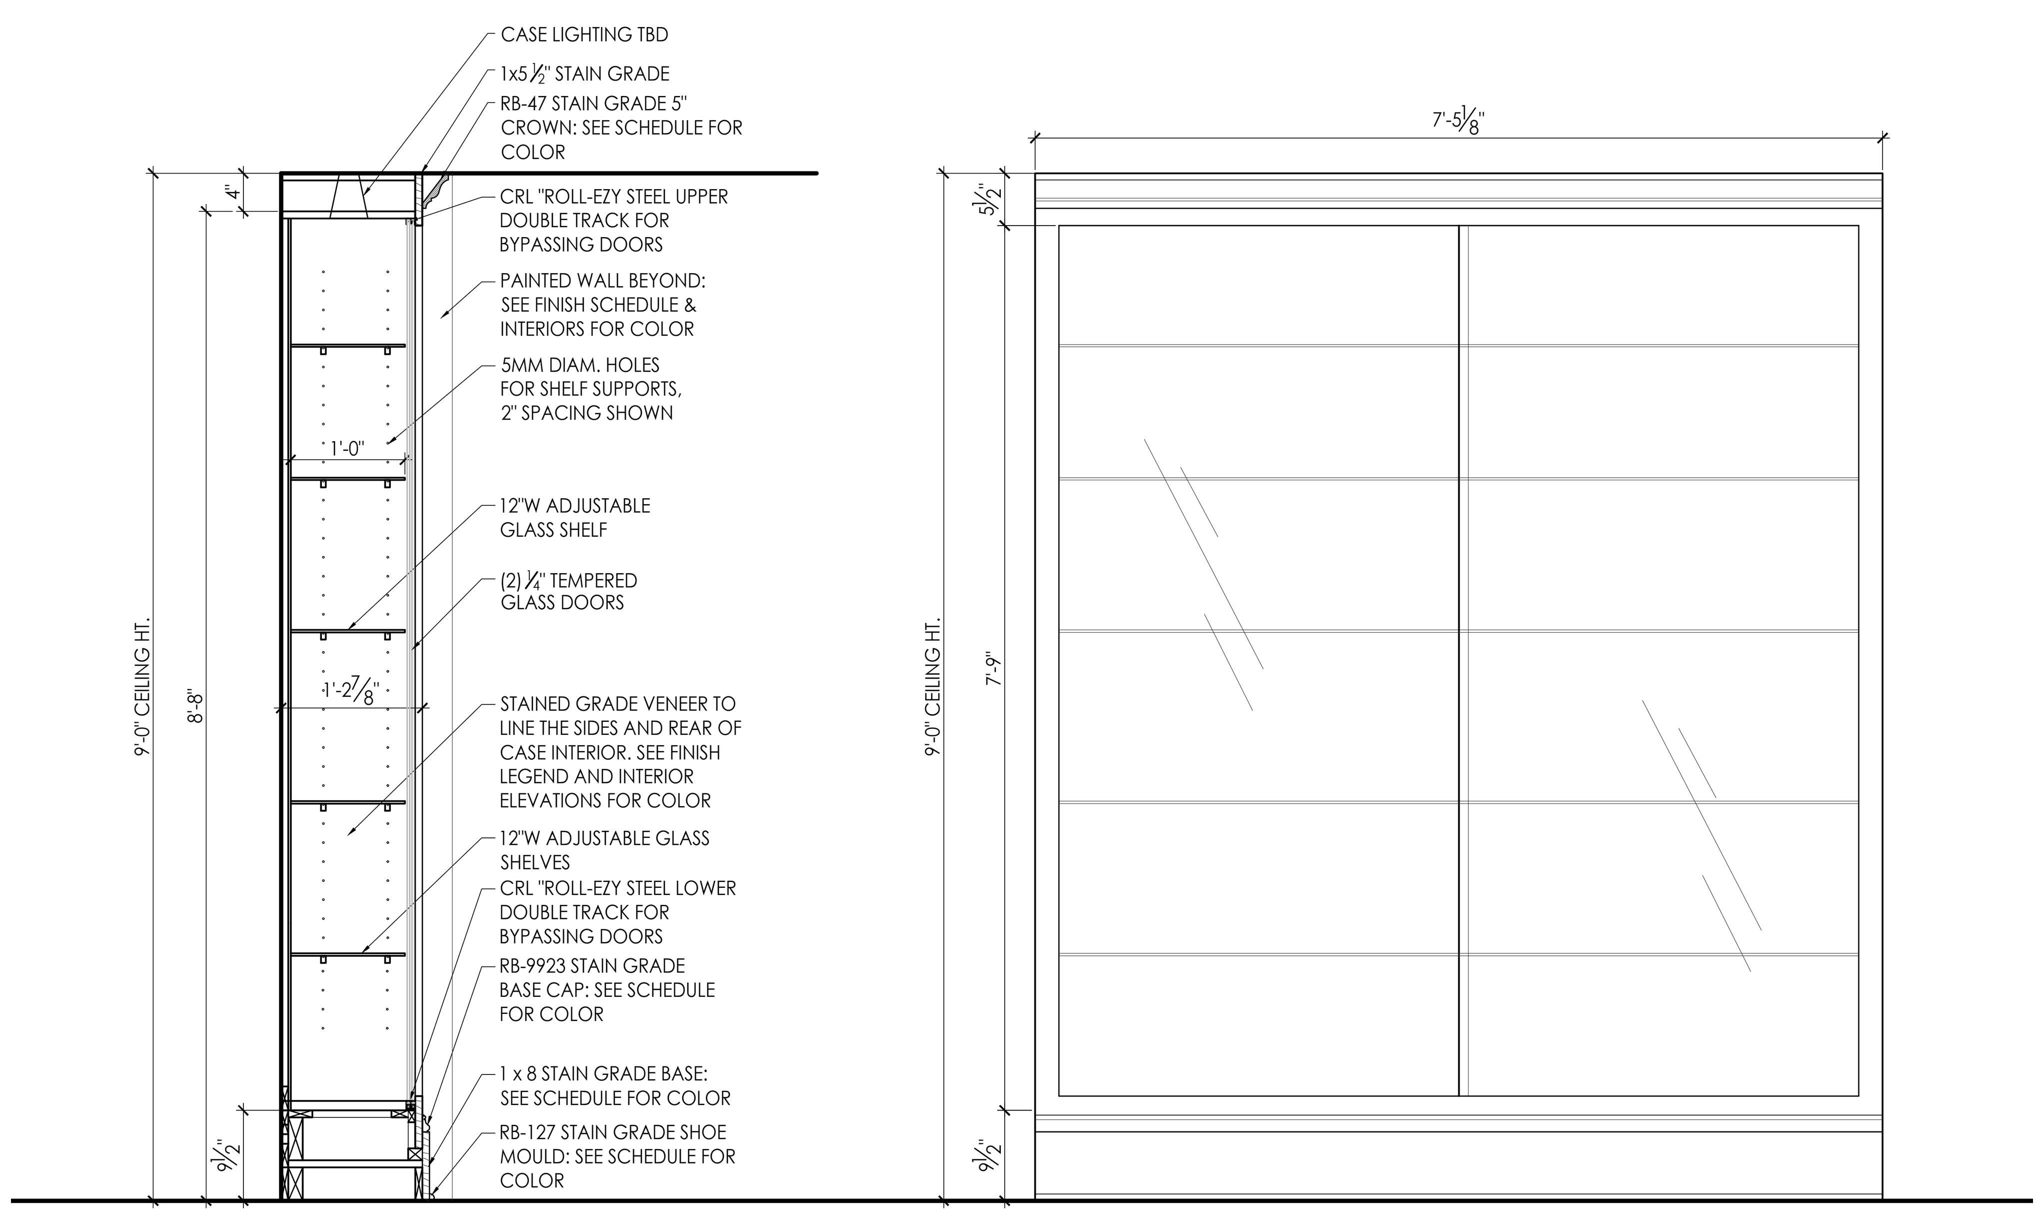

6 LOBBY MILLWORK DETAIL
SCALE: 3/4"=1'-0"

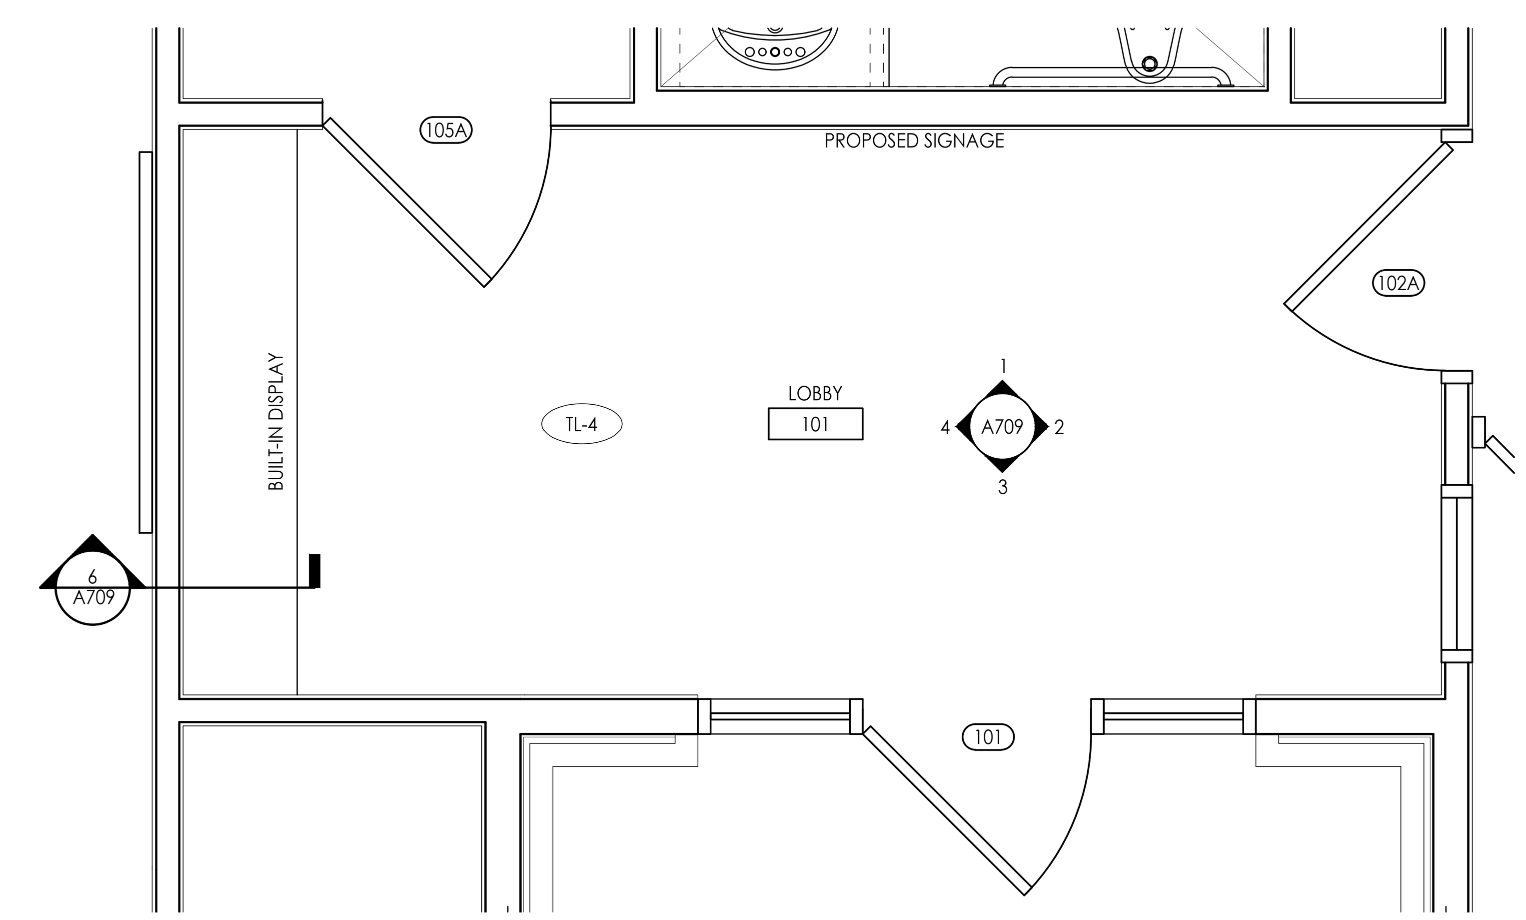

5 LOBBY DETAIL PLAN
SCALE: 1/2"=1'-0"

architecture
interiors
town planning

KAOD
K A Oldham Design, Inc

75 Jackson Street Suite 401
Newnan, Georgia 30263
Telephone: (770) 683-9170
Fax: (770) 683-9171
E-Mail: info@kaod.com
Web Site: www.kaod.com

PRINTED

DATE	COMMENTS
08.16.2018	50% REVIEW
08.22.2018	CLIENT REVIEW
09.27.18	FOR BID

STATE OF GEORGIA
KIPPARD A. OLDHAM
REGISTERED ARCHITECT

FAYETTE CO. FIRE STATION NO. 4

278 MCELROY ROAD
FAYETTEVILLE, GEORGIA

Prepared for
FAYETTE CO. FIRE DEPT

COMMISSION NO:
1748.00

SHEET TITLE:
INTERIOR ELEVATIONS

SHEET NO:
A709

NOT ISSUED FOR CONSTRUCTION

EXTERIOR FINISH LEGEND					
KEYNOTE	MATERIAL	MANUFACTURER	COLOR/ FINISH	DESCRIPTION AND NOTES	CONTACT
A	MODULAR BRICK	PINE HALL BRICK	SPEKTRA RED W/C L/R	WATERTABLE & COLUMNS	NG BRICK: KEVIN DANIELL 404.597.2405
B	MODULAR BRICK	PINE HALL BRICK	SPEKTRA OATMEAL W/C	ROWLOCK & SOLDIER COURSE ACCENT BRICK	NG BRICK: KEVIN DANIELL 404.597.2405
C	PAINT	SHERWIN WILLIAMS	SW7690 TOWNHALL TAN	GENERAL PAINT	1.800.4.SHERWIN
D	PAINT	SHERWIN WILLIAMS	SW7522 MEADOWLARK	BRACKET & TRIM PAINT	1.800.4.SHERWIN
E	PEMB	BOD: CHIEF BUILDINGS	PARCHMENT (PA)	ROOF, DOWNSPOUT, GUTTER, TRIM	JAMIE MOZINGO 704.909.9433
F	MANUFACTURED DOORS	DOOR ENGINEERING	COLOR TBD	FOUR FOLD BAY DOORS	BRYAN WALLACE 770.380.0489
G	STEEL PIPE	TBD	COLOR TBD	STEEL PIPE BOLLARDS W/ DECORATIVE PLASTIC COVER	TBD
H	PAINT	SHERWIN WILLIAMS	SW7593 RUSTIC RED	METAL DOORS	1.800.4.SHERWIN
I	ALUMINUM WINDOW	GERKIN WINDOWS	BRONZE	ALUMINUM WINDOW	PENN ROGERS 770.891.8028
J	STOREFRONT	SEE SPECIFICATIONS	BRONZE (MATCH EXTERIOR WINDOWS)	ALUMINUM STOREFRONT	TBD

* BRICK MORTAR TO MATCH BRICK

1 FRONT ELEVATION
SCALE: 3/16"=1'-0"

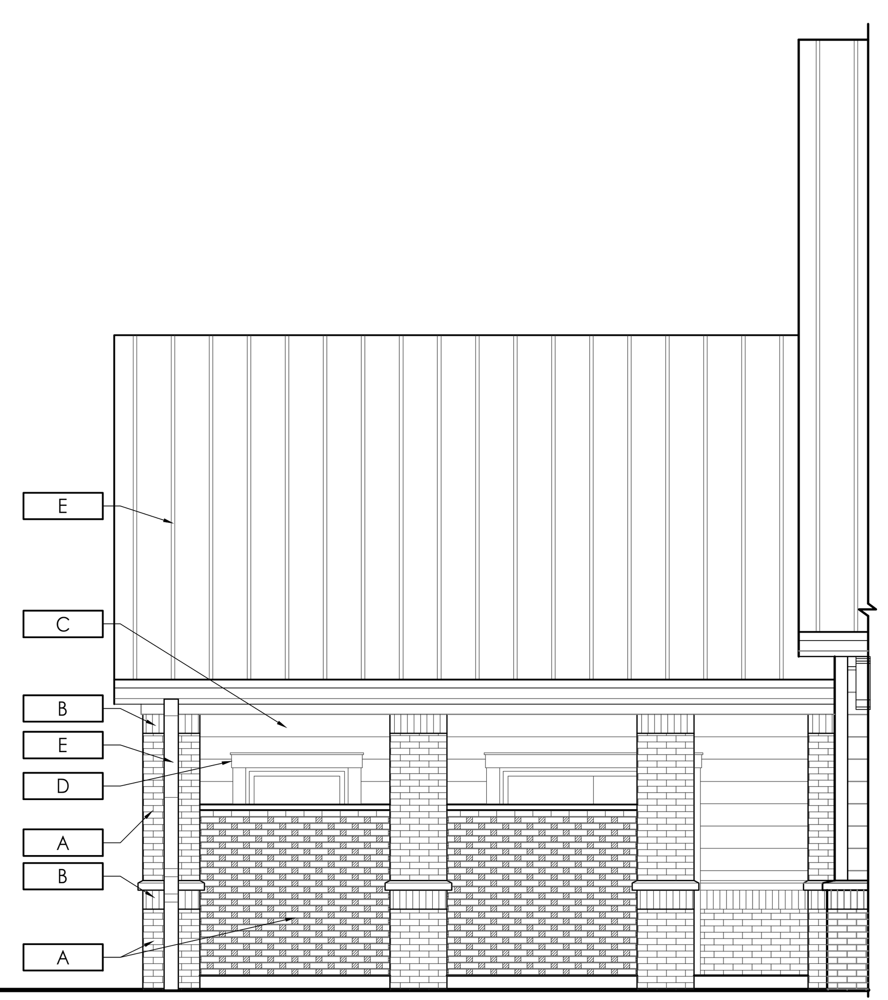

2 PATIO FRONT ELEVATION
SCALE: 3/16"=1'-0"

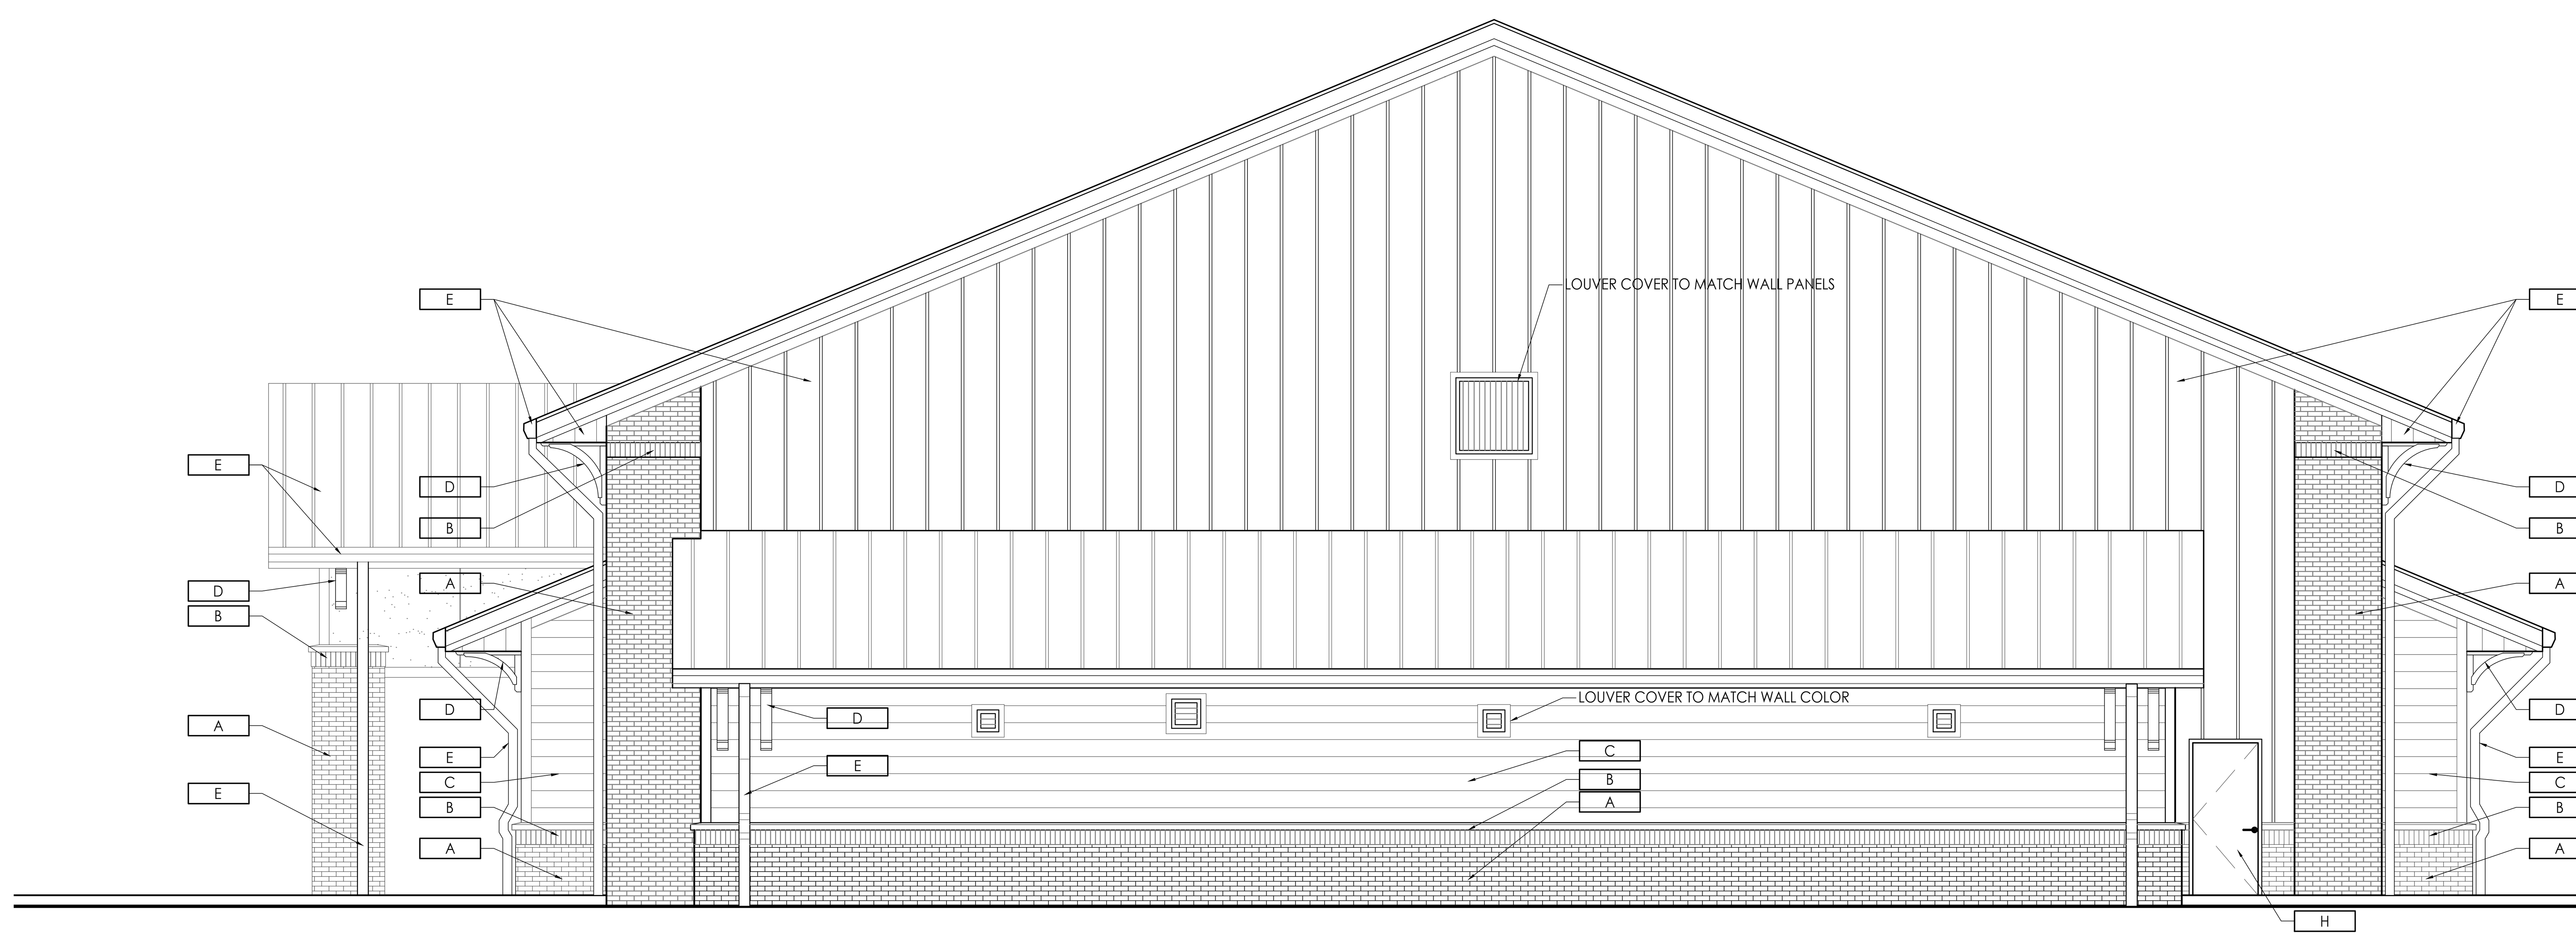

3 RIGHT SIDE ELEVATION
SCALE: 3/16"=1'-0"

architecture
interiors
town planning

KAOD
K A Oldham Design, Inc

75 Jackson Street Suite 401
Newnan, Georgia 30263
Telephone: (770) 683-9170
Fax: (770) 683-9171
E-Mail: info@kaod.com
Web Site: www.kaod.com

PRINTED

DATE	COMMENTS
08.16.2018	50% REVIEW
08.22.2018	CLIENT REVIEW
09.27.18	FOR BID

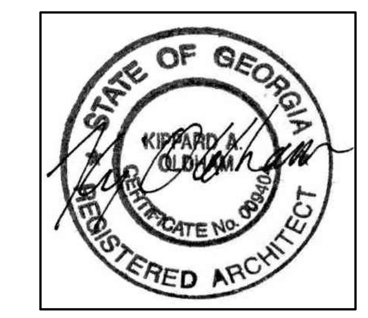

FAYETTE CO. FIRE STATION NO. 4

278 MCELROY ROAD
FAYETTEVILLE, GEORGIA

Prepared for
FAYETTE CO.
FIRE DEPT

COMMISSION NO:
1748.00

SHEET TITLE:
EXTERIOR FINISHES

SHEET NO:
A710

NOT ISSUED FOR CONSTRUCTION

EXTERIOR FINISH LEGEND					
KEYNOTE	MATERIAL	MANUFACTURER	COLOR/ FINISH	DESCRIPTION AND NOTES	CONTACT
A	MODULAR BRICK	PINE HALL BRICK	SPEKTRA RED W/C L/R	WATERTABLE & COLUMNS	NG BRICK: KEVIN DANIELL 404.597.2405
B	MODULAR BRICK	PINE HALL BRICK	SPEKTRA OATMEAL W/C	ROWLOCK & SOLDIER COURSE ACCENT BRICK	NG BRICK: KEVIN DANIELL 404.597.2405
C	PAINT	SHERWIN WILLIAMS	SW7690 TOWNHALL TAN	GENERAL PAINT	1.800.4.SHERWIN
D	PAINT	SHERWIN WILLIAMS	SW7522 MEADOWLARK	BRACKET & TRIM PAINT	1.800.4.SHERWIN
E	PEMB	BOD: CHIEF BUILDINGS	PARCHMENT (PA)	ROOF, DOWNSPOUT, GUTTER, TRIM	JAMIE MOZINGO 704.909.9433
F	MANUFACTURED DOORS	DOOR ENGINEERING	COLOR TBD	FOUR FOLD BAY DOORS	BRYAN WALLACE 770.380.0489
G	STEEL PIPE	TBD	COLOR TBD	STEEL PIPE BOLLARDS W/ DECORATIVE PLASTIC COVER	TBD
H	PAINT	SHERWIN WILLIAMS	SW7593 RUSTIC RED	METAL DOORS	1.800.4.SHERWIN
I	ALUMINUM WINDOW	GERKIN WINDOWS	BRONZE	ALUMINUM WINDOW	PENN ROGERS 770.891.8028
J	STOREFRONT	SEE SPECIFICATIONS	BRONZE (MATCH EXTERIOR WINDOWS)	ALUMINUM STOREFRONT	TBD

* BRICK MORTAR TO MATCH BRICK

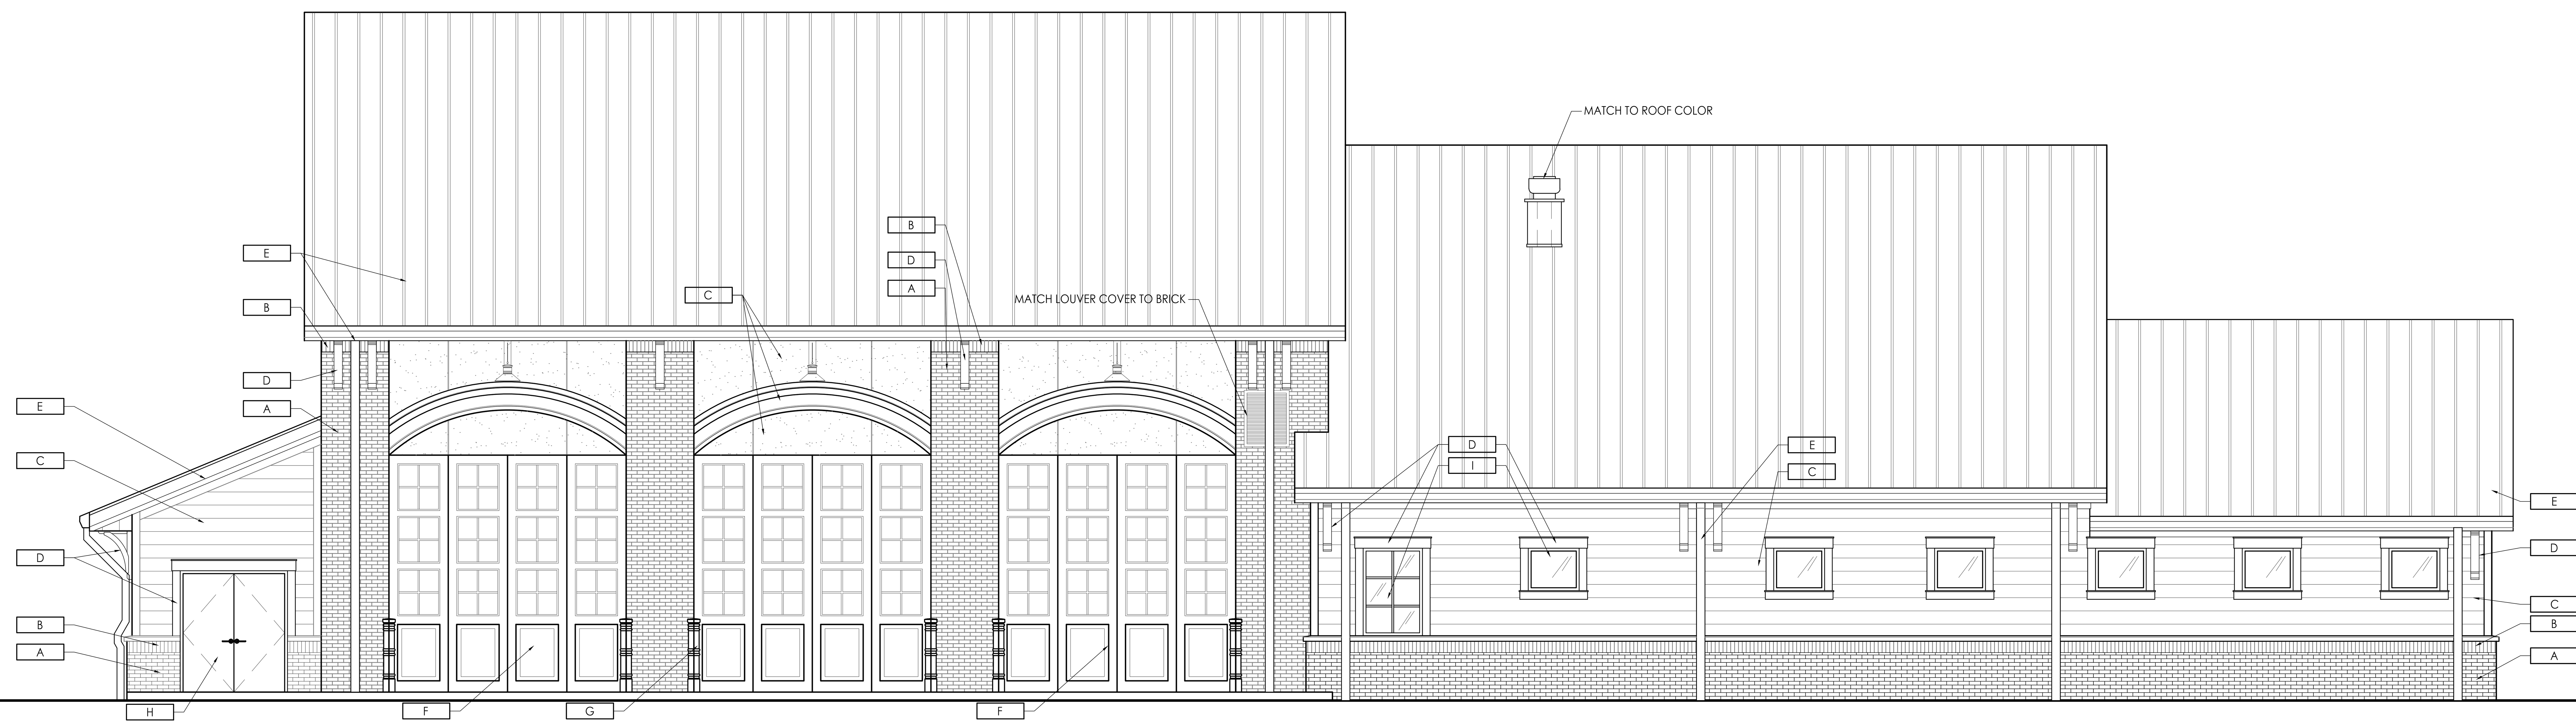

1 REAR ELEVATION
SCALE: 3/16"=1'-0"

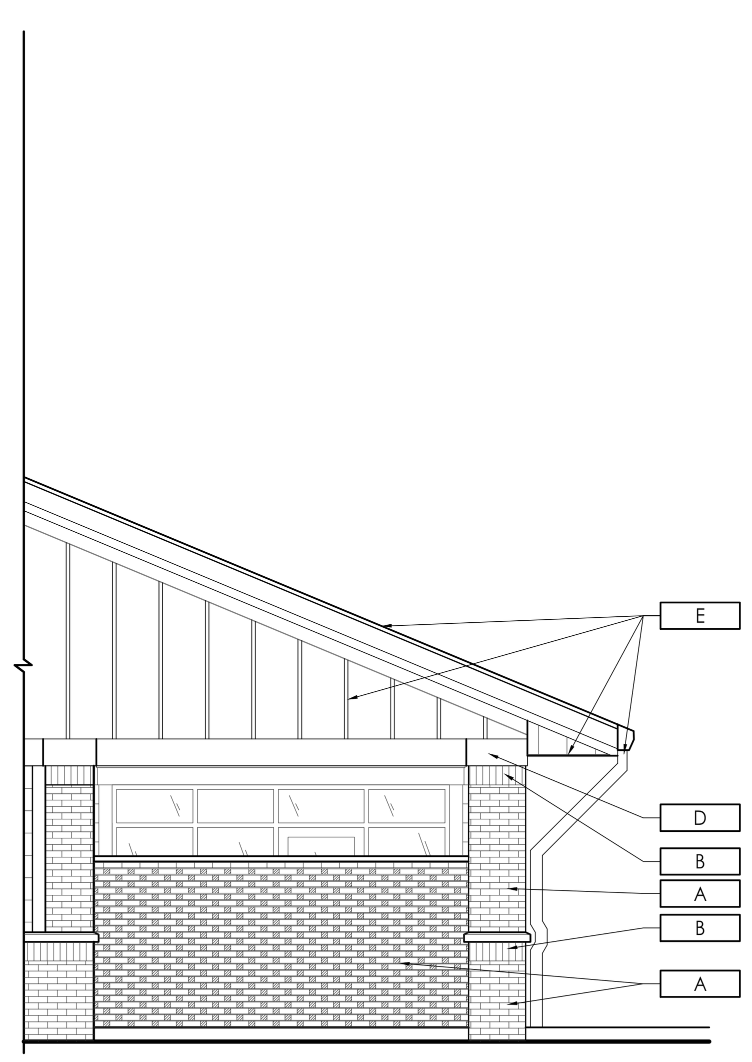

2 LEFT SIDE PATIO ELEVATION
SCALE: 3/16"=1'-0"

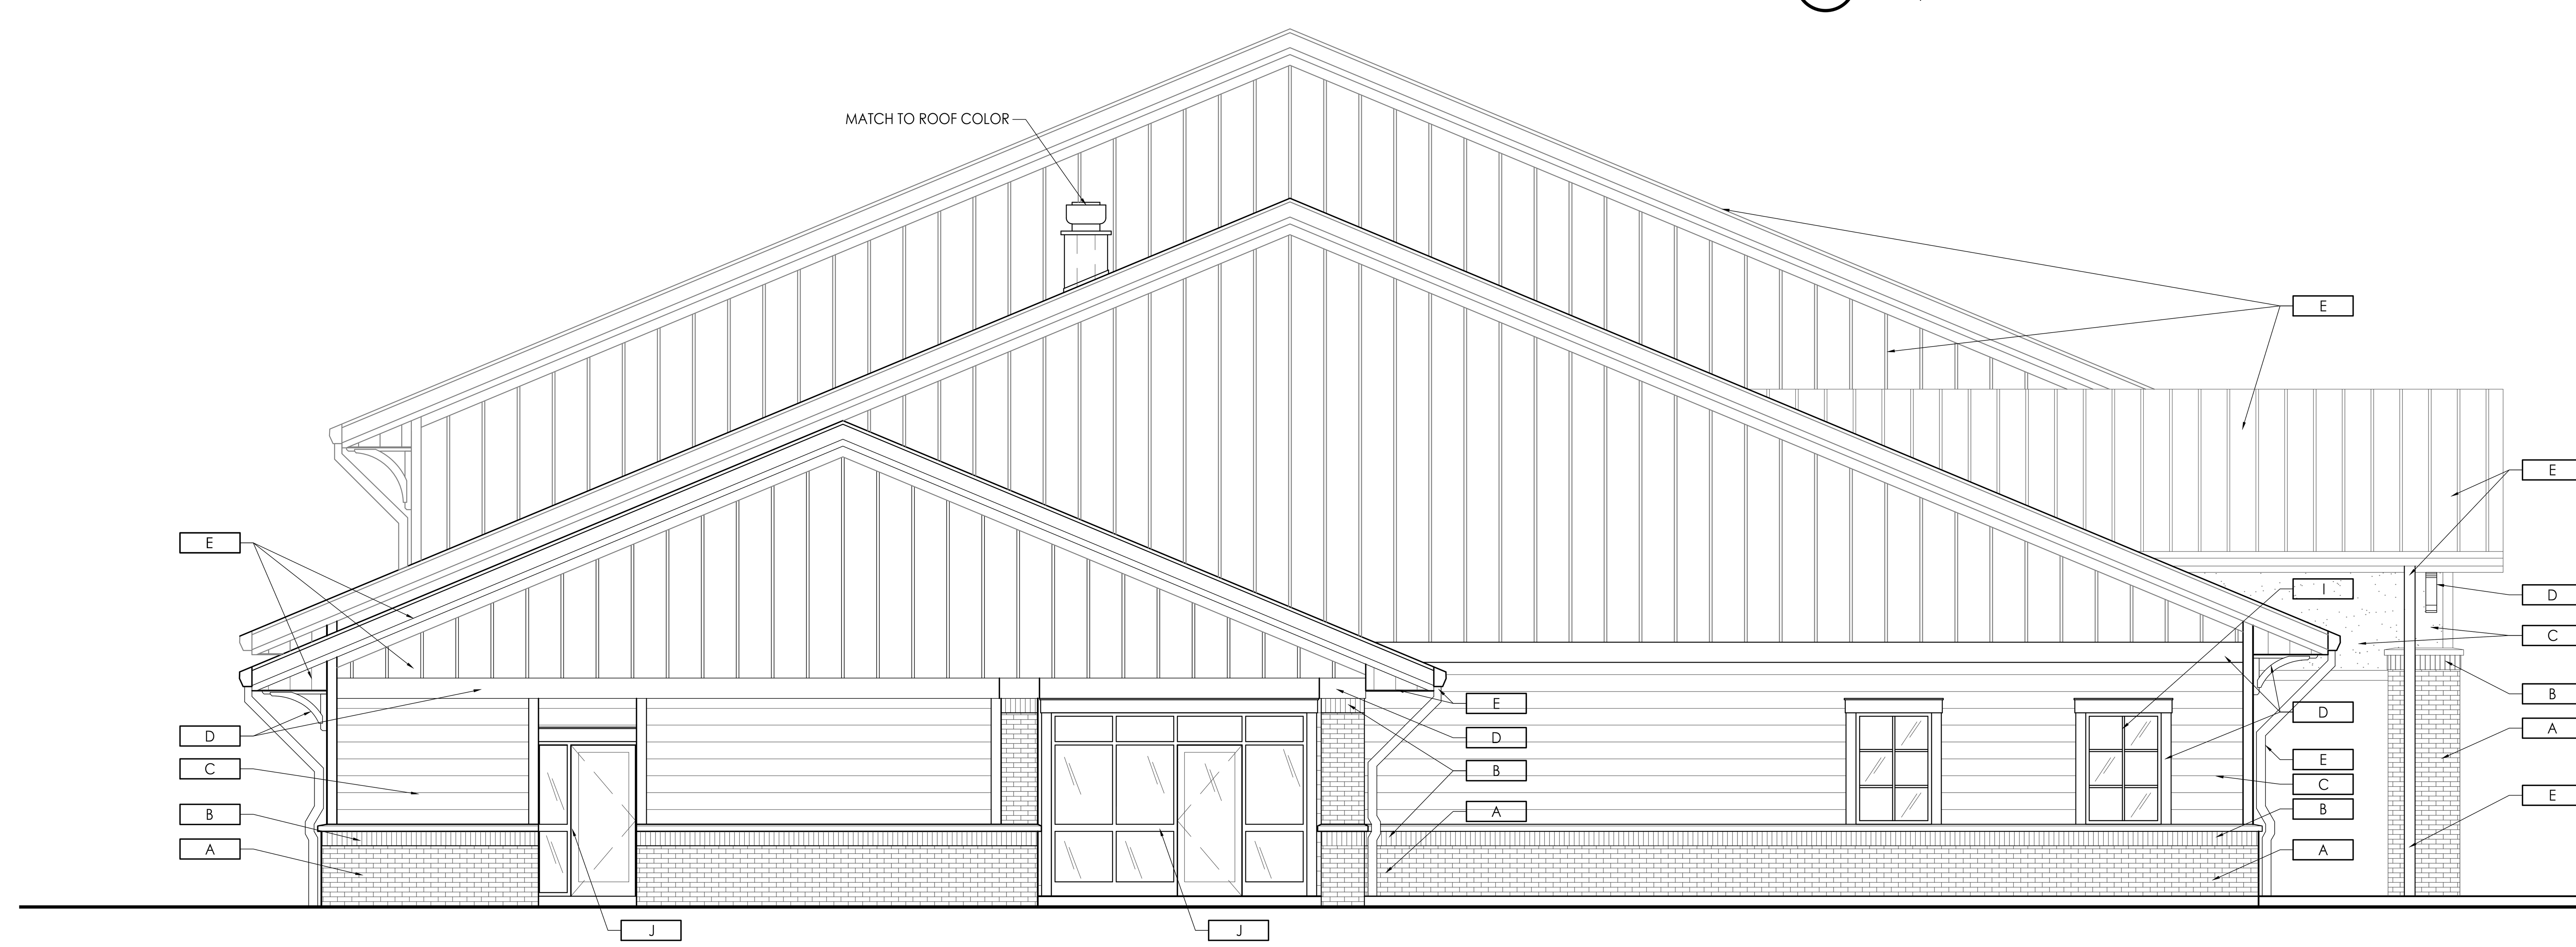

3 LEFT SIDE ELEVATION
SCALE: 3/16"=1'-0"

architecture
interiors
town planning

KAOD
K A Oldham Design, Inc

75 Jackson Street Suite 401
Newnan, Georgia 30263
Telephone: (770) 683-9170
Fax: (770) 683-9171
E-Mail: info@kaod.com
Web Site: www.kaod.com

PRINTED

DATE	COMMENTS
08.16.2018	50% REVIEW
08.22.2018	CLIENT REVIEW
09.27.18	FOR BID

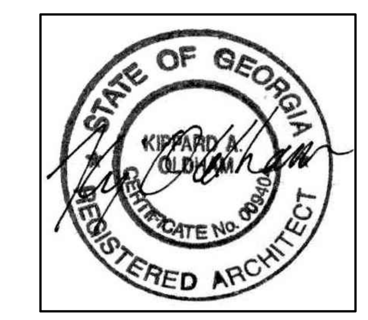

FAYETTE CO. FIRE STATION NO. 4

278 MCELROY ROAD
FAYETTEVILLE, GEORGIA

Prepared for
FAYETTE CO. FIRE DEPT

COMMISSION NO:
1748.00

SHEET TITLE:
EXTERIOR FINISHES

SHEET NO:
A711

NOT ISSUED FOR CONSTRUCTION