ITEM	DESCRIPTION	QUANTITY	UNIT
6' TALL FENCE	6' TALL BLACK VINYL COATED CHAIN LINK FENCE WITH THREE (3) STANDS BARBED WIRE. INCLUDING SOLITUBE PRIVACY SLATS OR APPROVED EQUAL.	1,232.00'	LF
6' TALL GATE	45' LONG, 6' TALL BLACK VINYL COATED CHAIN LINK SLIDING GATE WITH THREE (3) STANDS BARBED WIRE.	1	EACH
6' TALL GATE	38' LONG, 6' TALL BLACK VINYL COATED CHAIN LINK SLIDING GATE WITH THREE (3) STANDS BARBED WIRE.	1	EACH
BOOM GATE	40' LONG AUTOMATIC BOOM GATE, BRAND AND MODEL TO BE APPROVED.	1	EACH
BOOM GATE	35' LONG AUTOMATIC BOOM GATE, BRAND AND MODEL TO BE APPROVED.	1	EACH
FENCE DEMOLITION	DEMOLITION AND DISPOSAL OF EXISTING FENCE.	165.00'	LF
GATE DEMOLITION	DEMOLITION AND DISPOSAL OF EXISTING 37' GATE.	1	EACH

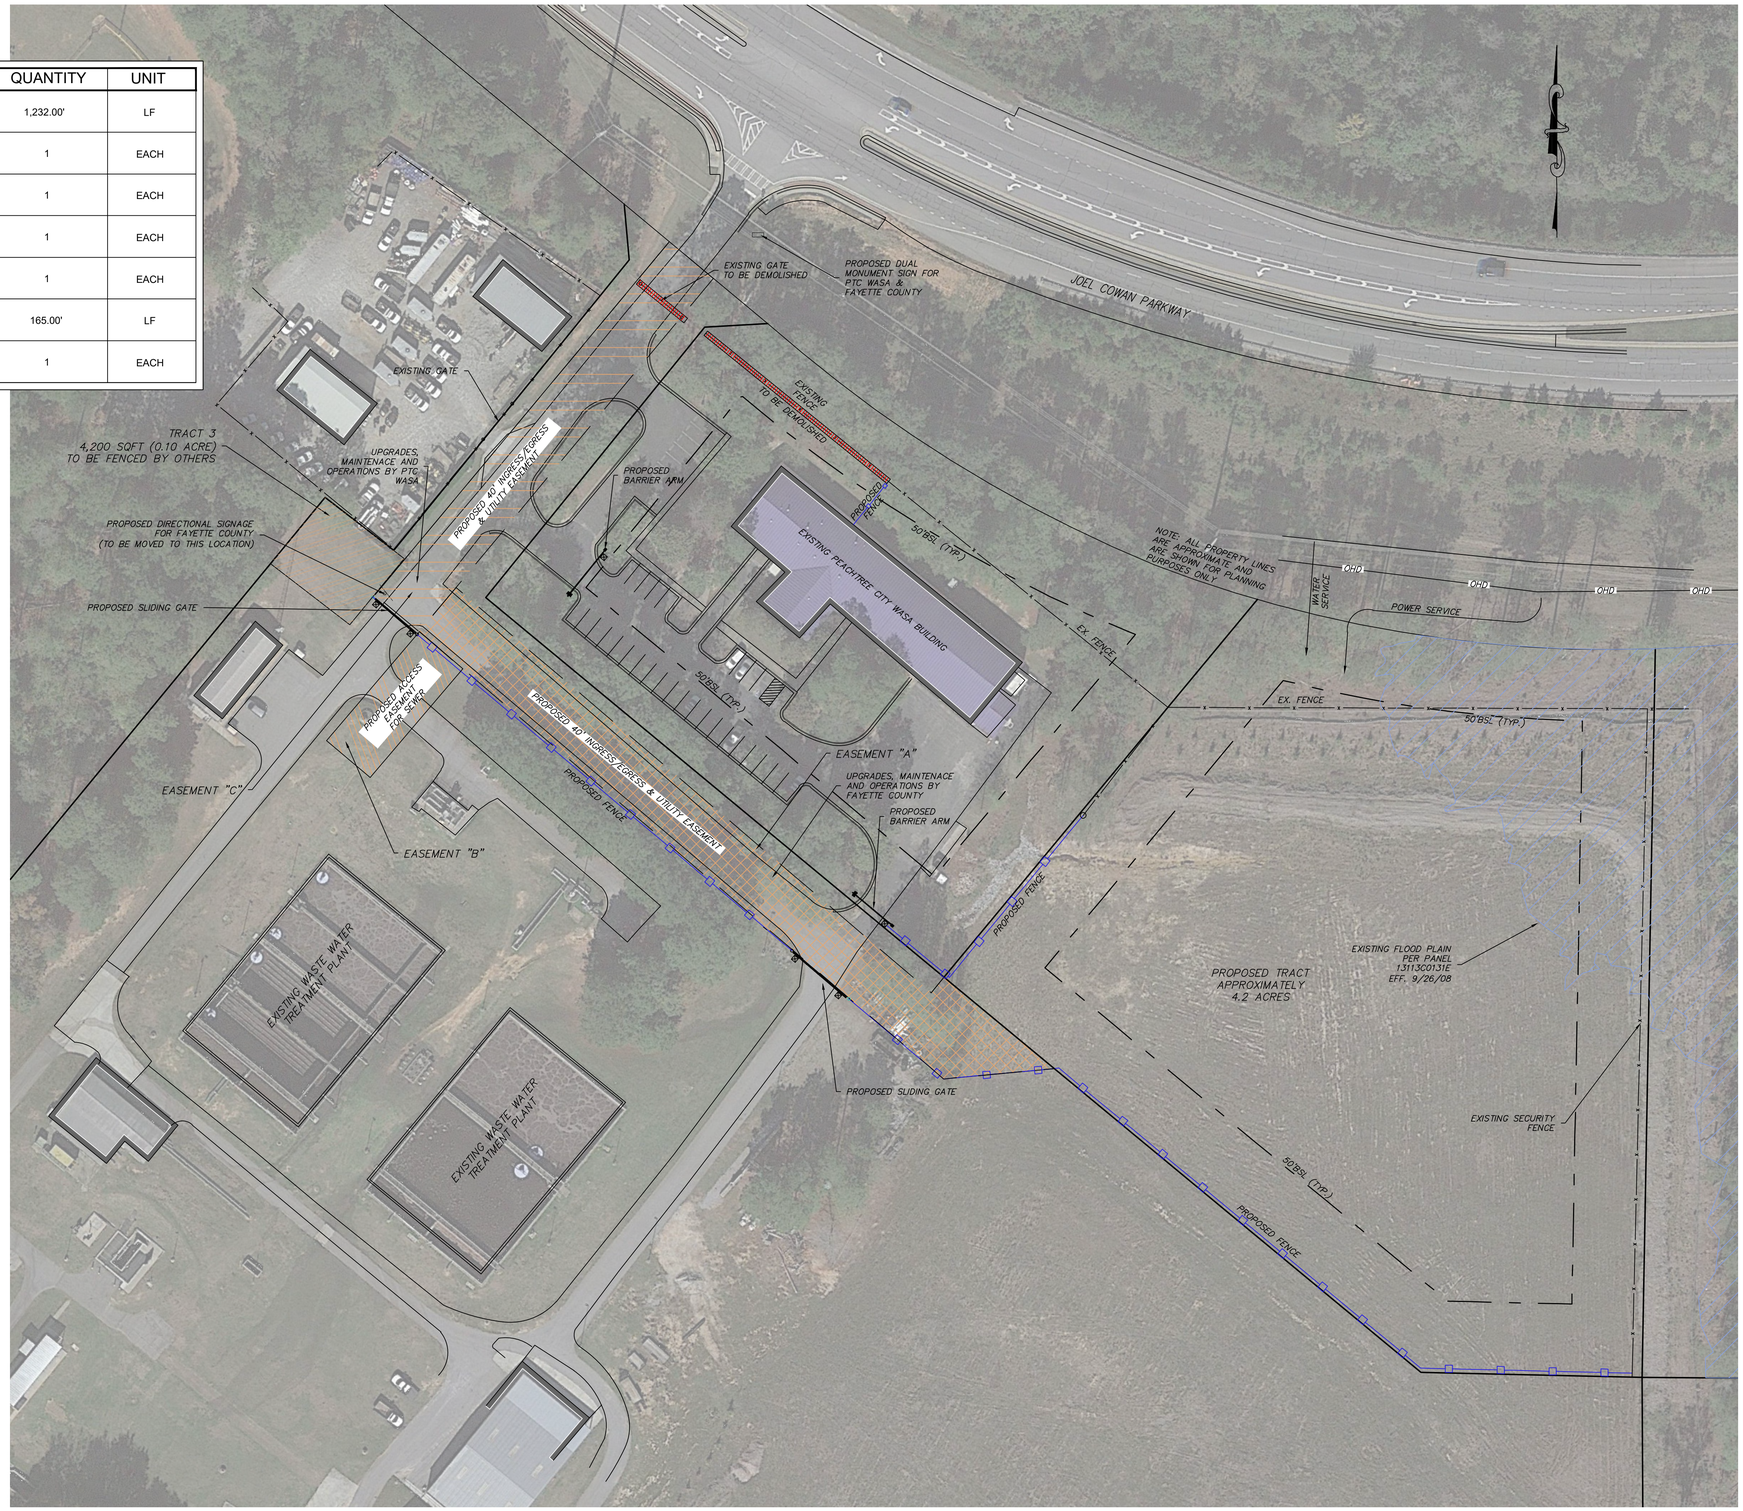

INTEGRATED Science & Engineering
1039 SULLIVAN ROAD, SUITE 200, NEWNAN, GEORGIA 30265
(770) 251-3522 2101 PARK 75 (912) 221-1077
ATLANTA SAVANNAH

Rev.	Description	Date	Apr.
3	REV. FOR BIDS	6/8/21	
2	REV. FOR AGREEMENT	9/10/20	DAH
1	ISSUED FOR REVIEW	8/5/20	DAH

Date: 6/8/21
Project #:
Drawn by: DCG
Design by:
Check by:
Review by: DSJ
SCALE: 1" = 50'
50' 25' 0' 50'

EXHIBIT FOR BIDS

FAYETTE COUNTY, GEORGIA

SITE PLAN

SHEET NO.
1 of 1