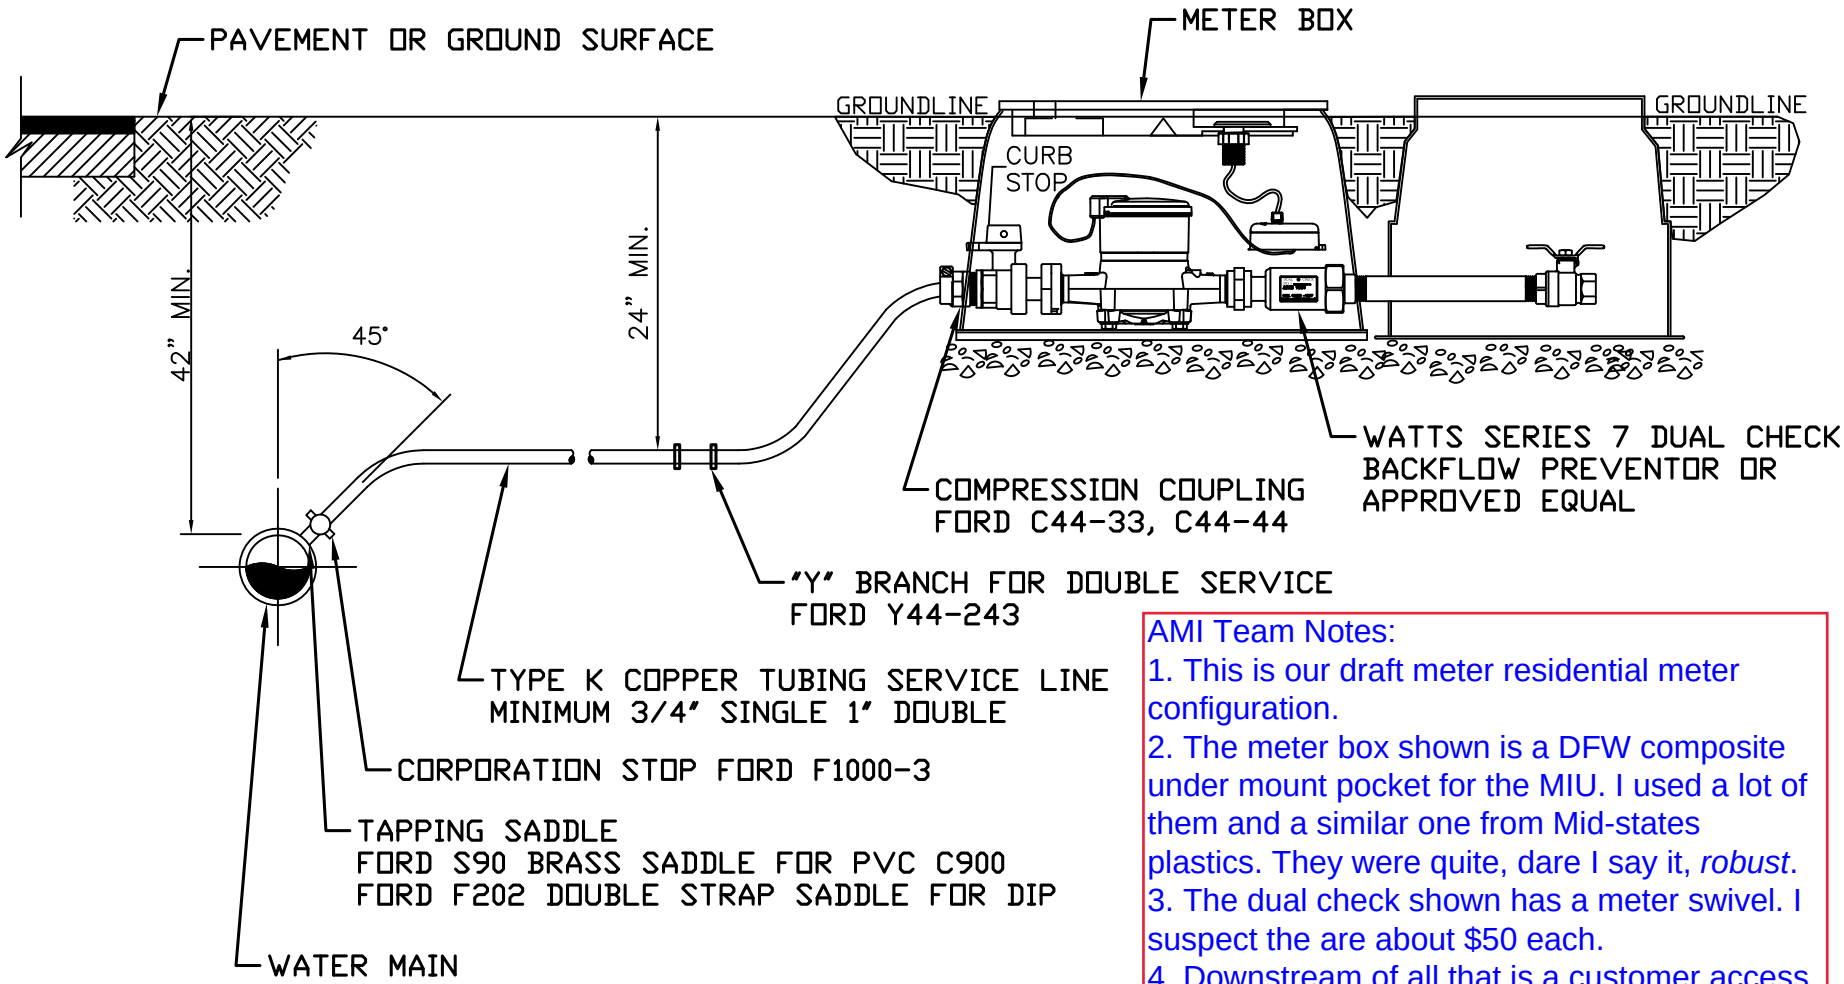

AMI Team Notes:

1. This is our draft meter residential meter configuration.
2. The meter box shown is a DFW composite under mount pocket for the MIU. I used a lot of them and a similar one from Mid-states plastics. They were quite, dare I say it, *robust*.
3. The dual check shown has a meter swivel. I suspect the are about $50 each.
4. Downstream of all that is a customer access turf box and customer access valve. Not that this needs to be accomplished as part of the AMI project, but gives the customer pretty much no reason to be in the FCWS meter box.

Fayette County Water System

RESIDENTIAL SHORT SIDE SERVICE INSTALLATION

W-0020

DESIGNED: J.F.C.	DRAWN:
DATE: 01/15	SCALE: N.T.S.

BY	REVISIONS	DATE